




REAR ELEVATION

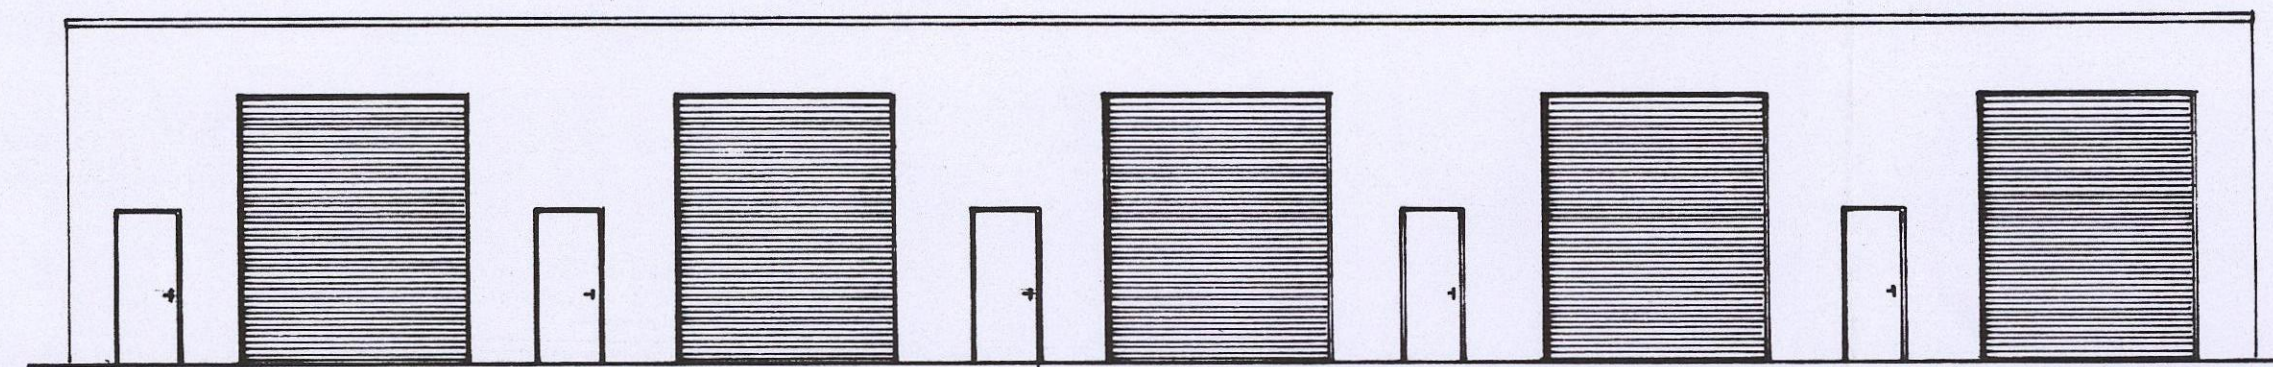


FRONT ELEVATION

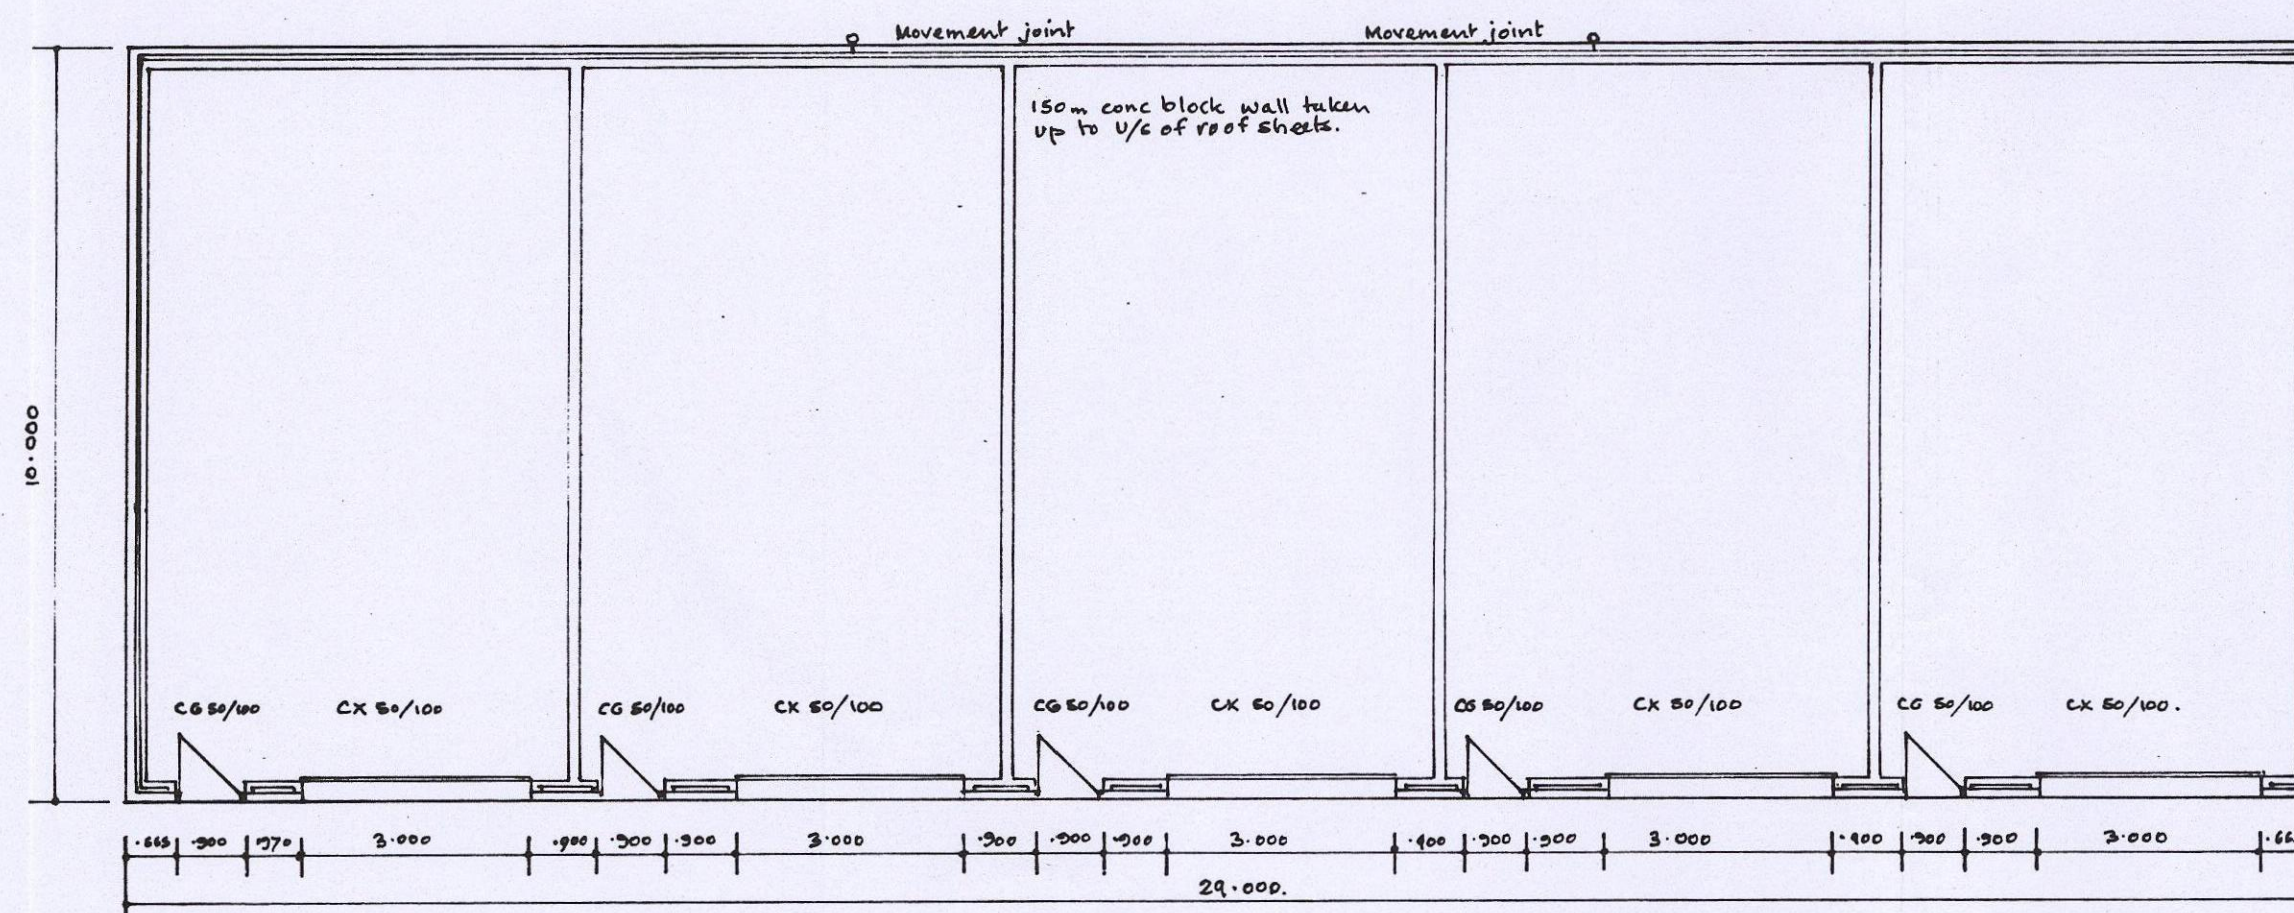


PLAN

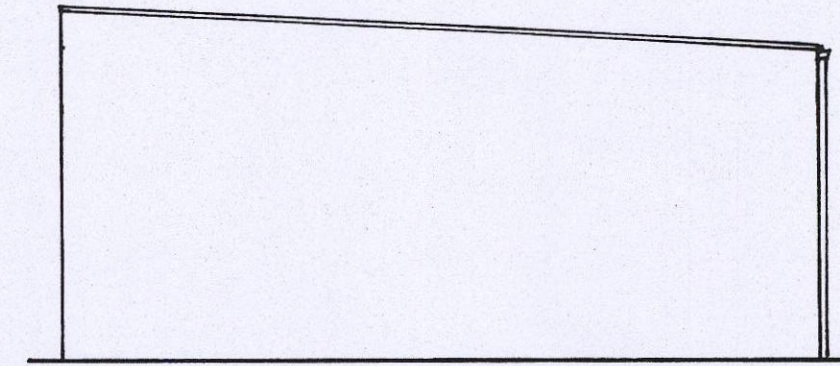

SIDE ELEVATIONS

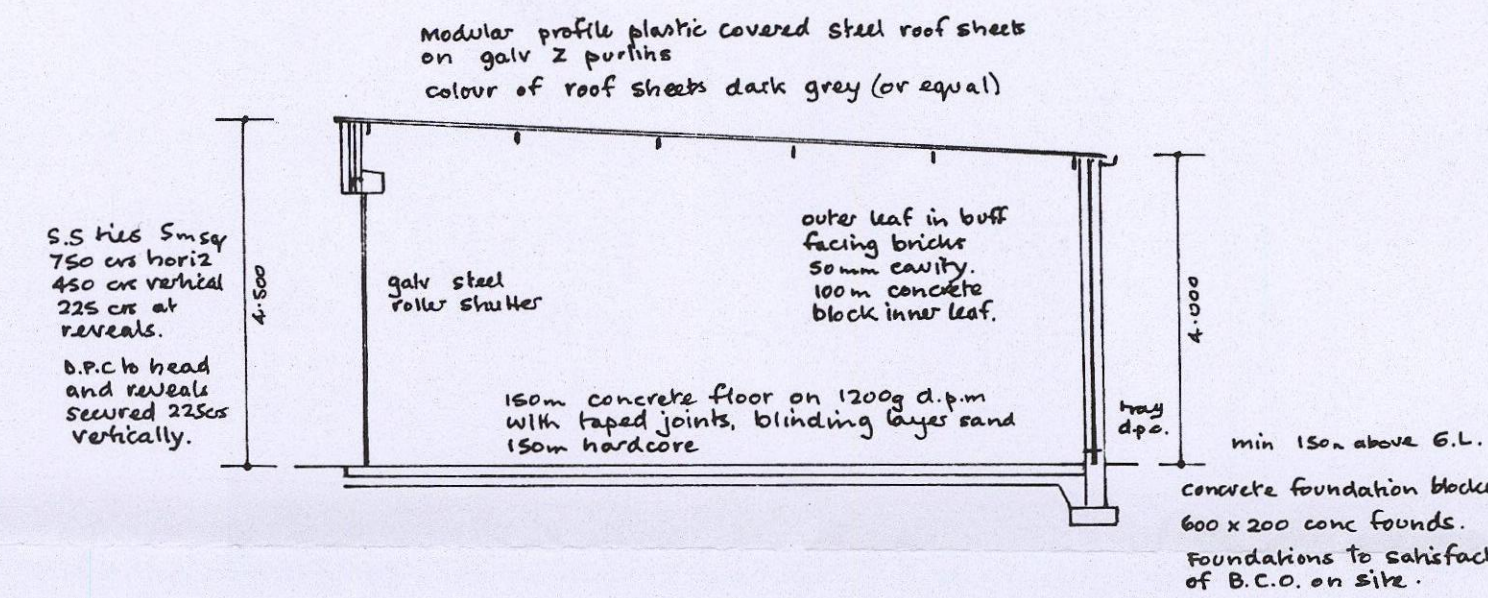

SECTION

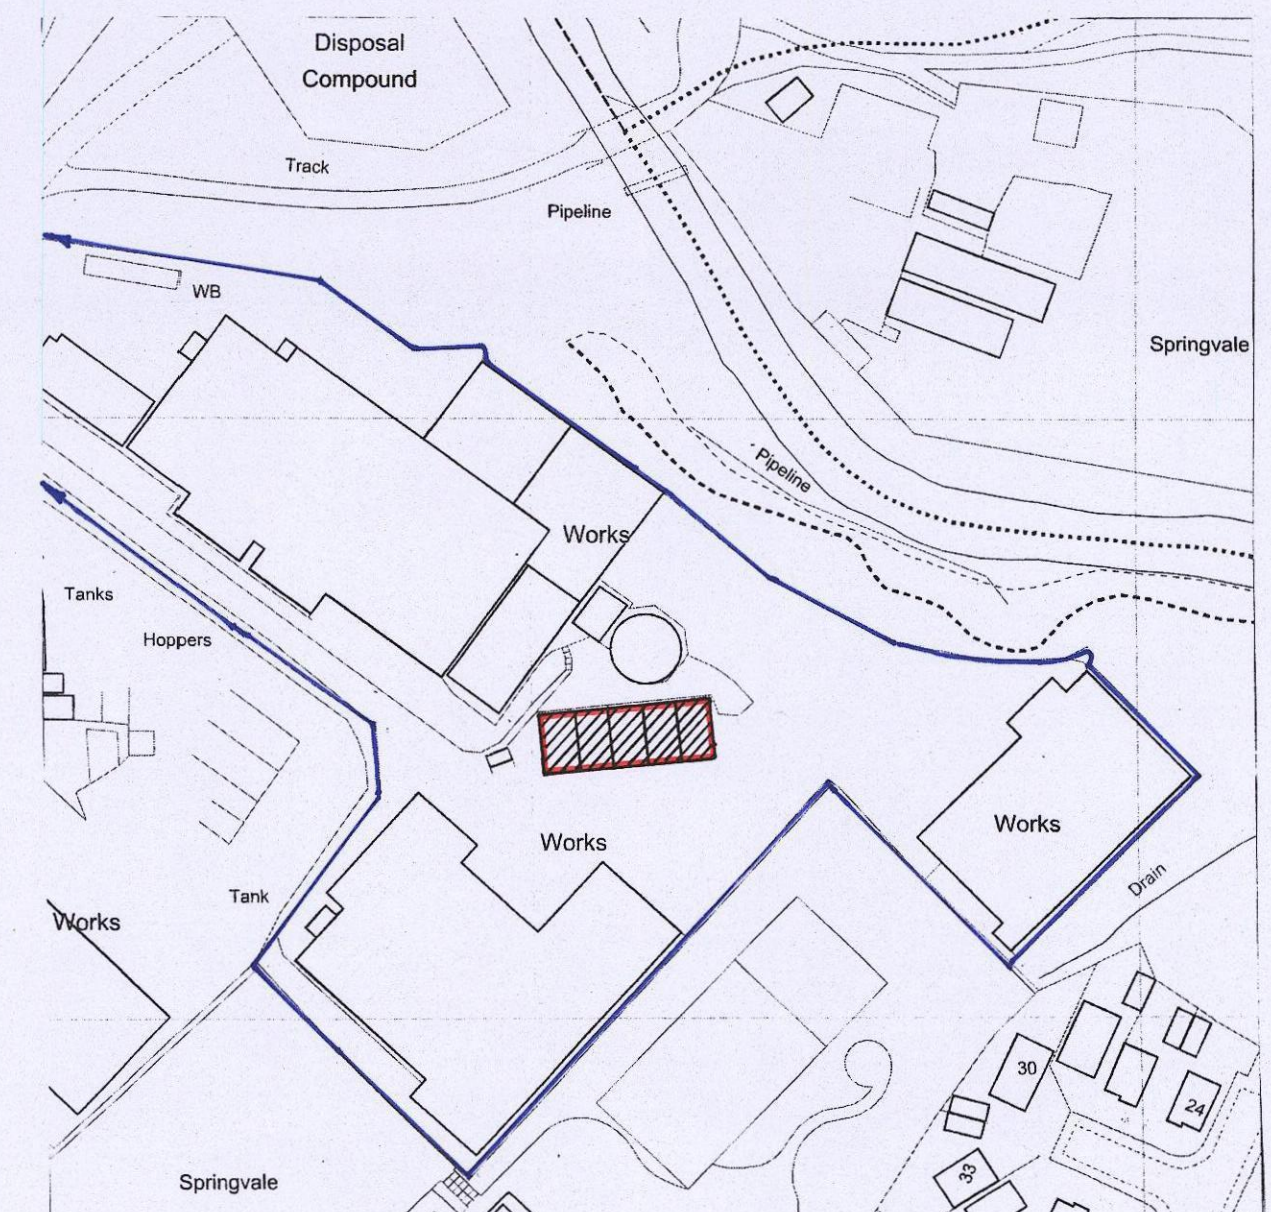

SITE PLAN 1/1250.