
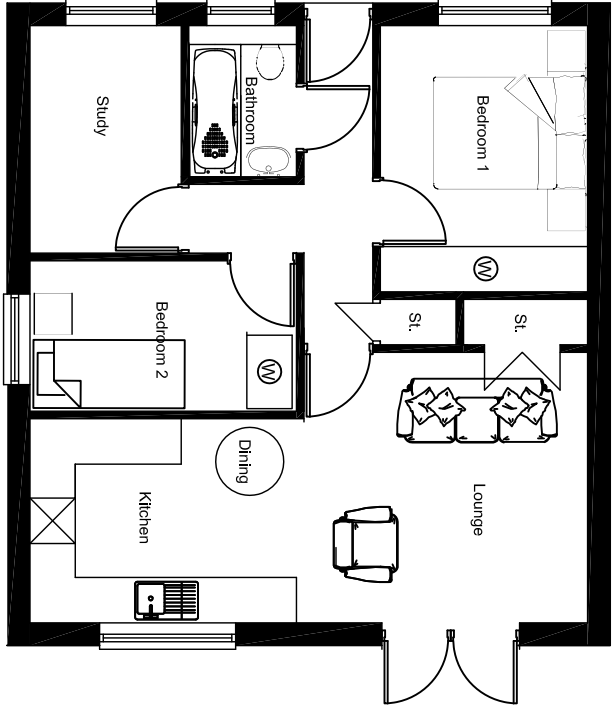


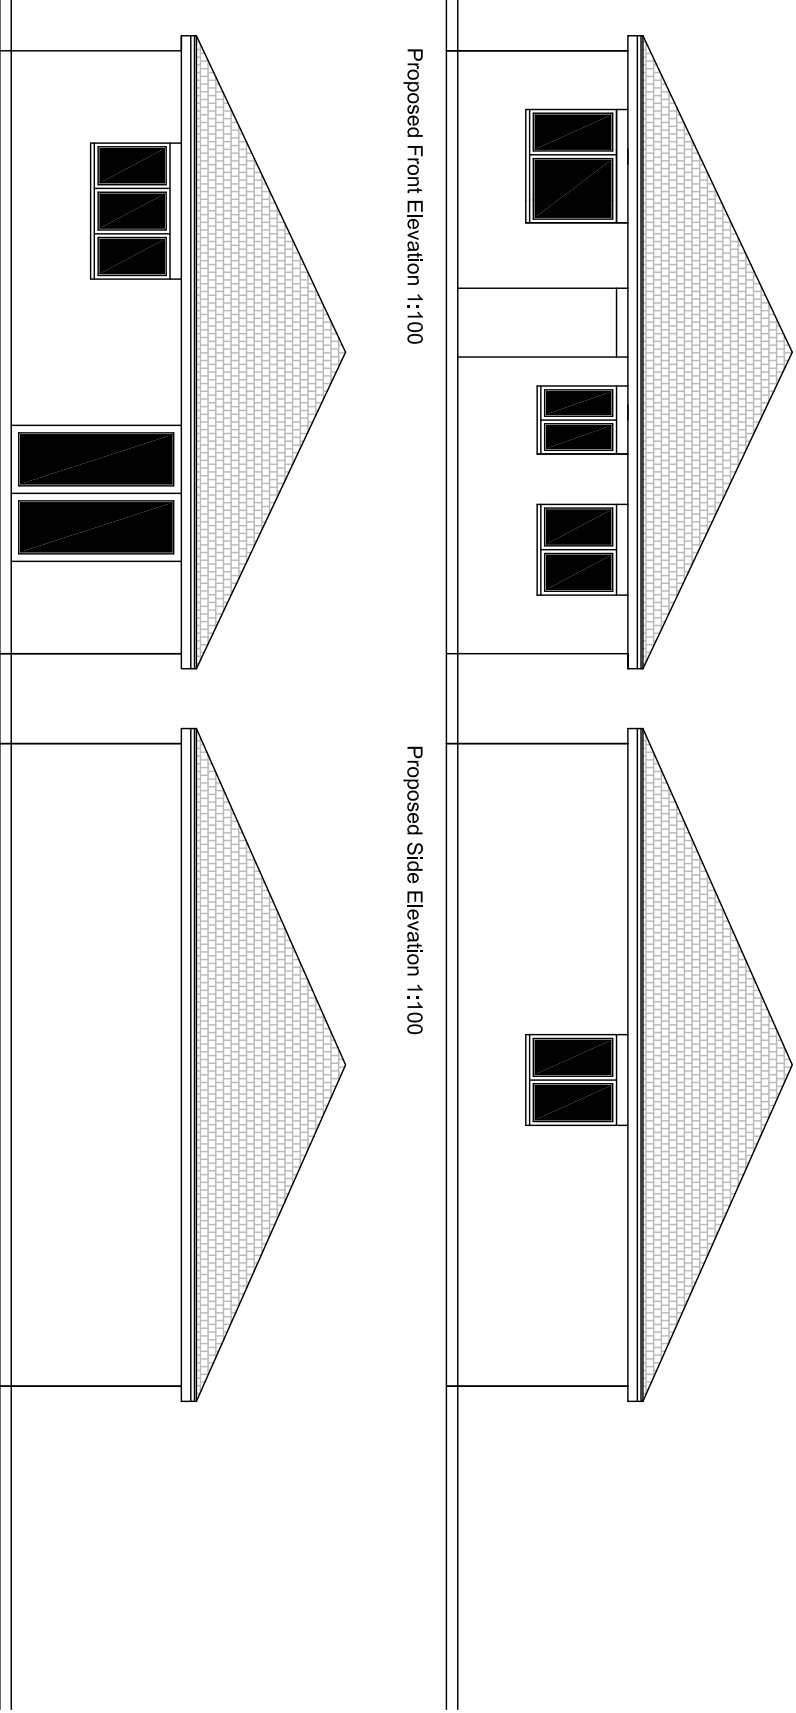

Plot 4, New Road, Mapplewell
Mr J. Wade
Prints to Scale on A3 Paper