



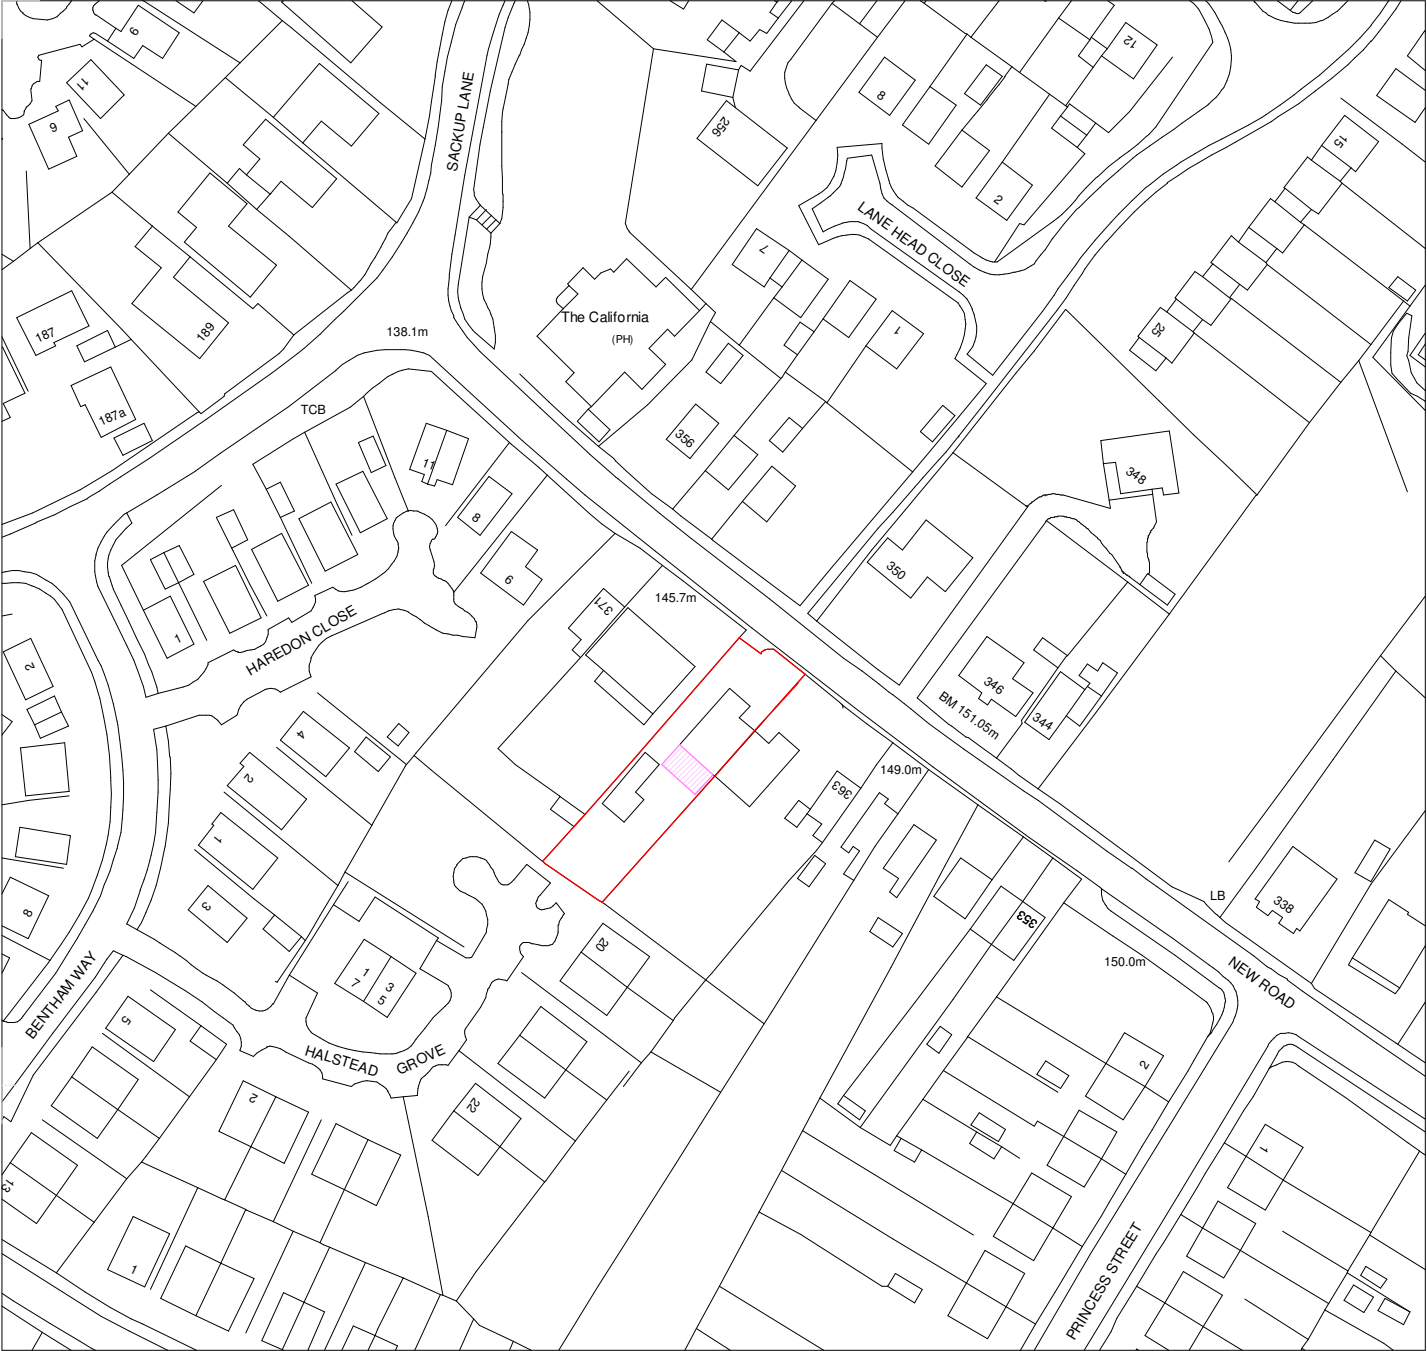

PROPOSED SITE PLAN

1 : 1250

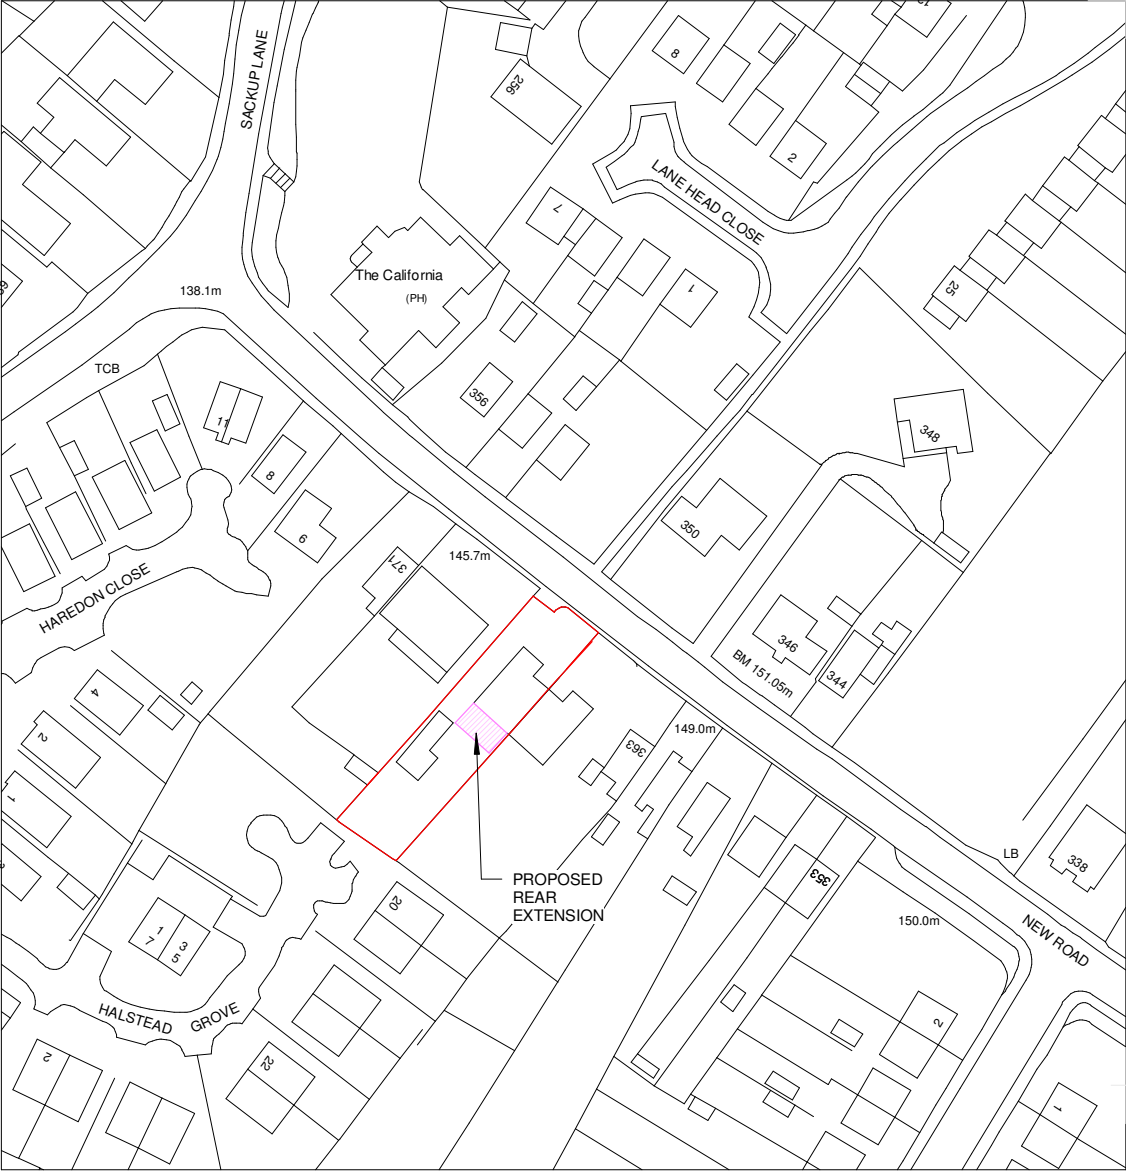

PROPOSED BLOCK PLAN

1 : 1250