




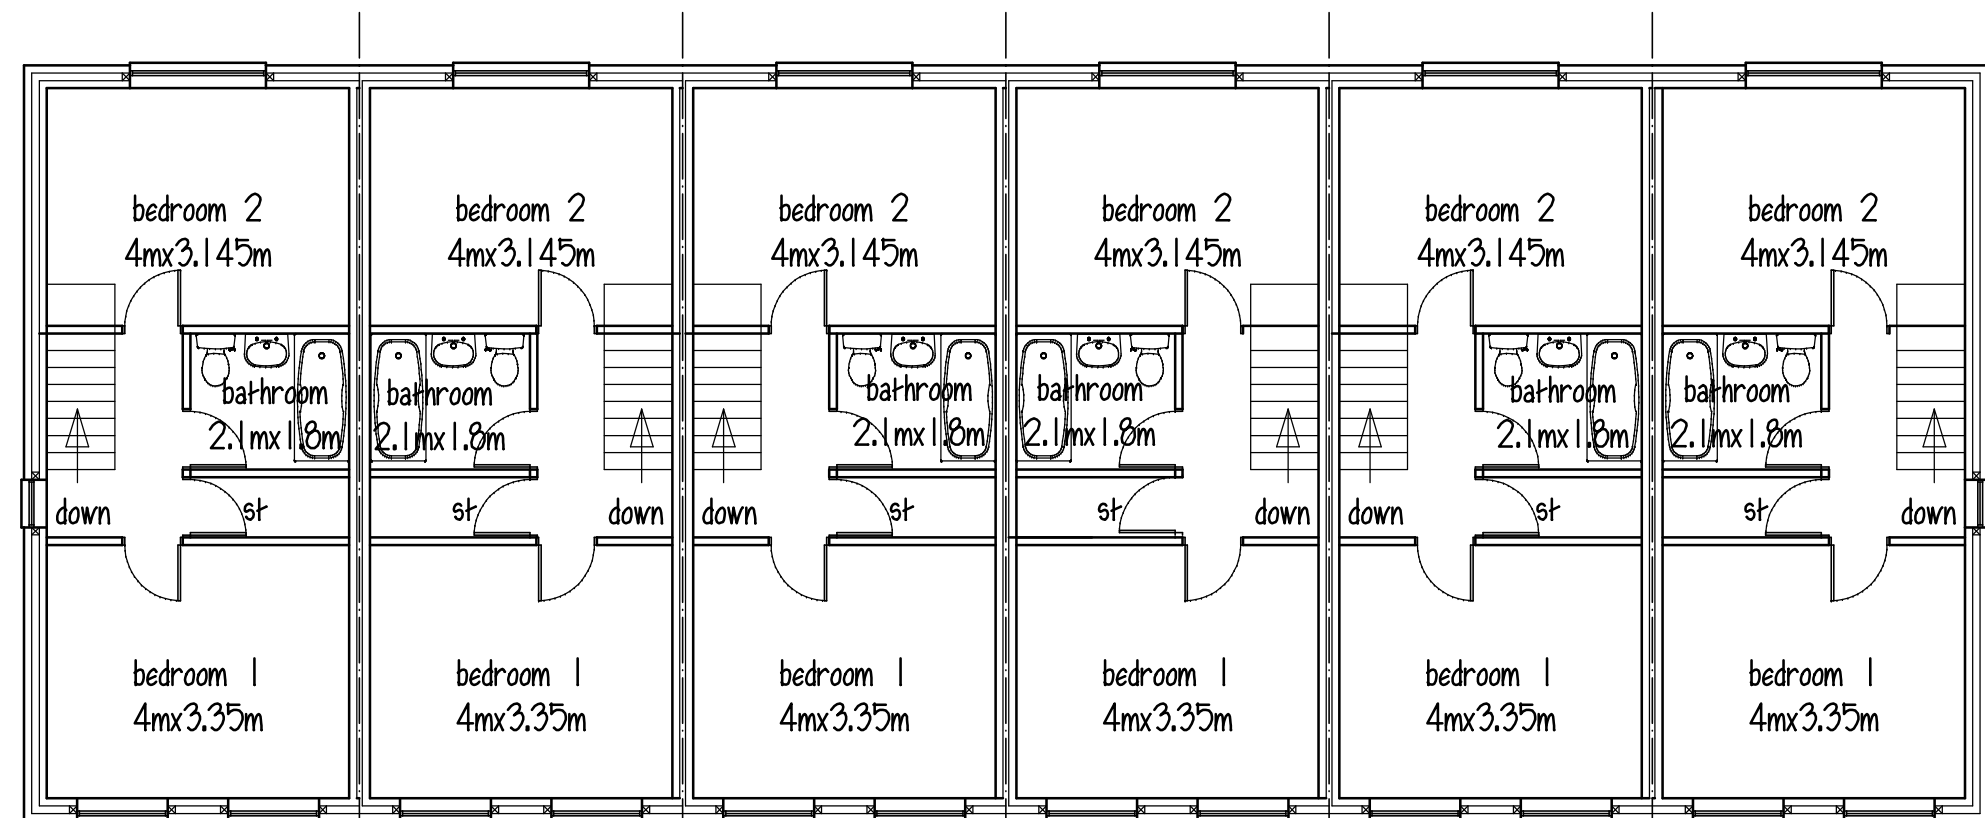


FIRST FLOOR

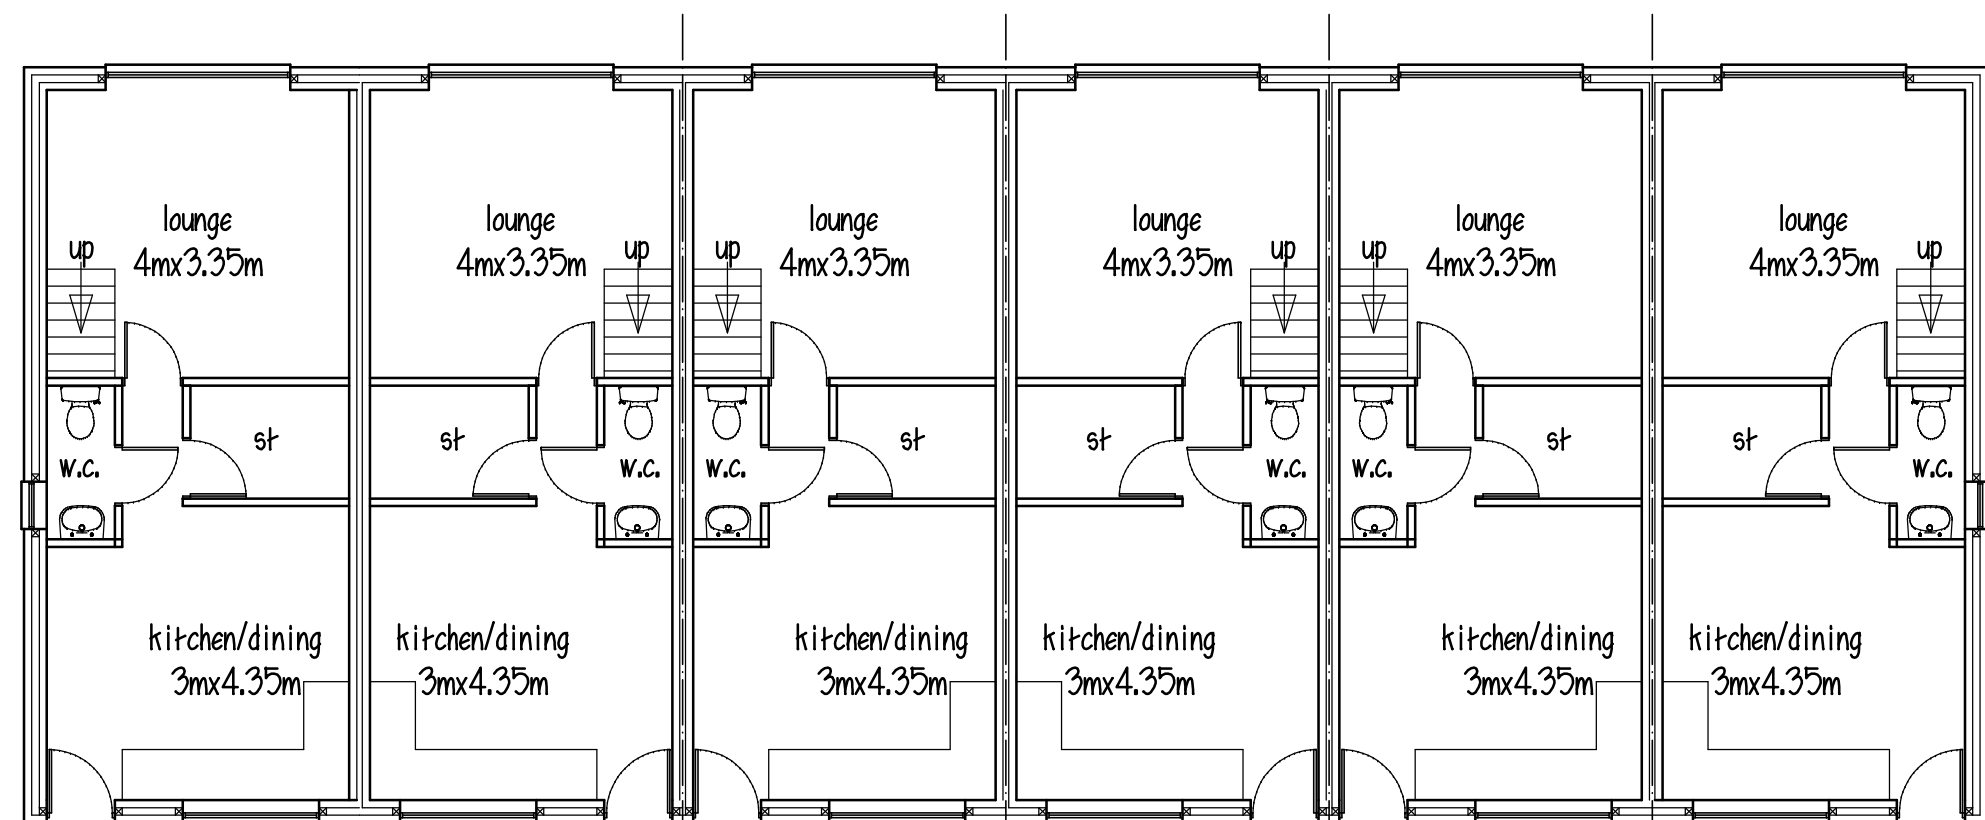

GROUND FLOOR

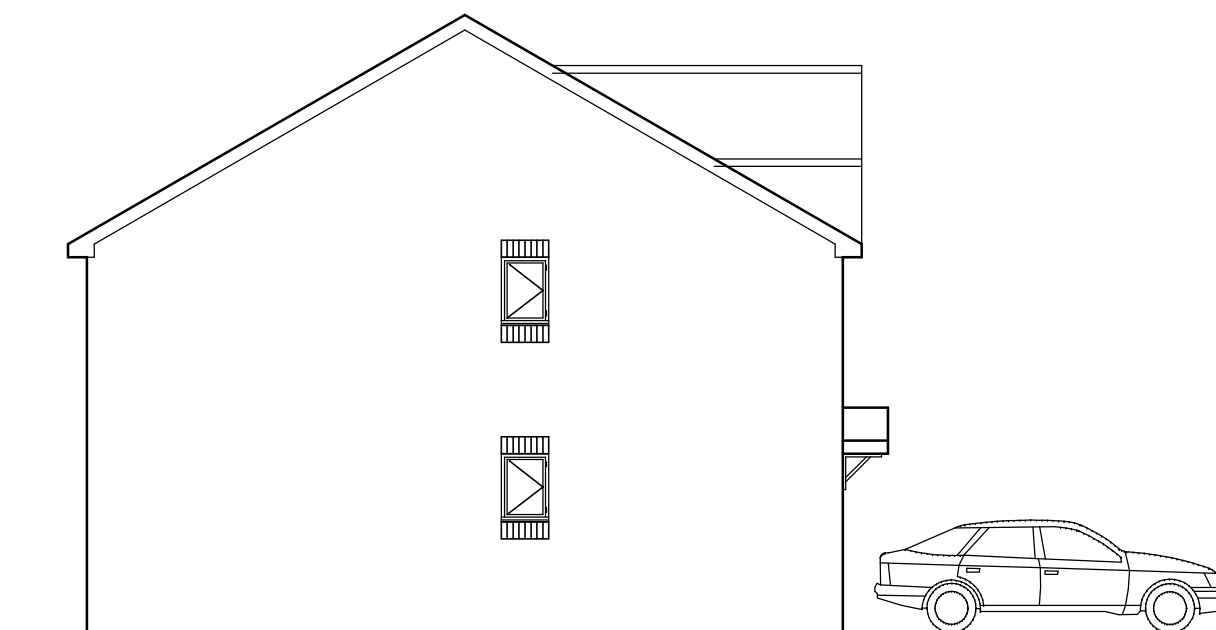


SIDE ELEVATION

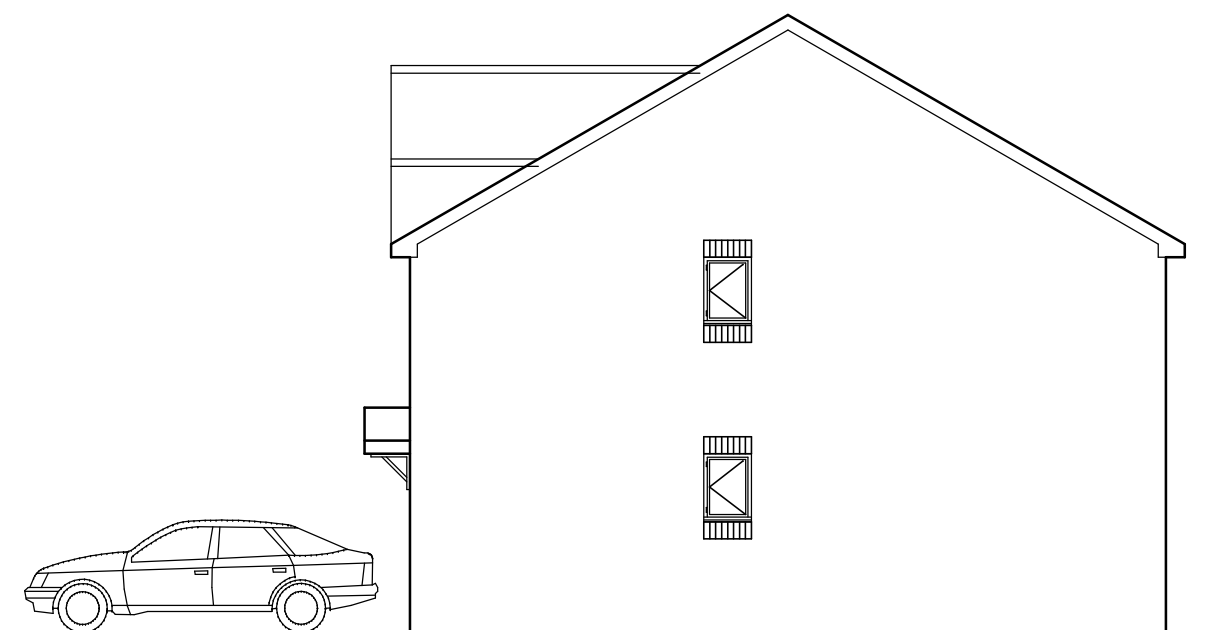

SIDE ELEVATION



FRONT ELEVATION

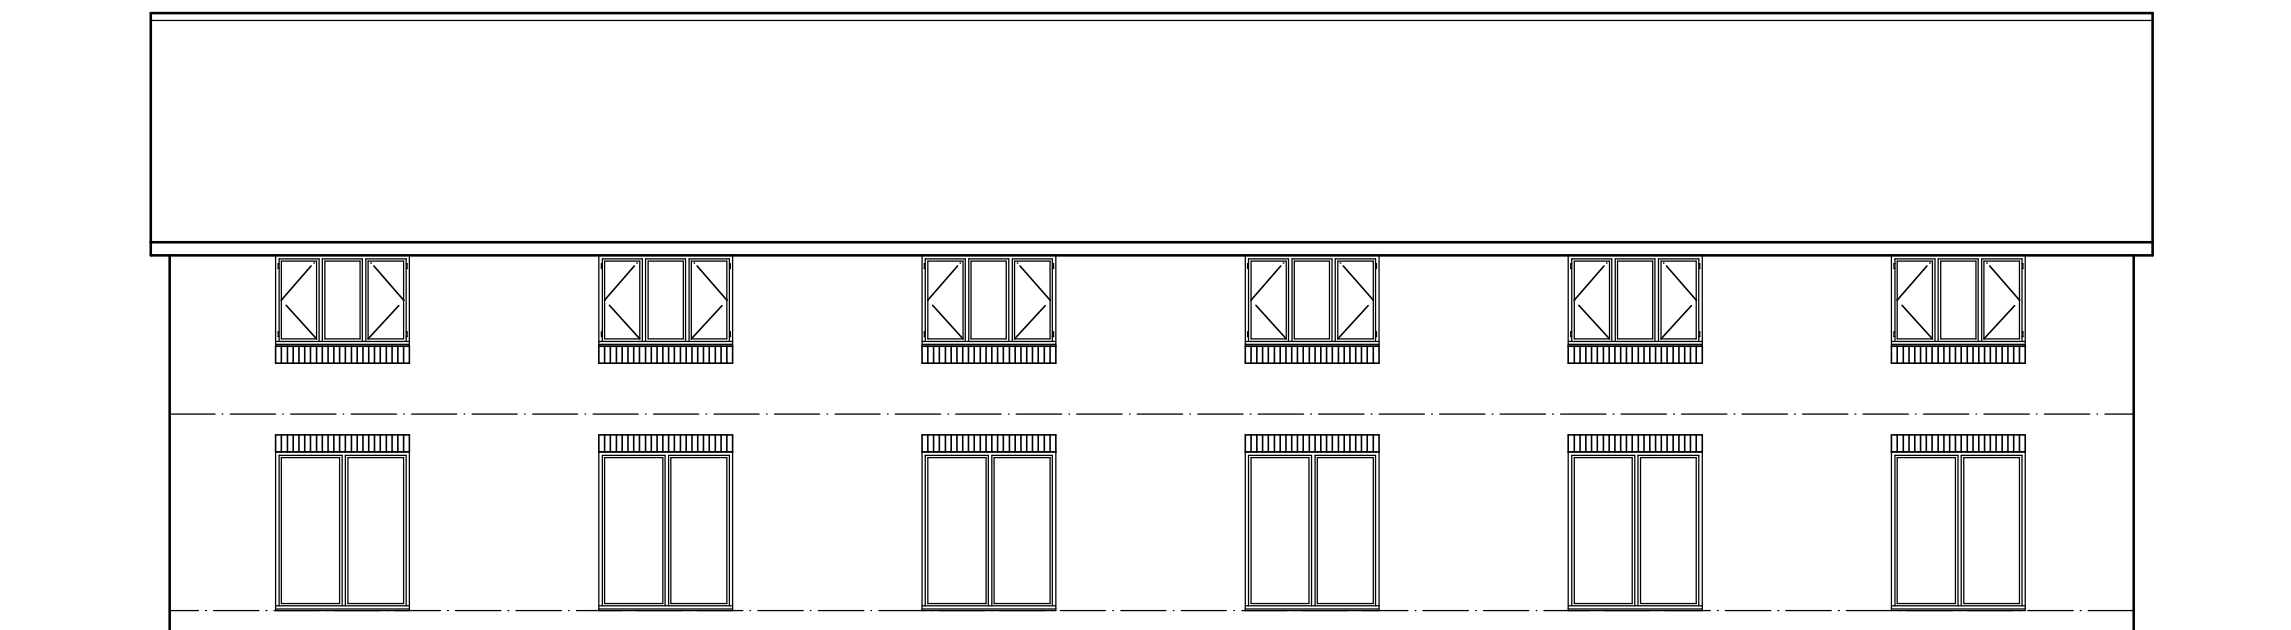

REAR ELEVATION