



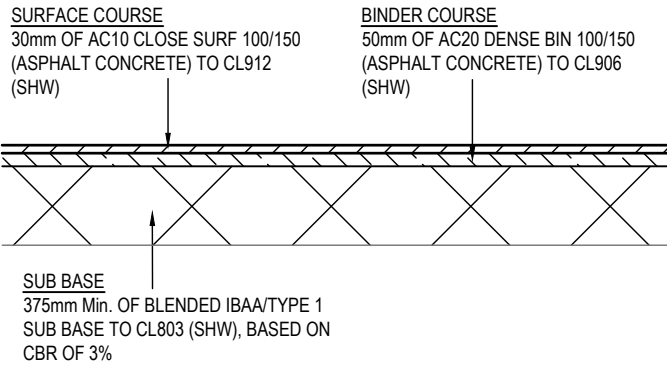

CAR PARKING AREAS (TARMAC)

Scale 1:25

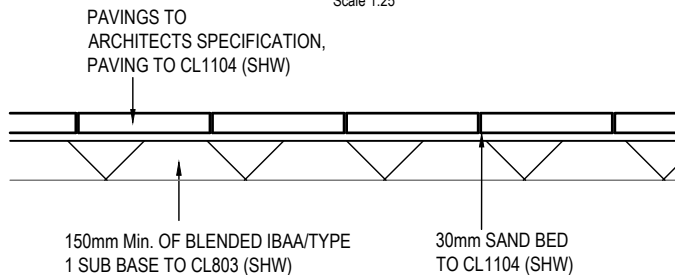


ASPHALT CONCRETE (AC) TO BE MACHINE LAYED
IN ACCORDANCE WITH SHW SERIES 900. TACK
COAT TO BE APPLIED TO CL920 (SHW) ANY
VARIATION TO SPECIFICATION TO BE AGREED
WITH THE ENGINEER.

SEE RWO DRAWING
Y20112-D700 FOR ACCESS
ROAD CONSTRUCTION DETAILS

FOOTPATH AREAS (PAVING)

Scale 1:25

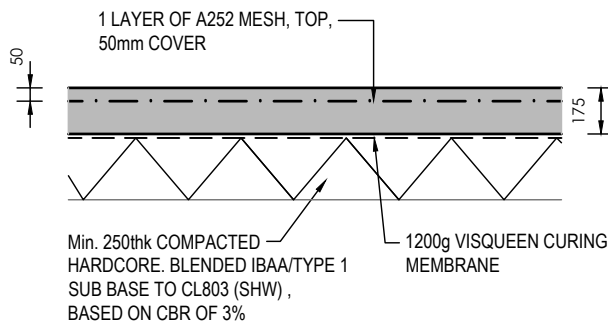


SEE RWO 1501 SERIES
DRAWINGS FOR CONCRETE
YARD JOINT LAYOUT & DETAILS

UNDERTAKE CBR TESTS TO EXTERNAL AREAS &
MODULUS OF SUB-GRADE REACTION TESTS (K)
TO BUILDING FORMATION TO PROVIDE A VALUE
OF BETWEEN 0.015 - 0.3 N/mm²/mm.

CONCRETE YARD SLAB CONSTRUCTION

Scale 1:25

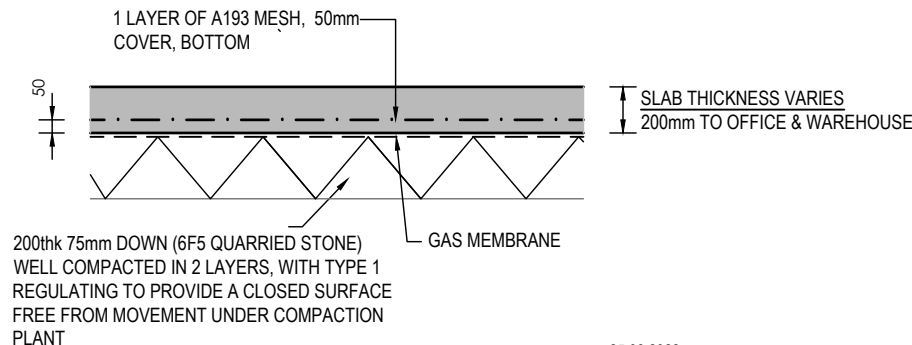

GROUND FLOOR SLAB CONSTRUCTION

Scale 1:25

25.03.2022 SUB-BASE TO FLOOR SLAB UPDATED
15.03.2022 SUB-BASE UPDATED
02.03.2022 BUILDING SLAB THICKNESS REVISED
18.02.2022 FIRST ISSUE

ATD AMF 4
ATD AMF 3
ATD AMF 2
ATD AMF 1

Dwg Status					Date	Revisions	Drawn	Checked	Rev
CONSTRUCTION									
Title					Client				
CONSTRUCTION BUILD-UP DETAILS					HARWORTH GROUP				
DO NOT SCALE	Scale @ A4:1:25	Drawn ATD	Checked AMF	Date 18.02.2022	RWO CONSULTING ENGINEERS WWW.RWO.GROUP INFO@RWO.GROUP NORTH EAST 0191 2585632 YORKSHIRE 0113 5323500				
Job No	Y20112	Dwg No	D701	Rev					
				4	Project GATEWAY 36, BIRDWELL				