



PLANS

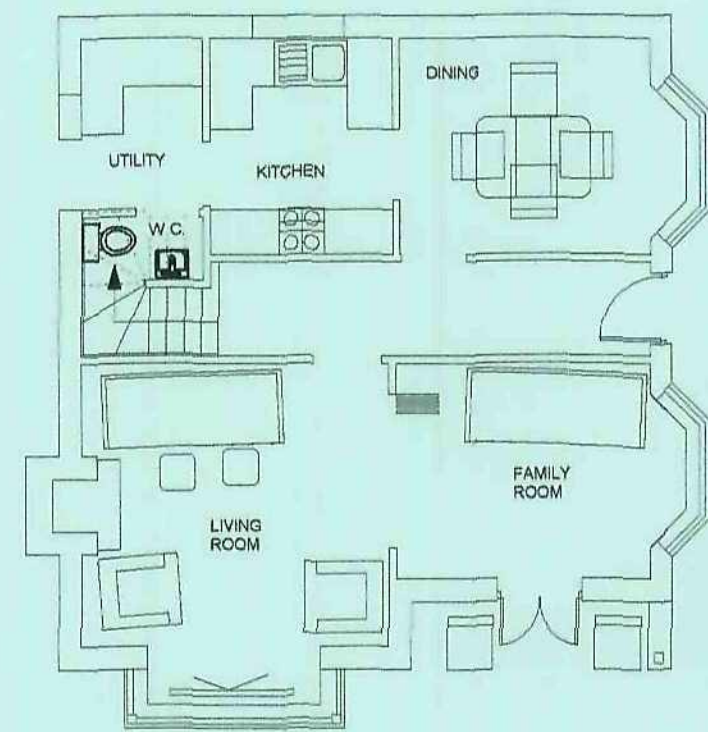

GROUND

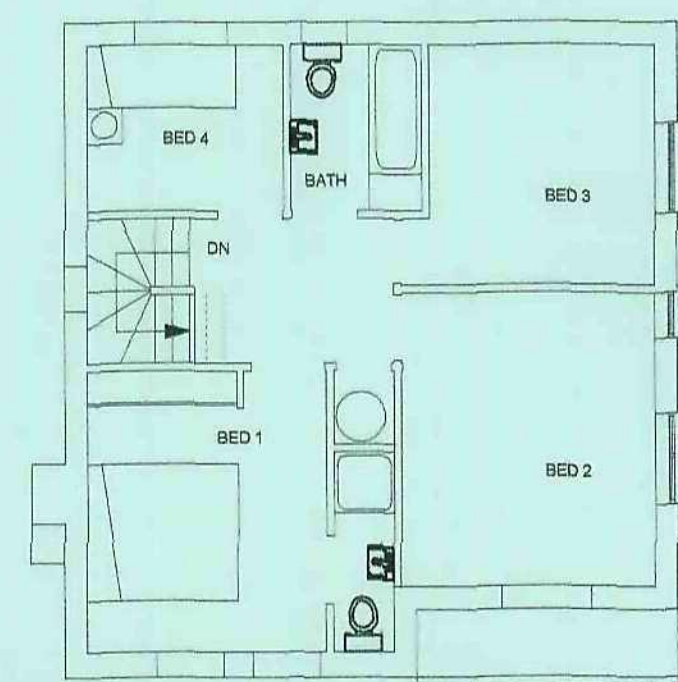

FIRST

ELEVATIONS



WEST



NORTH




TINGLE CLOSE


EAST

GARAGE


ELEVATIONS

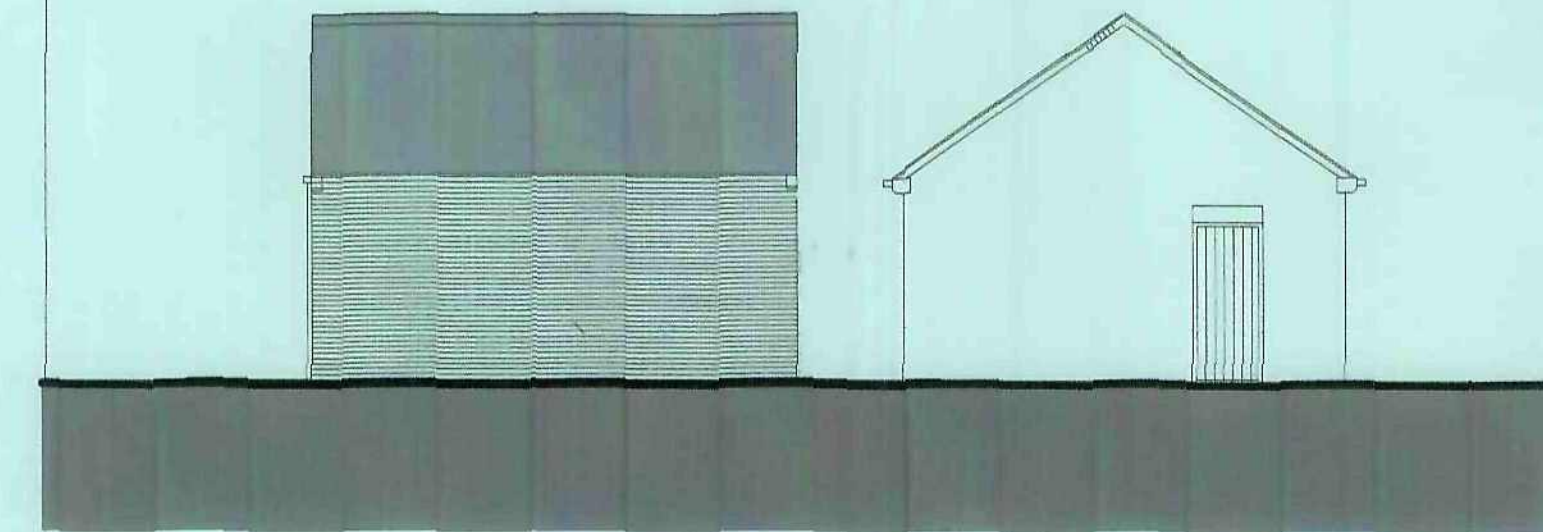

SOUTH

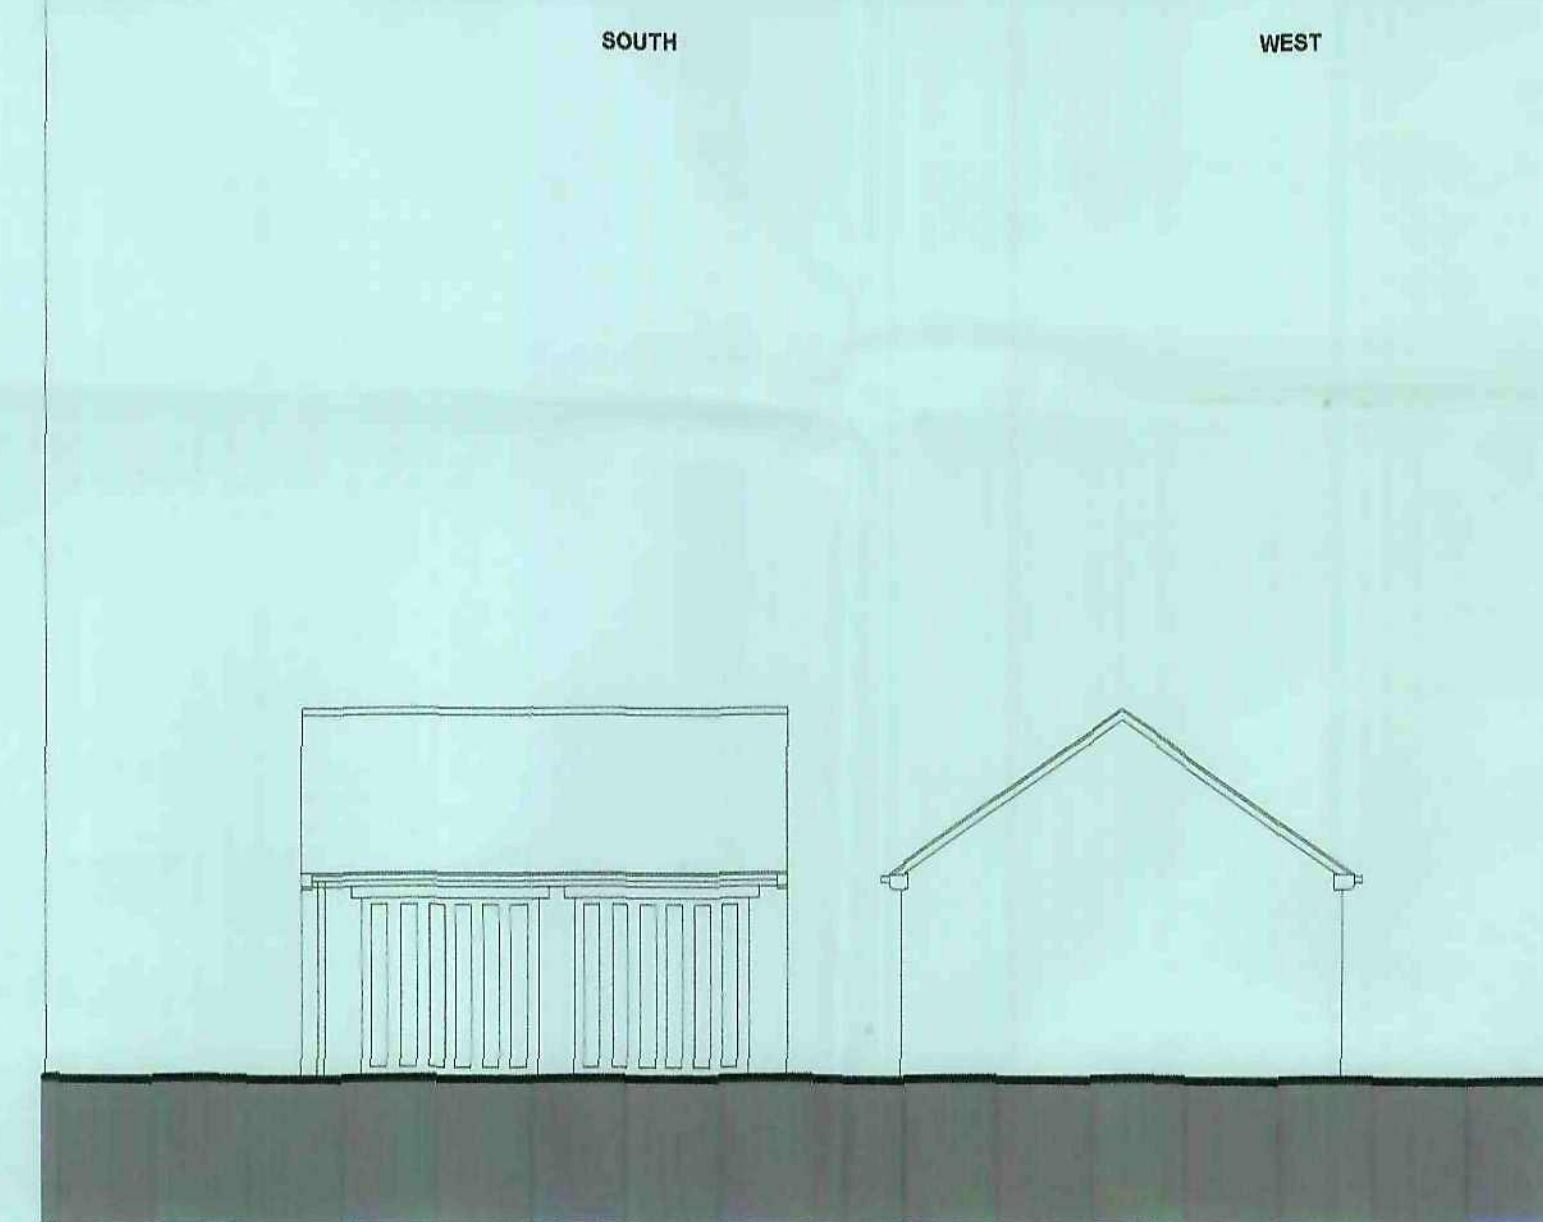

WEST

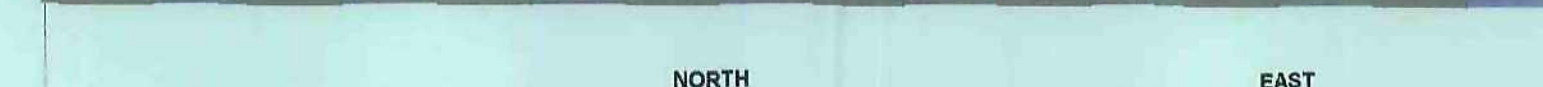


NORTH



EAST

PLAN

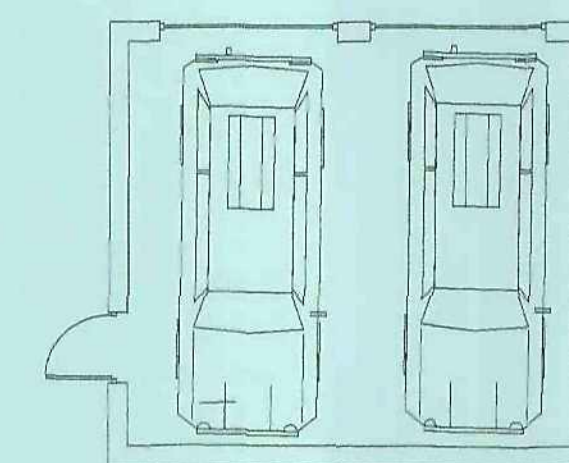

NOTES

MATERIALS SCHEDULE:
WALLS- FACING BRICKWORK.
EXTRUDED BRICKWORK CORNERS
WITH RAKED RECESSED JOINTS
TWO COAT RENDER

DOORS - METAL/TIMBER

WINDOWS
UPVC COLOUR TO BE AGREED
FASCIAS :UPVC

ROOF:SLATE

GENERAL:
ARCHITECTURAL MASONRY HEADS
SILLS AND CORBEL STONE

SNAPPED HEADER VERGE DETAIL

NOTES
no dimensions to be scaled from this drawing which is the property of the company. it is not to be used or disclosed in any way except as authorised by the company. The client is responsible for providing architect with correct site boundary/ownership definitions and any covenants or easements relating to the site. architect will assume site boundaries as clearly defined, unless otherwise informed by client. no work to be carried out without planning permission and a building regulations application has been submitted. any work carried out before building regulations approval has been granted will be strictly at clients own risk. any building works within 1m of a neighbouring home's foundations may require you to notify the owner of that property of your intentions at least one month before you start work. work to an existing party wall requires you to give at least two months notice of your intentions. if consent to carry out work cannot be reached procedures dealing with an dispute should be followed (the party wall act 1996). Client to provide Architect with any available mining advisory service reports

IT IS THE RESPONSIBILITY OF THE CONTRACTOR TO NOTIFY THE ARCHITECT OF ANY DISCREPANCIES ON THE DRAWING PRIOR TO CONSTRUCTION.
ALL DIMENSIONS TO BE CHECKED ON SITE IF IN DOUBT ASK

revisions
A/B 17/10/11


title: PLANS & ELEVATIONS (PLOT 2)

project: RESIDENTIAL DEVELOPMENT
LAND OFF TINGLE BRIDGE LANE, HEMINGFIELD
for Mr and Mrs D. Clarke
scale: 1:100 at A1/ 1:200 at A3
Job no: 1:11:03789
drawing no: 04B

Andrew Bailey Architect
Glenmore House
85 Larch Road
Wotton
Barnet
T: 01225 752900
E: ANDREW.BAILEY@BTCONNECT.COM
W: WWW.AKBARCHITECTS.COM

akb



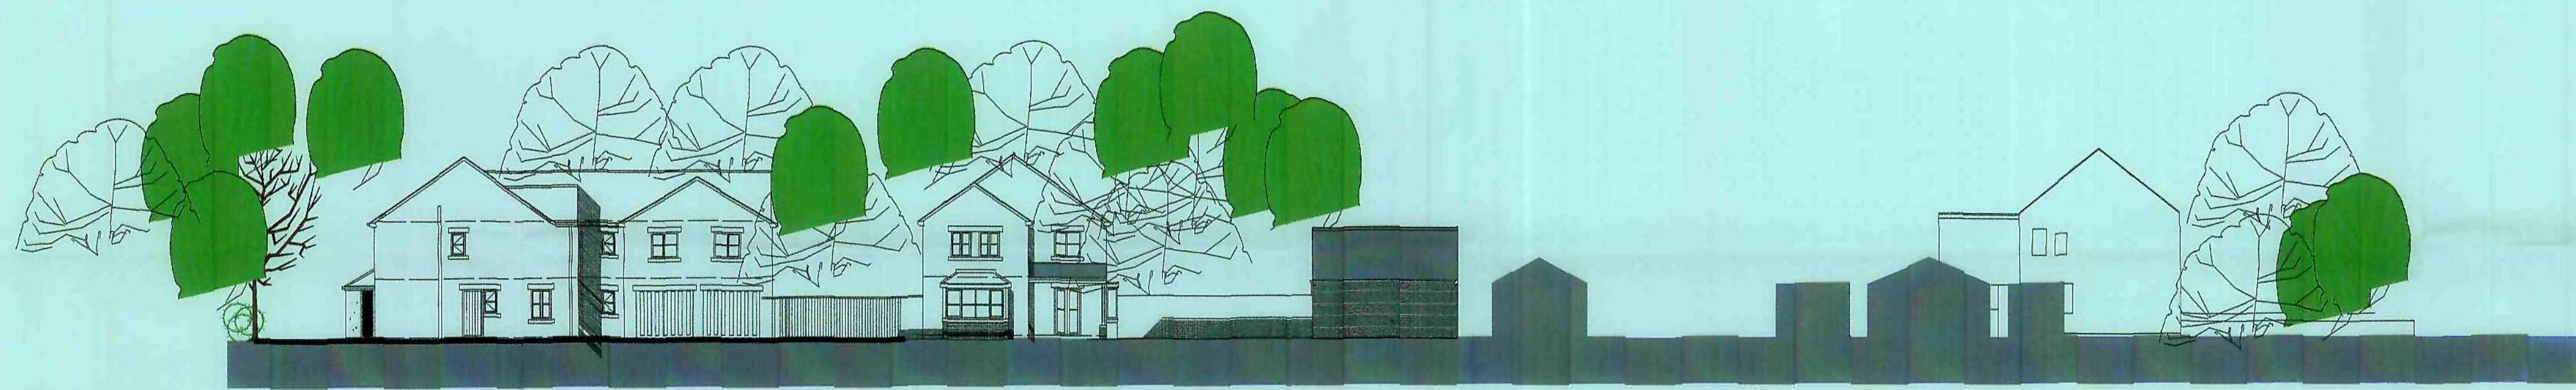

TINGLE CLOSE ELEVATION.

NOTES

notes
no dimensions to be scaled from this drawing which is the property of the company. It is not to be used or disclosed in any way except as authorized by the company. The client is responsible for providing architect with correct site boundary/ownership definitions and any covenants or easements relating to the site. architect will assume site boundaries as clearly defined, unless otherwise informed by client. no work to be carried out without planning permission until a building regulations application has been submitted.
any work carried out before building regulations approval has been granted will be strictly at clients own risk.
any building works within 6m of a neighbouring home's foundations may require you to notify the owner of that property of your intentions at least one month before you start work.
work to an existing party wall requires you to give at least two months notice of your intentions.
if consent to carry out work cannot be reached procedure dealing with an dispute should be followed (the party wall act 1996).
Client to provide Architect with any available mining advisory service reports

IT IS THE RESPONSIBILITY OF THE CONTRACTOR TO NOTIFY THE ARCHITECT OF ANY DISCREPANCIES ON THE DRAWING PRIOR TO CONSTRUCTION.
ALL DIMENSIONS TO BE CHECKED ON SITE IF IN DOUBT ASK!

revisions
A 25/9/11
B 5/9/11
C 27/9/11

title: ELEVATION


project: RESIDENTIAL DEVELOPMENT
LAND OFF TINGLE BRIDGE LANE, HEMINGFIELD
for Mr and Mrs D. Clarke
scale: 1:200 at A1/ 1:400 at A3
Job no: 1:11.03789
drawing no: 03C




Andrew Bailey Architect
Glenover House
65 Ludwell Road
Vottonville
Barnsey
T: 01228 762890
E: ABA@ARCHITECTS@BTCONNECT.COM
W: WWW.AKBARCHITECTS.COM

akb


PLANS

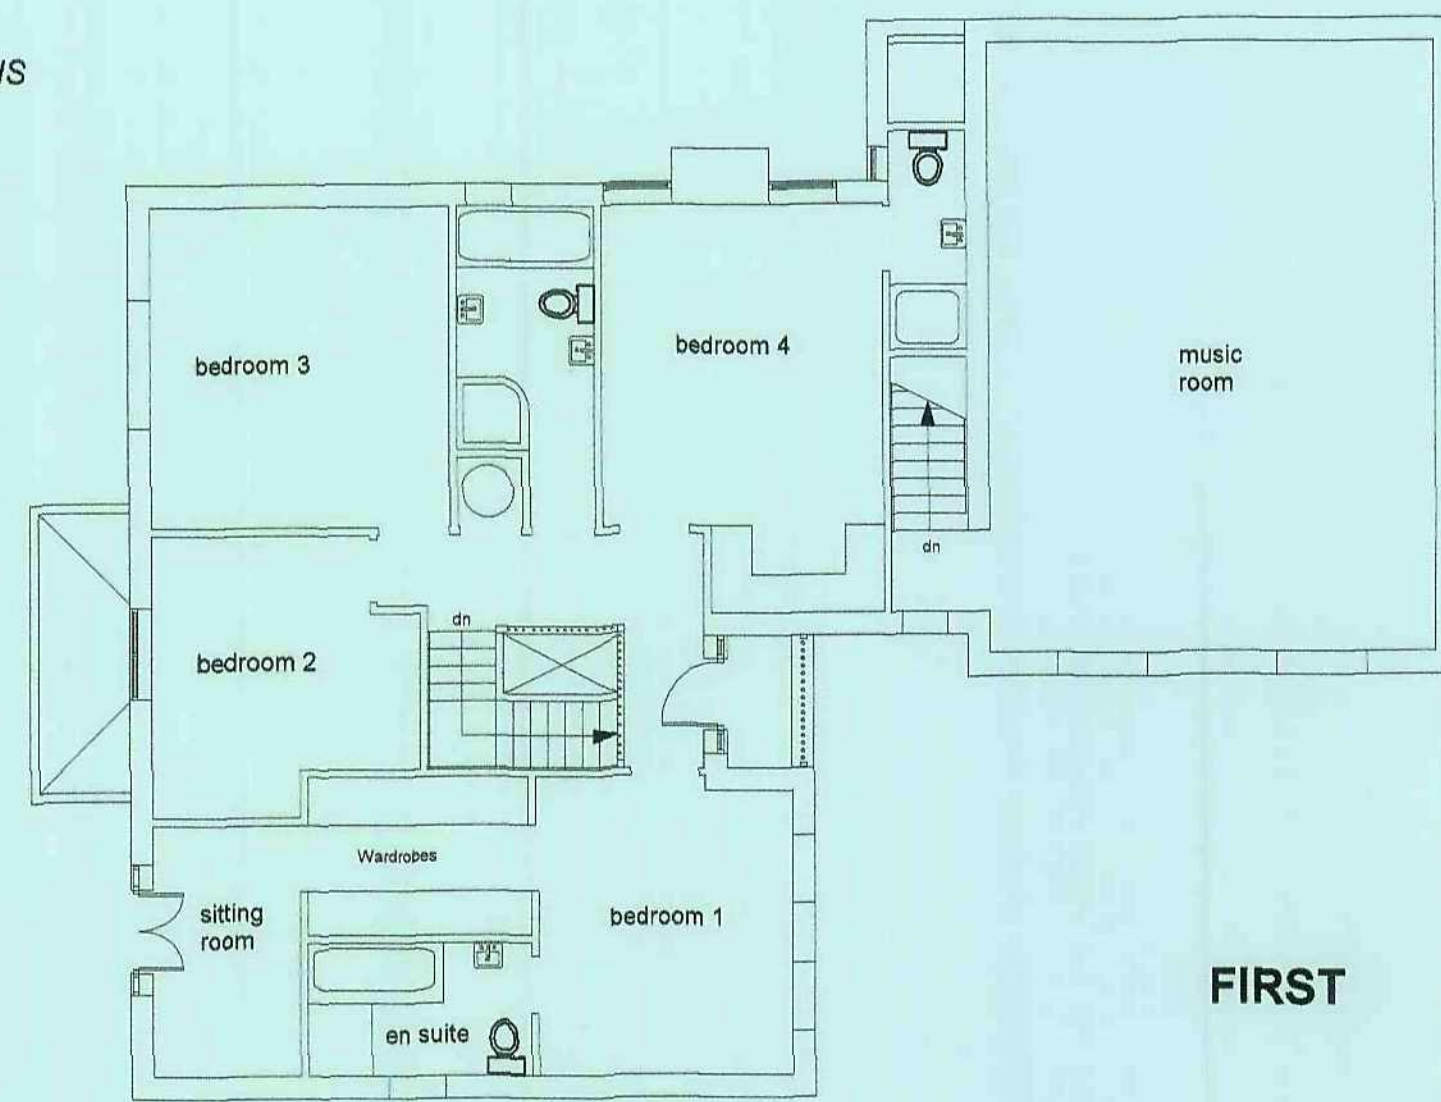

FIRST

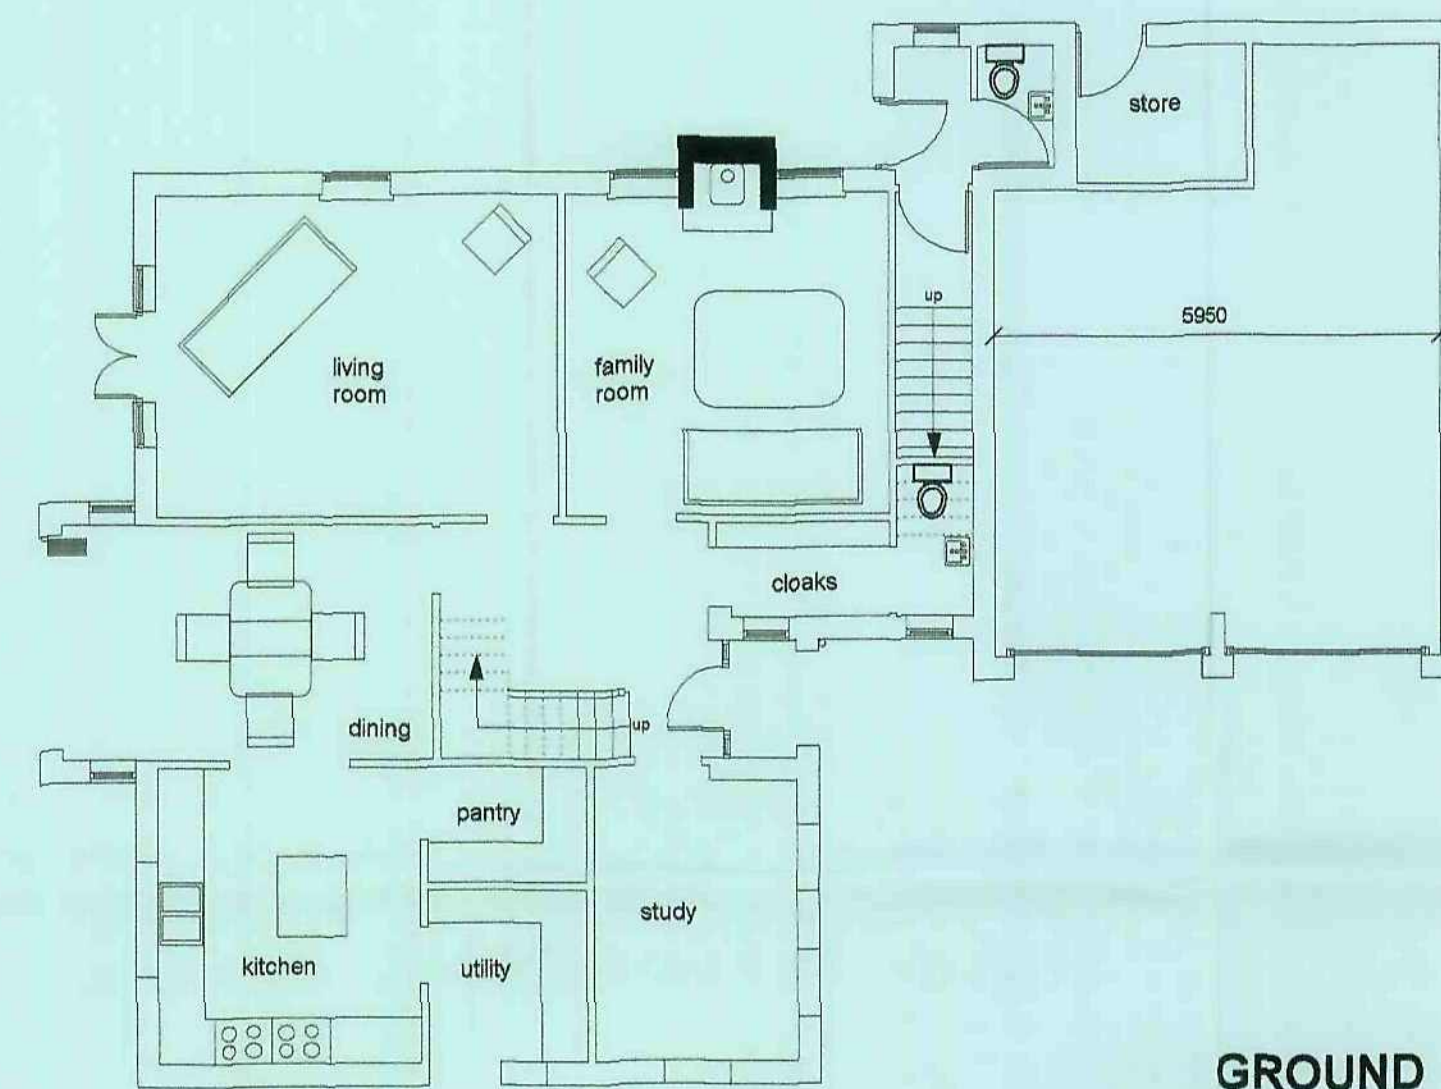


GROUND

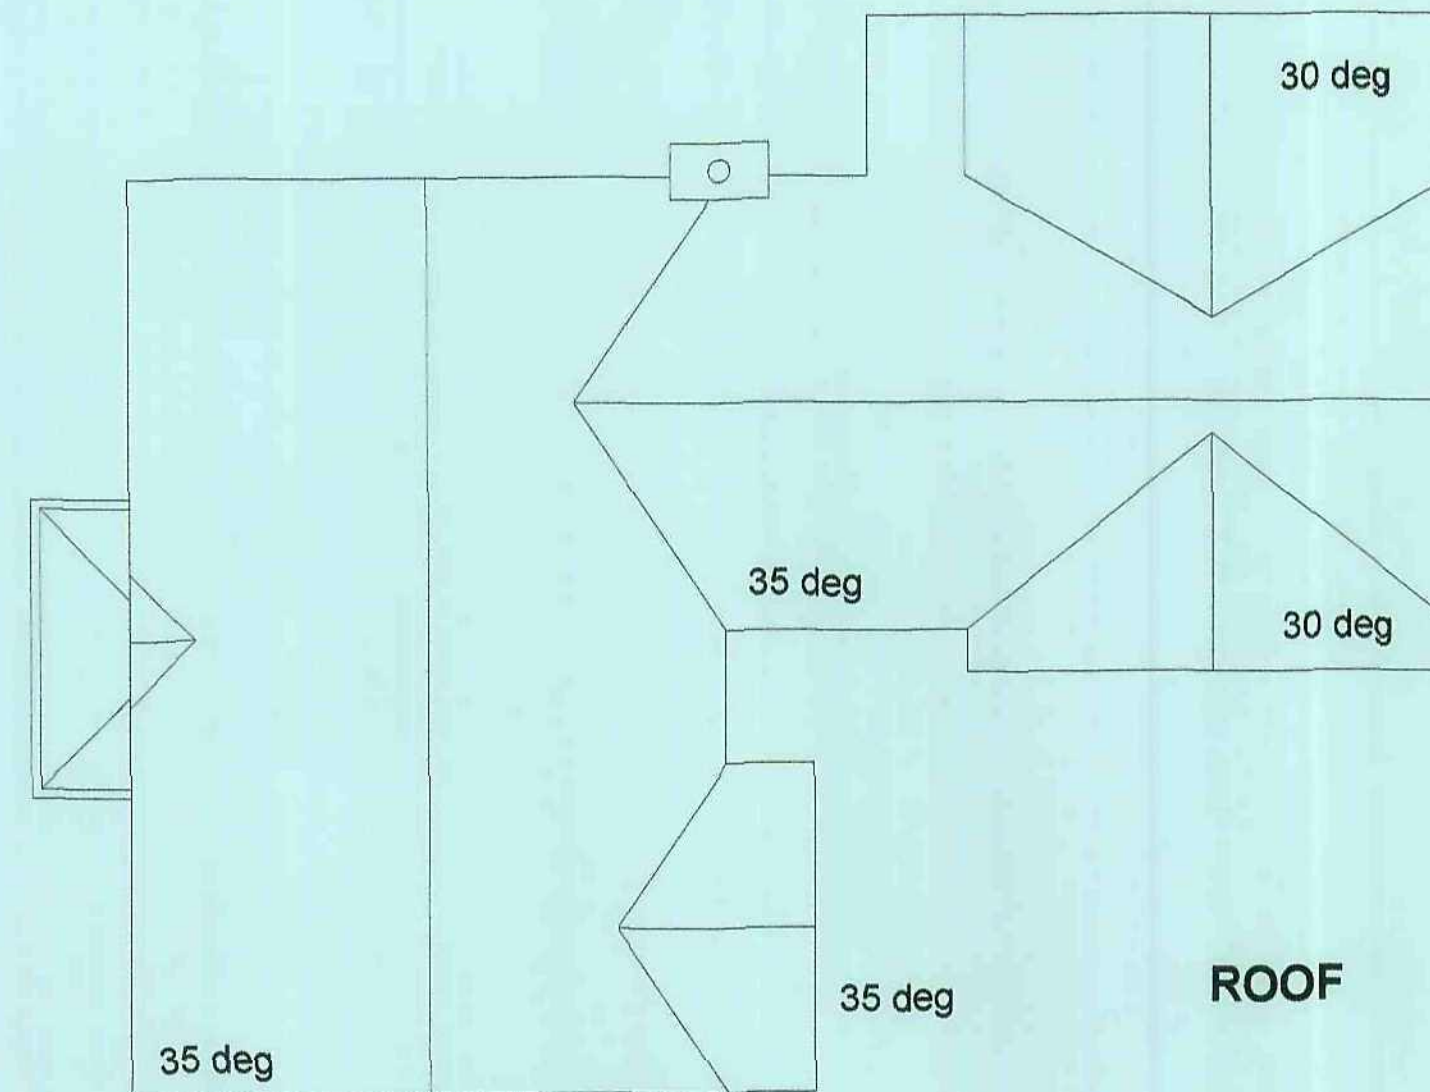

ROOF



EAST

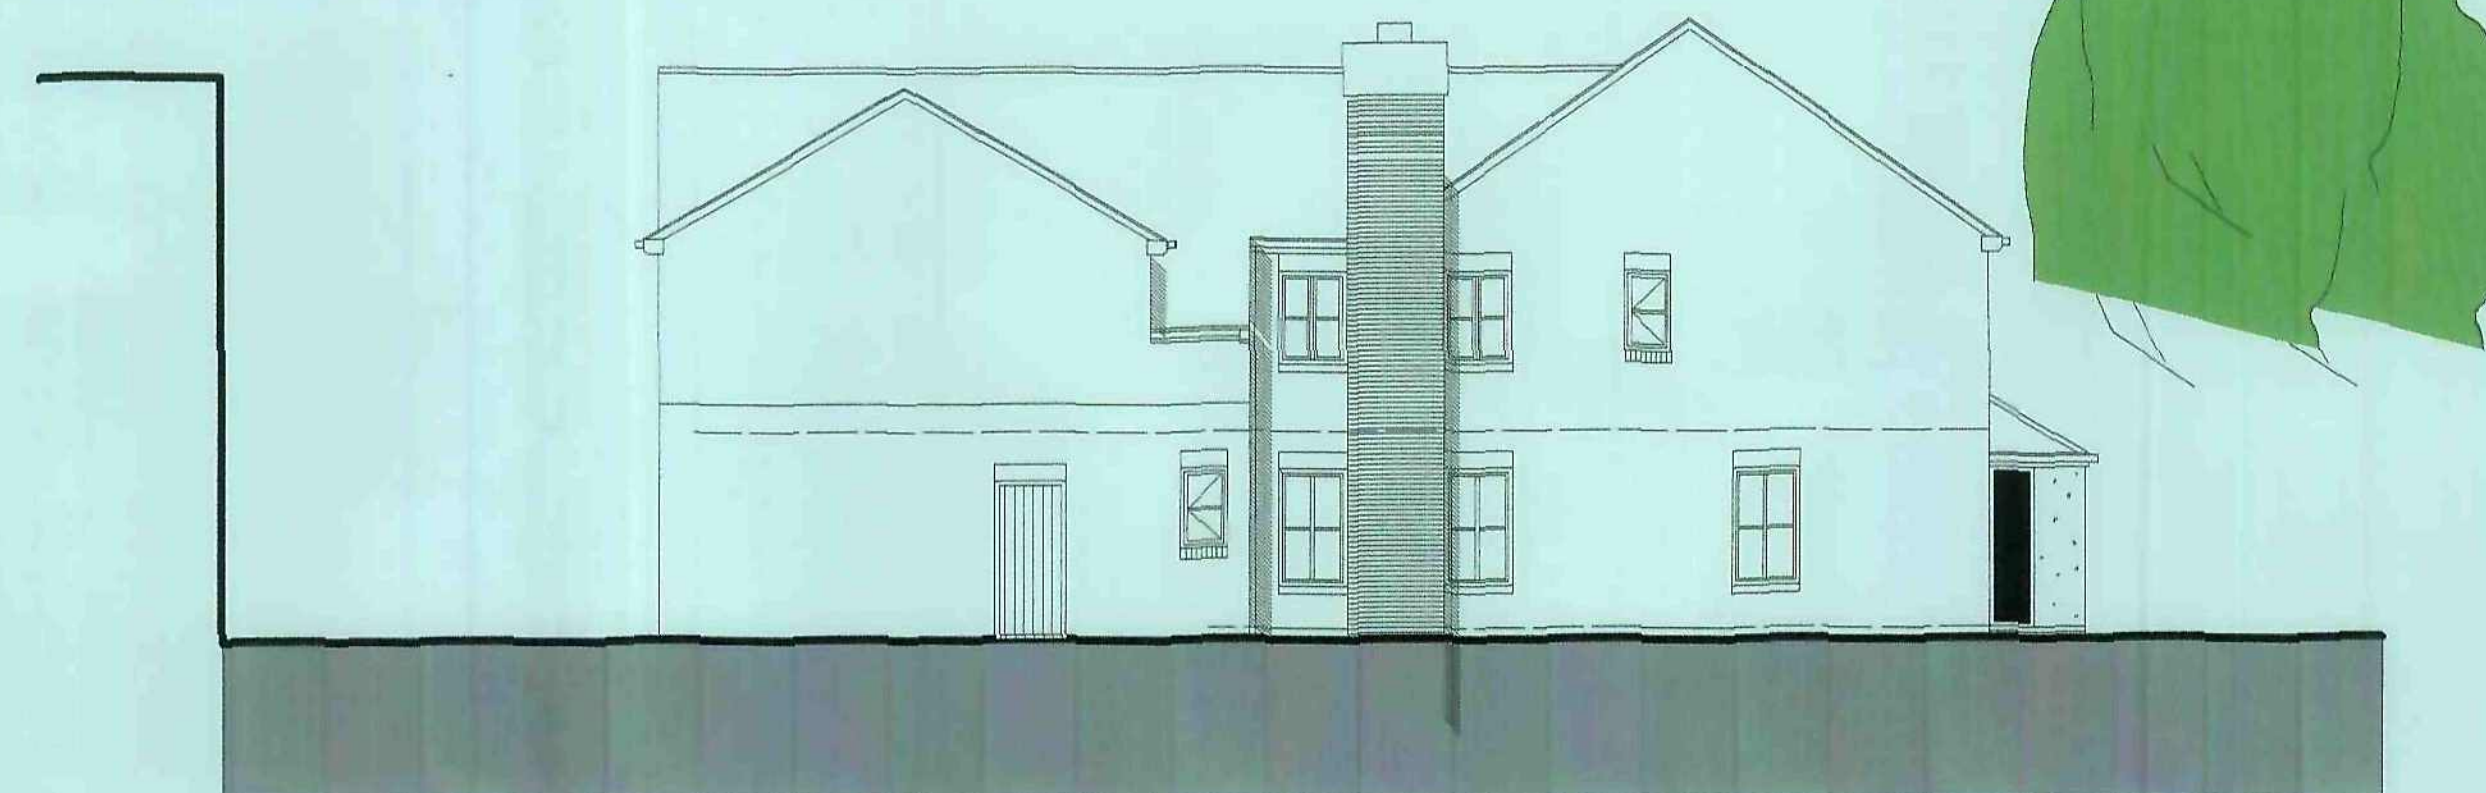

NORTH



WEST



SOUTH

ELEVATIONS

NOTES

MATERIALS SCHEDULE:
WALLS- FACING BRICKWORK
EXTRUDED BRICKWORK CORNERS
WITH RAKED RECESSED JOINT.

DOORS - METAL/TIMBER

WINDOWS
UPVC COLOUR TO BE AGREED
FASCIAS :UPVC

ROOF:SLATE

GENERAL:
ARCHITECTURAL MASONRY HEADS
SILLS AND CORBEL STONE

SNAPPED HEADER VERGE DETAIL

NOTES
no dimensions to be scaled from this drawing which is the property of the company. It is not to be used or disclosed in any way except as authorised by the company. The client is responsible for providing architect with correct site boundary/ownership definitions and any covenants or easements relating to the site. architect will assume site boundaries as clearly defined, unless otherwise informed by client. no work to be carried out without planning permission and until a building regulations application has been submitted. any work carried out before building regulations approval has been granted will be strictly at clients own risk. any building works within 6m of a neighbouring home's foundations may require you to notify the owner of that property of your intentions at least one month before you start work. work to an existing party wall requires you to give at least two months notice of your intentions. if consent to carry out work cannot be reached procedures dealing with an dispute should be followed (the party wall act 1996). Client to provide Architect with any available existing advisory service reports

IT IS THE RESPONSIBILITY OF THE CONTRACTOR TO NOTIFY THE ARCHITECT OF ANY DISCREPANCIES ON THE DRAWING PRIOR TO CONSTRUCTION.
ALL DIMENSIONS TO BE CHECKED ON SITE IF IN DOUBT ASK!

revisions
A. 25/9/11
B. 26/9/11
C. 26/9/11
E. 26/9/11
F. 17/10/11

title: PLANS AND ELEVATIONS (PLOT 1)

project: RESIDENTIAL DEVELOPMENT
LAND OFF TINGLE BRIDGE LANE, HEMINGFIELD
for Mr and Mrs D. Clarke
scale: 1:100 at A1/ 1:200 at A3
Job no: 1:11:03789
drawing no: 02F

Andrew Bailey Architect
Glendower House
165 Lifford Road
Worsley
Greater Manchester
M28 9LW
01225 782590
AKBARCHITECTS@BTCONNECT.COM
WWW.AKBARCHITECTS.COM

akb

