


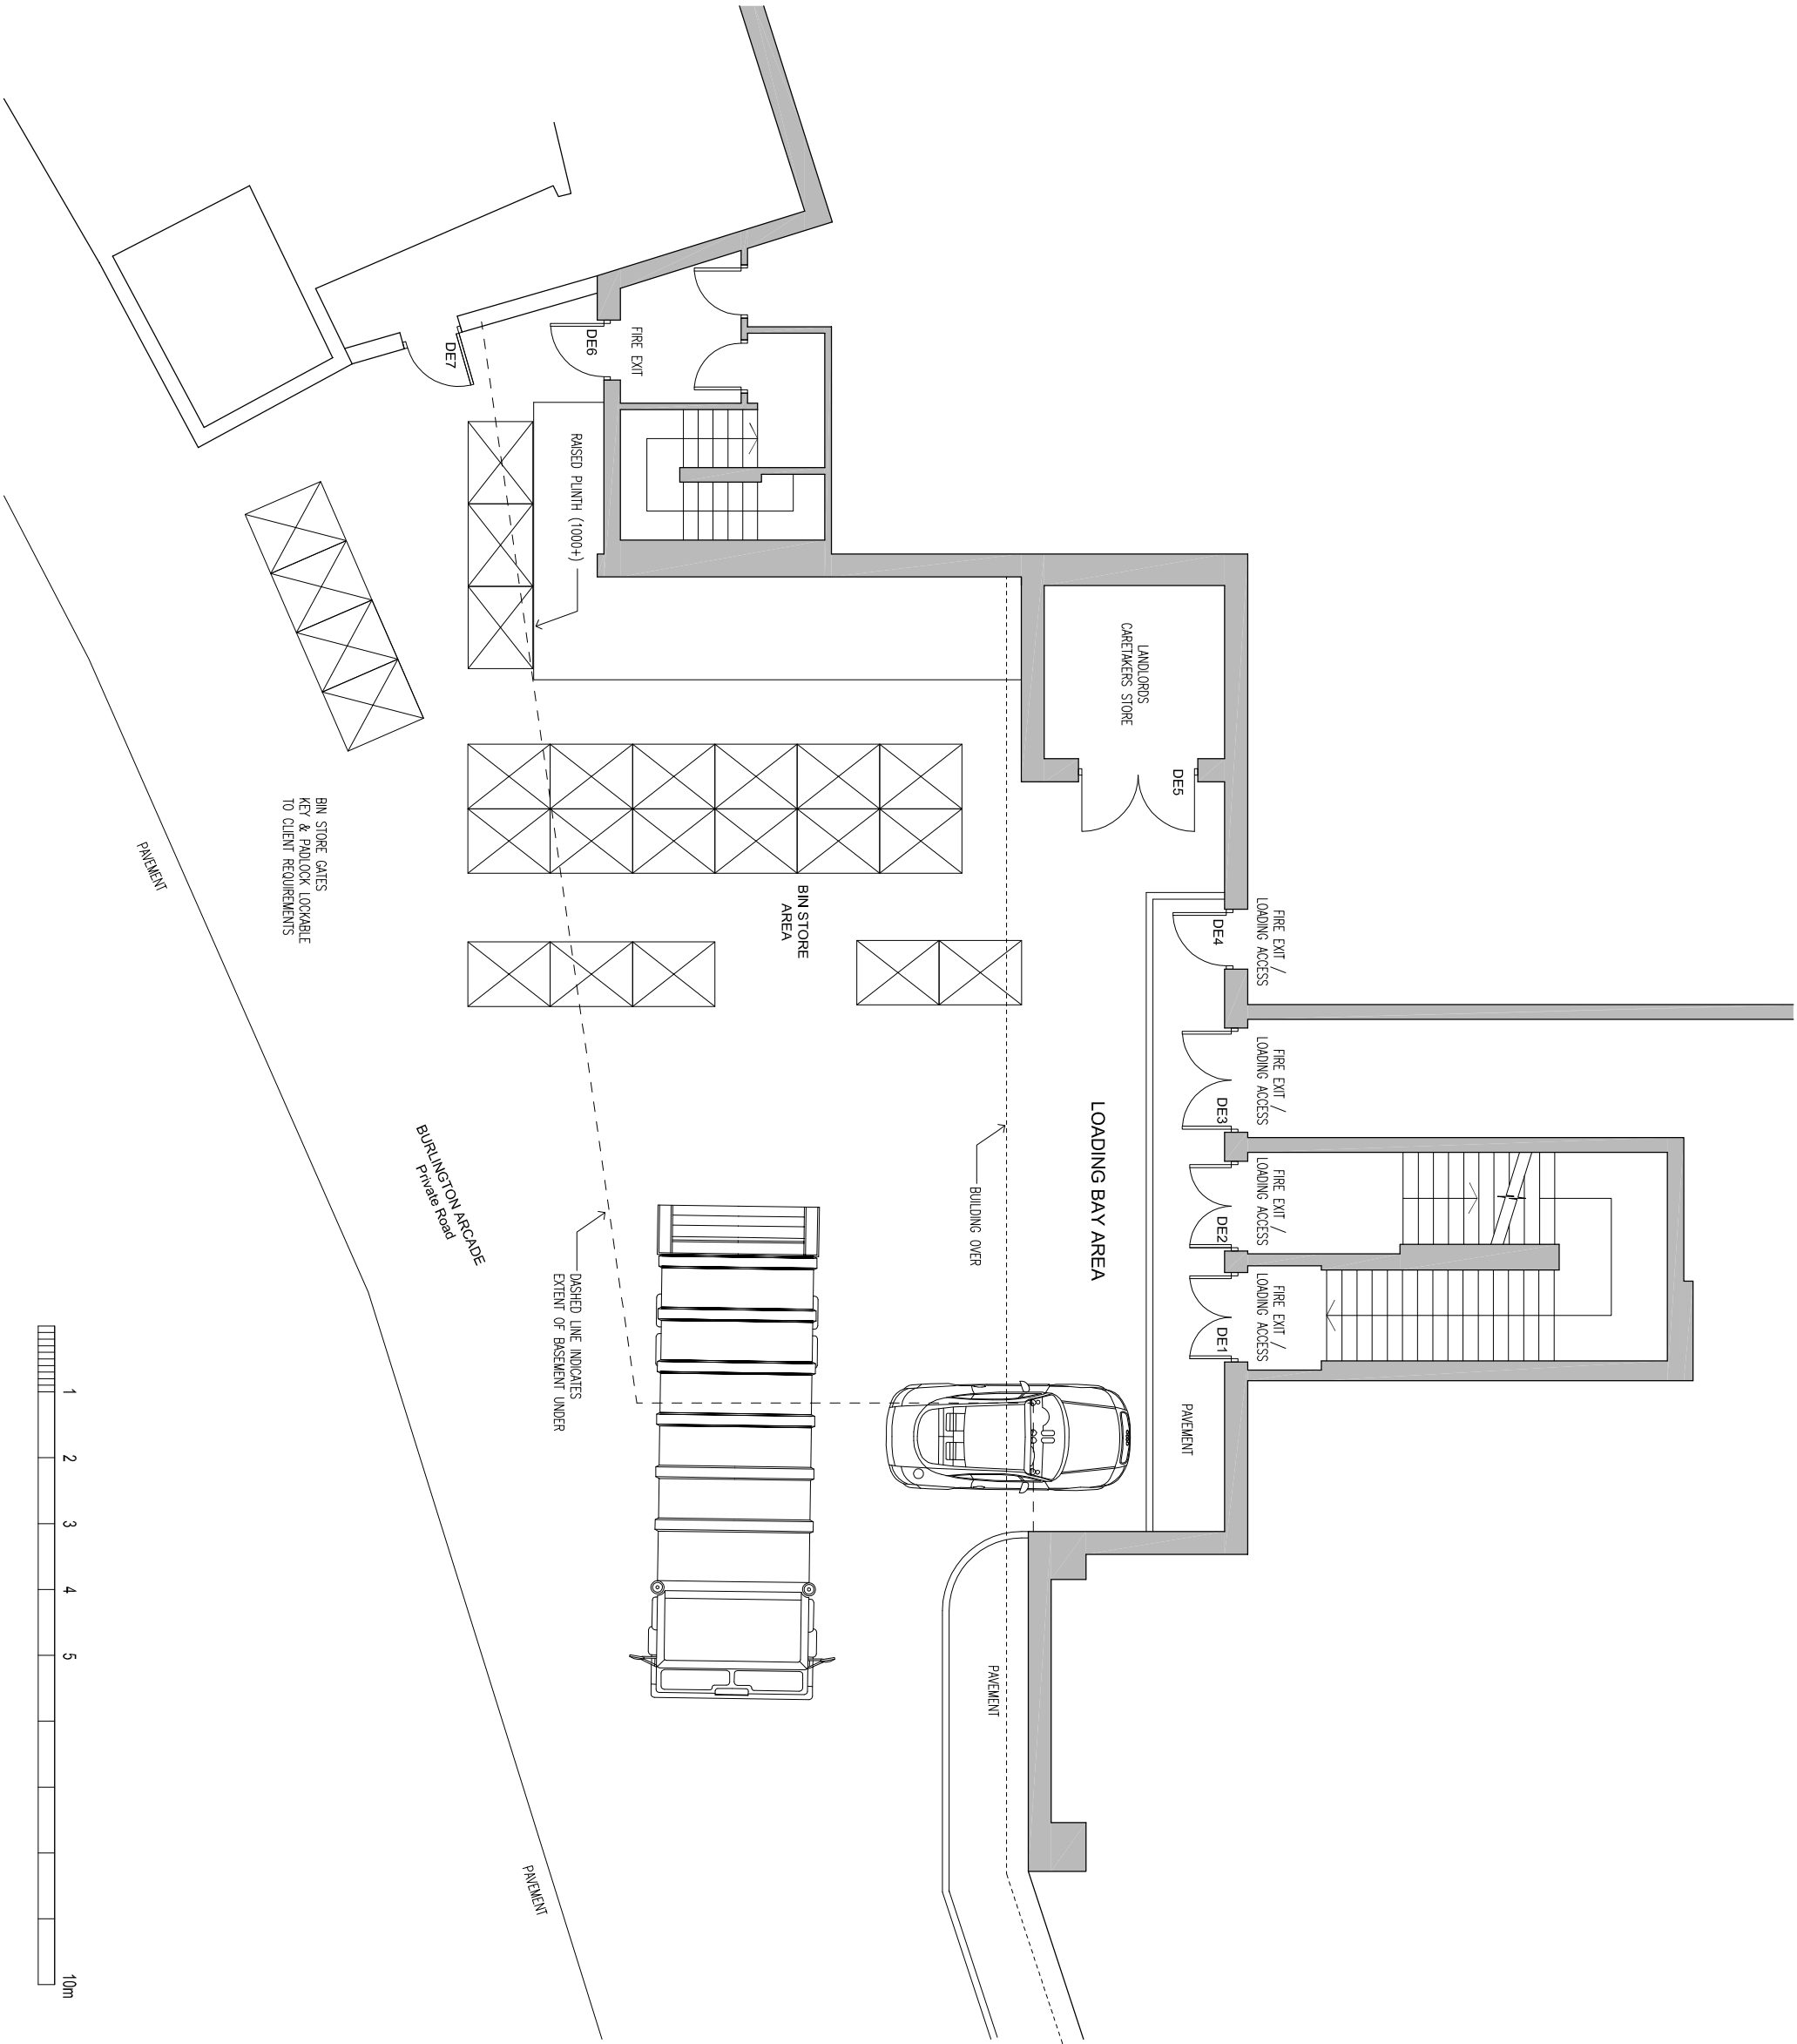

Rev.	Date	Reason for Issue	CHK
------	------	------------------	-----

Client	Hillsborough Exchange		
--------	-----------------------	--	--

Project	Burlington Arcade - Loading Bay Enclosure		
---------	---	--	--

Title	Existing GA Plan		
-------	------------------	--	--

Project No.	Scale @ A3	Date	Drawn By
198 BA	1:100	March 2017	R

Status	Number	Revision
PLANNING	S01	-

© COPYRIGHT EXISTS ON THE DESIGNS AND INFORMATION SHOWN ON THIS DRAWING
The Contractor must verify all dimensions on site before making shop drawings or commencing work of any kind. No dimensions to be scaled from this drawing.
Any discrepancies in dimensions to be reported immediately.