1 | 2 | 3 | 4 | 5 | 6 | 7 | 10 | 11 | 12 | 13 | 14 | 15 | 16

a


b

c

d

RESIDUAL RISK

Wherever possible unnecessary risk is designed out of these proposals. Where residual risk remains this is assessed and identified on the relevant drawings with this symbol. Refer to the note and the relevant measures in the Health + Safety documentation

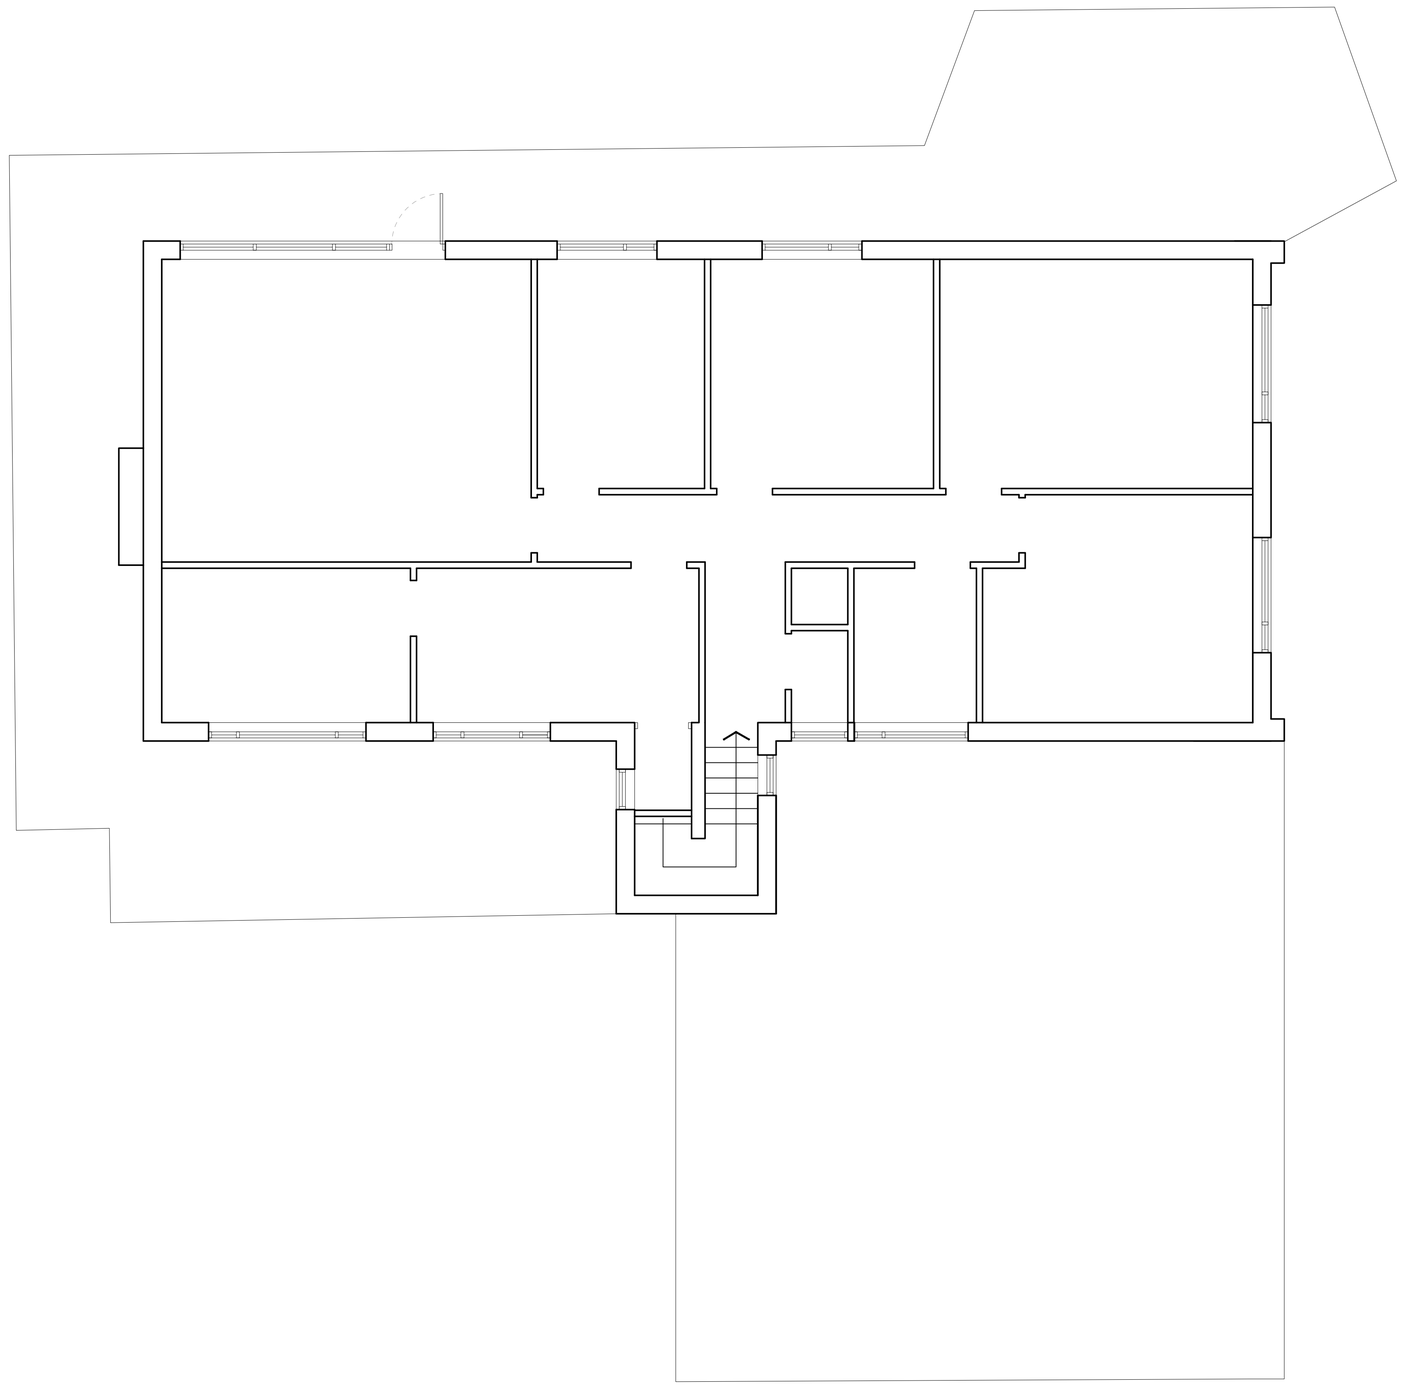

Revision

AXIS architecture

Talbot Chambers 2-6 North Church Street Sheffield S1 2DH
tel: +44(0)114 2490944 fax: +44(0)114 2490966 www.axis-architecture.com

BUSH INN

KERESFORTH HILL ROAD

BARNSLEY

QUEST

EXISTING GA PLAN

FIRST FLOOR

A1 Scale	A3 Scale	Date	Drawn By	RIBA #
1:50	1:100	02-08-2016	DRH	

Drawing Number: 26128-(02)01 — Revision: -

EXISTING

© COPYRIGHT EXISTS ON ALL DESIGN AND INFORMATION SHOWN
DO NOT SCALE for manufacture. Verify all dimensions prior to construction