


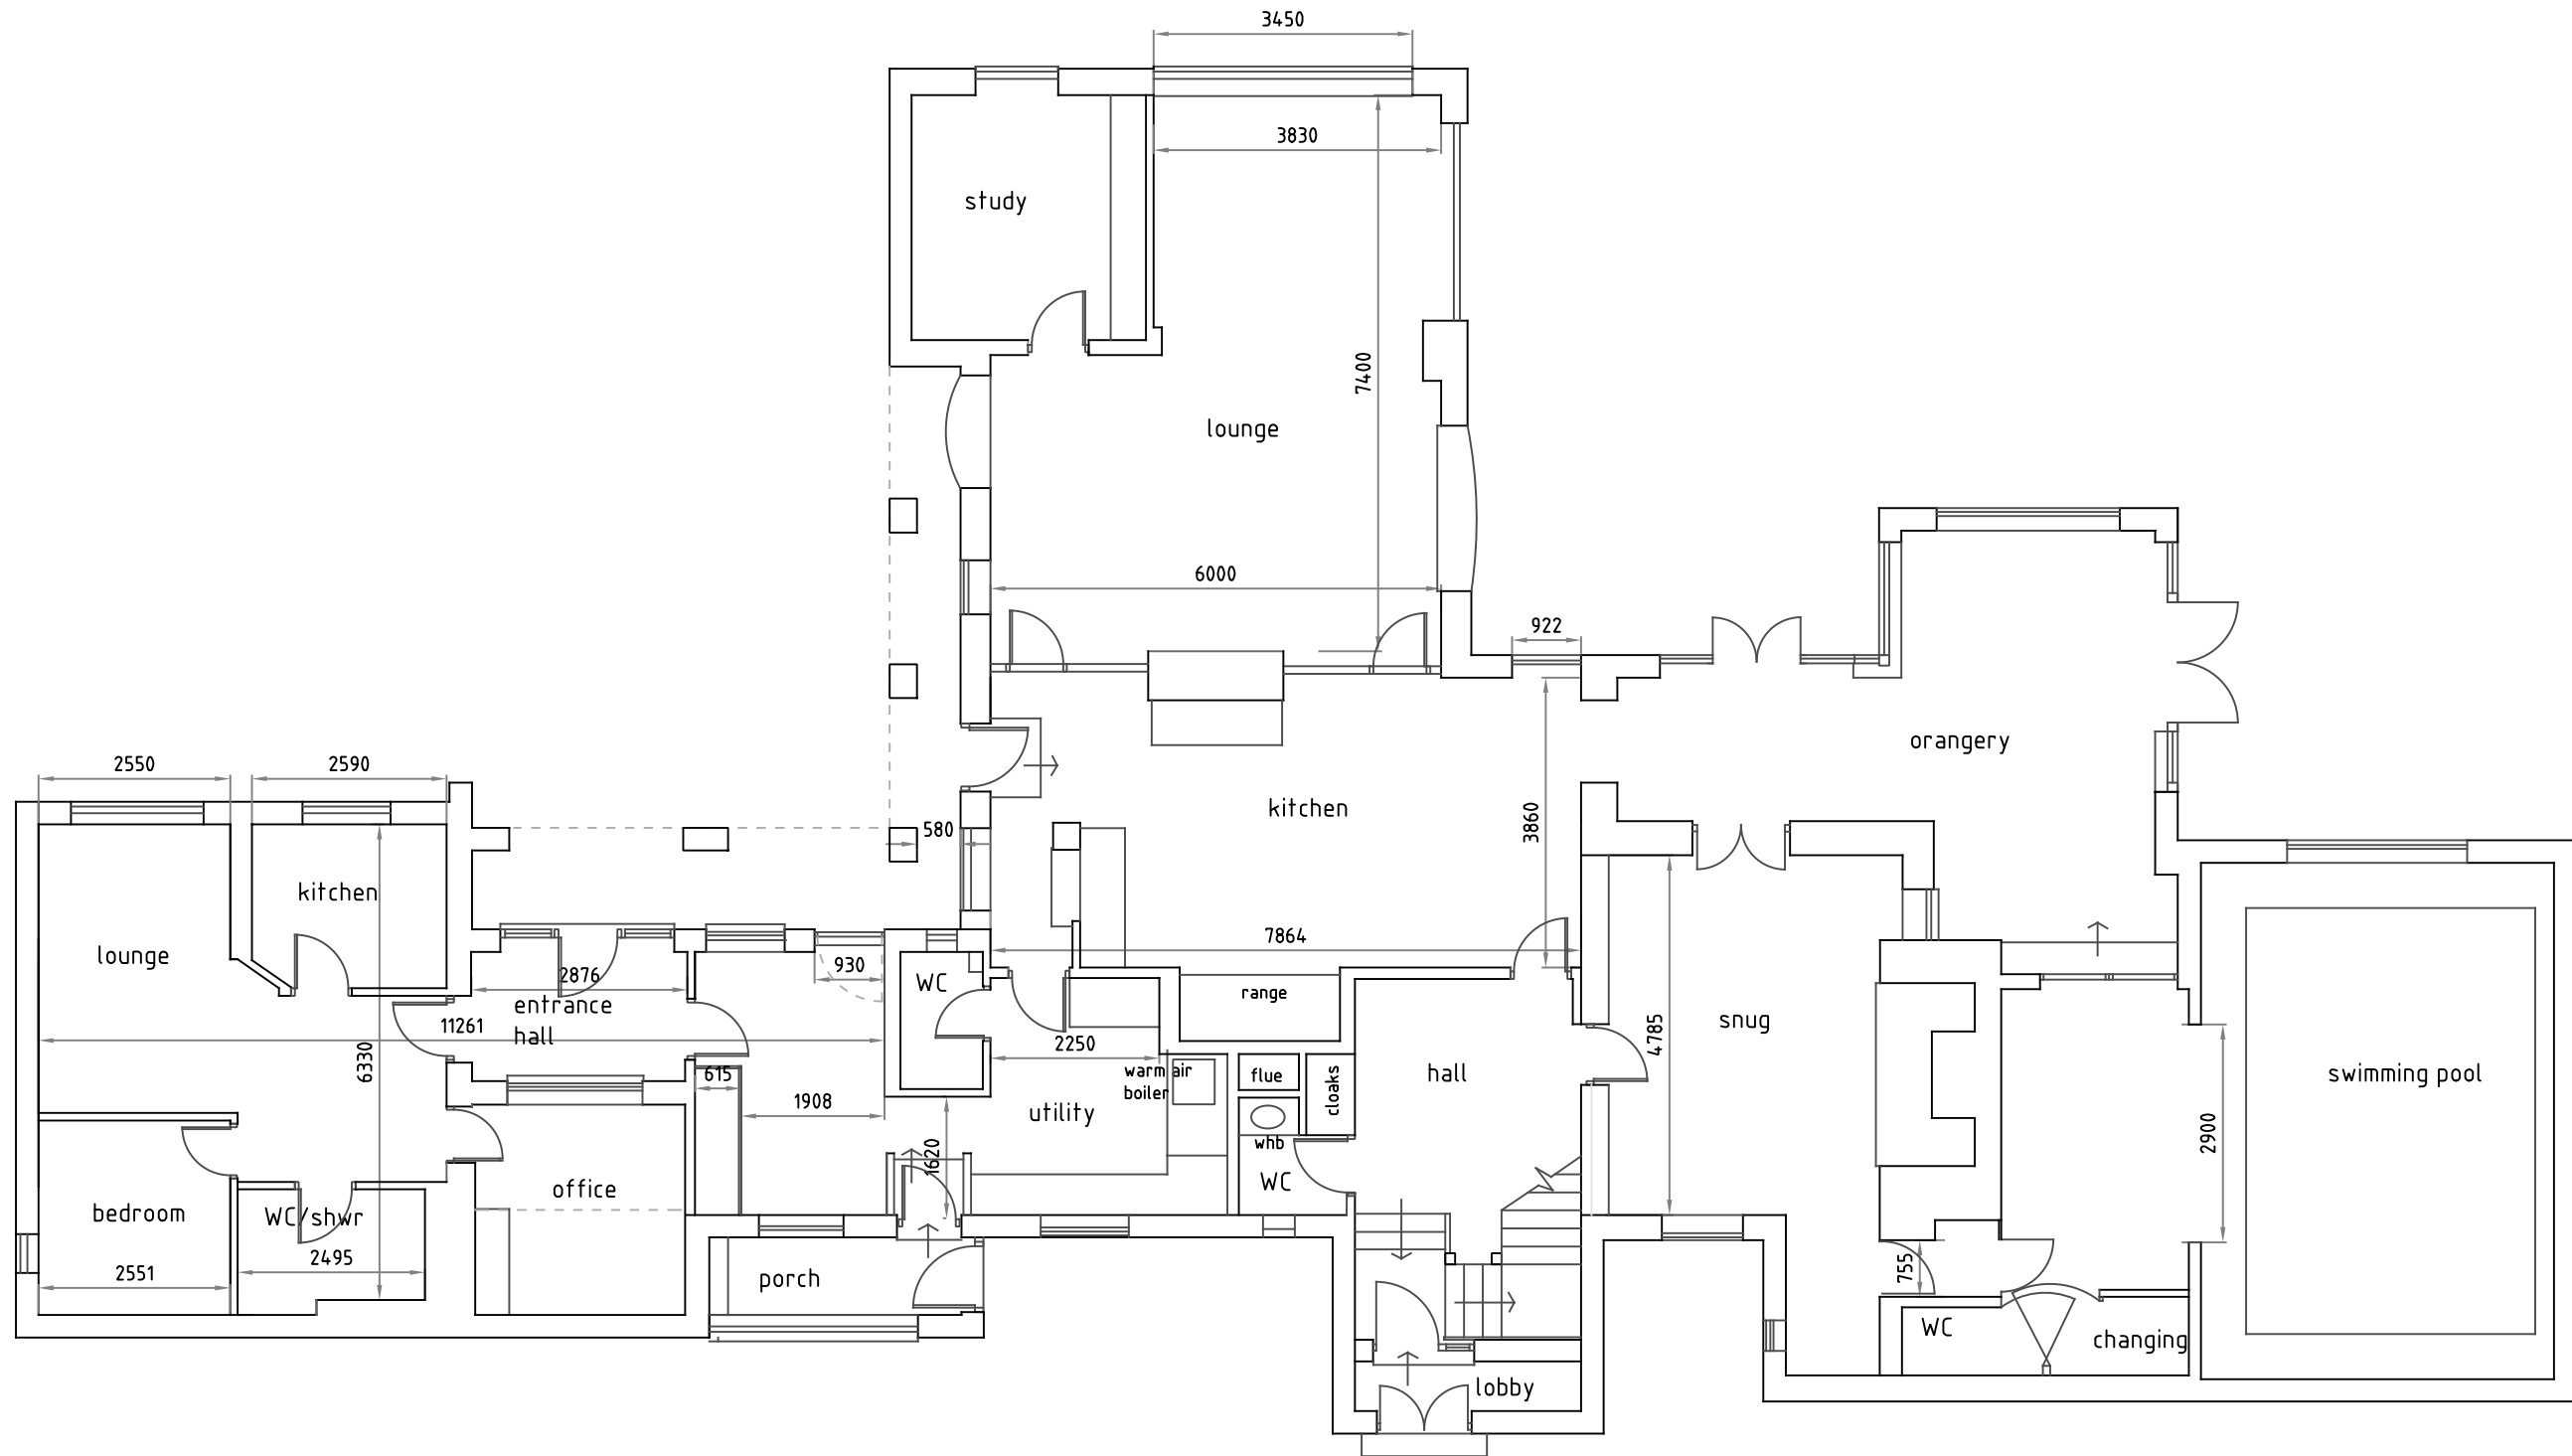

Client COMPASS CHILDREN'S HOMES Project ALTERATIONS REDBROOK ROAD REDBROOK BARNSELY	OWEN DESIGN Architects 18 St Peter's Close Glenfield Leicester LE3 8GB Phone 0116 2873281 www.owen-design.co.uk
Drawing Title EXISTING GROUND FLOOR	Scale – unless otherwise stated 1:100 @ A3 Drawing Number 1915-03 Rev .