


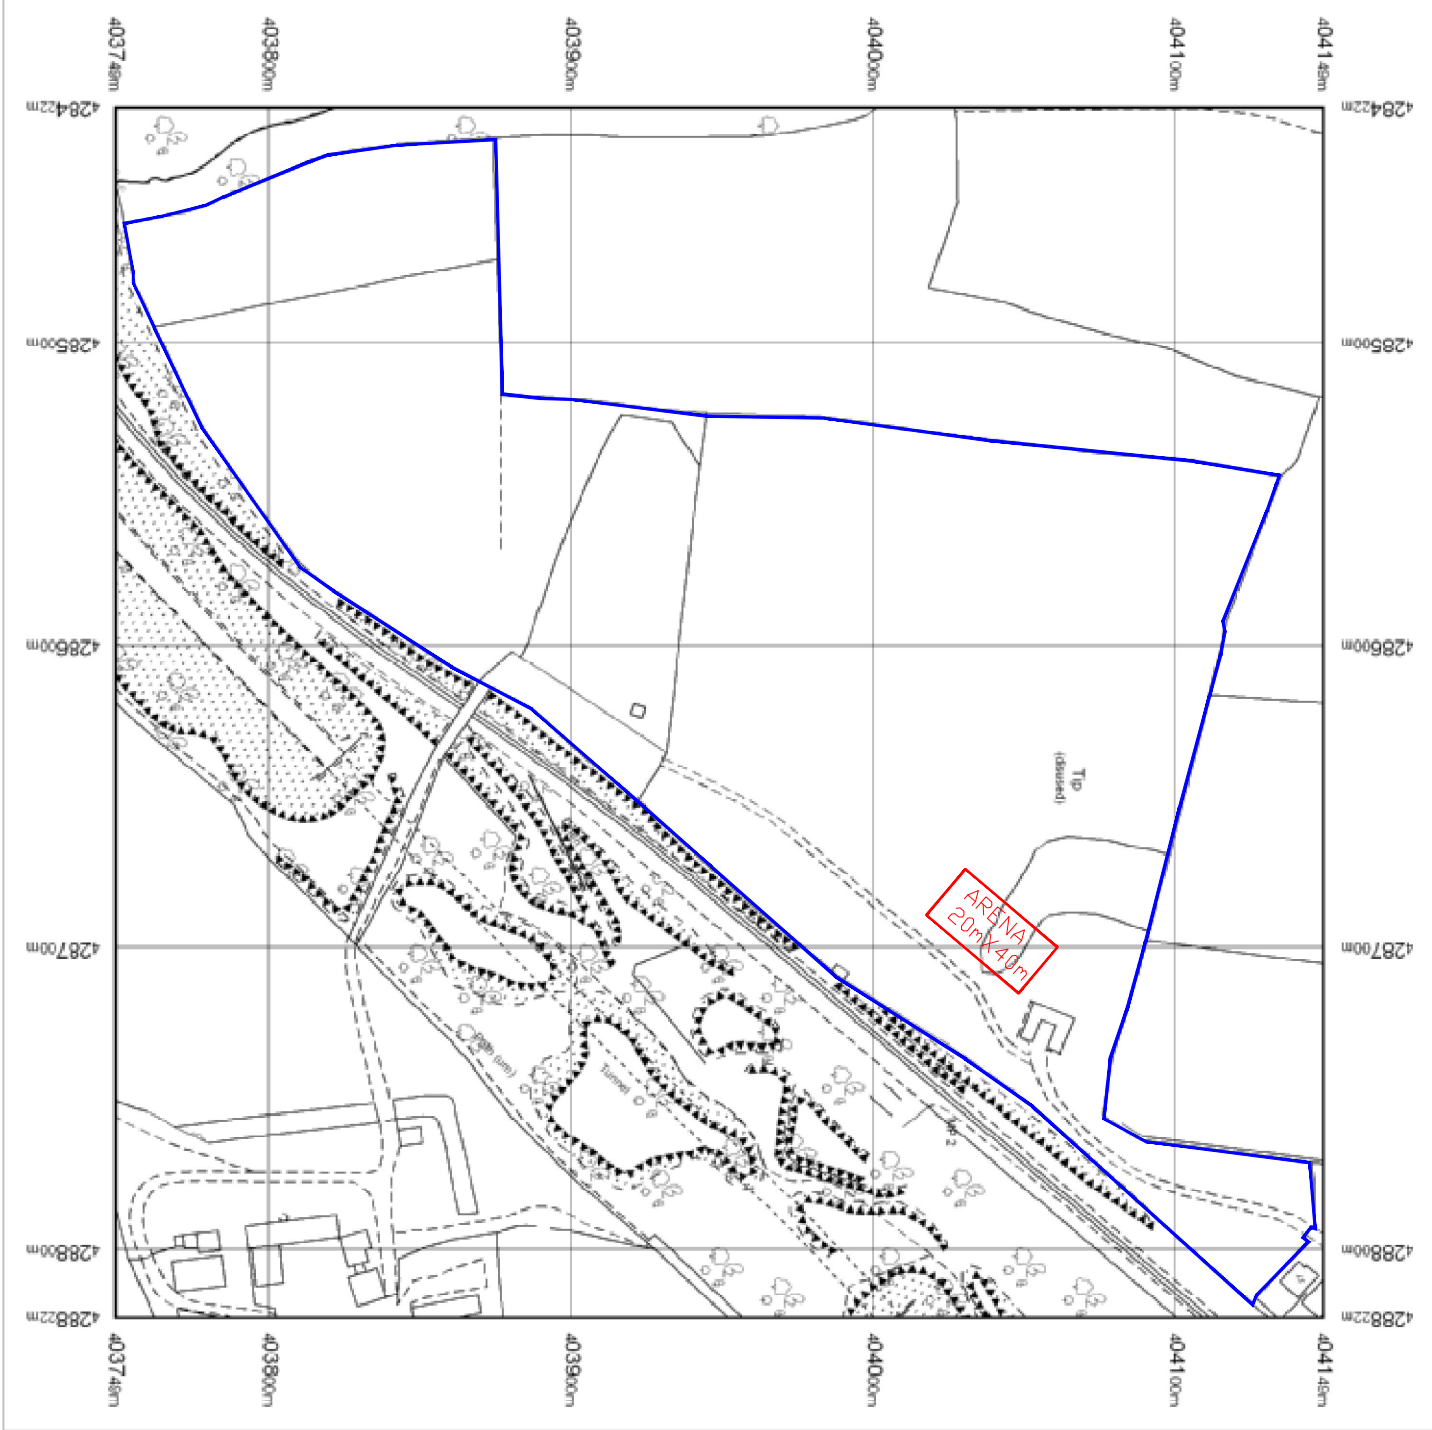


APPLICATION SITE
APPLICANTS LAND OWNERSHIP
BOUNDARY

Produced 26.01.2011 from the Ordnance Survey National
Geographic Database and incorporating surveyed revision
available at this date. © Crown Copyright 2011.

LOCATION PLAN 1:2500

General Notes

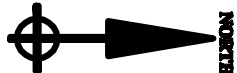

No.	Revision/Issue	Date

Maple
Arden's

UNIT 2B,
PARK LANE
BUSINESS PARK
KIRKBY IN ASHFIELD,
NOTTINGHAMSHIRE,
NG17 9LE 877 0068
Tel: 0870 877 0068
Fax: 0853 756 335
Mob: 07792 490 596

Project Name and Address

**WOOD FIBRE HORSE
EXERCISE AREA**
for Elizabeth Alison
Land off:-
Ladyroyd Rd.,
Silkstone Common,
S75 4SF

Title

LOCATION PLAN

Dwg No: MPL/ALISON/01

Drawn by: Chris Potts Date: Jan 2011

Scale: 1:2500 [A3]