


PROPOSED LIQUID SLURRY STORAGE LAGOON


MILL FARM, OXSPRING, PENISTONE.

FOR J. J. & J. D. BOOTH.

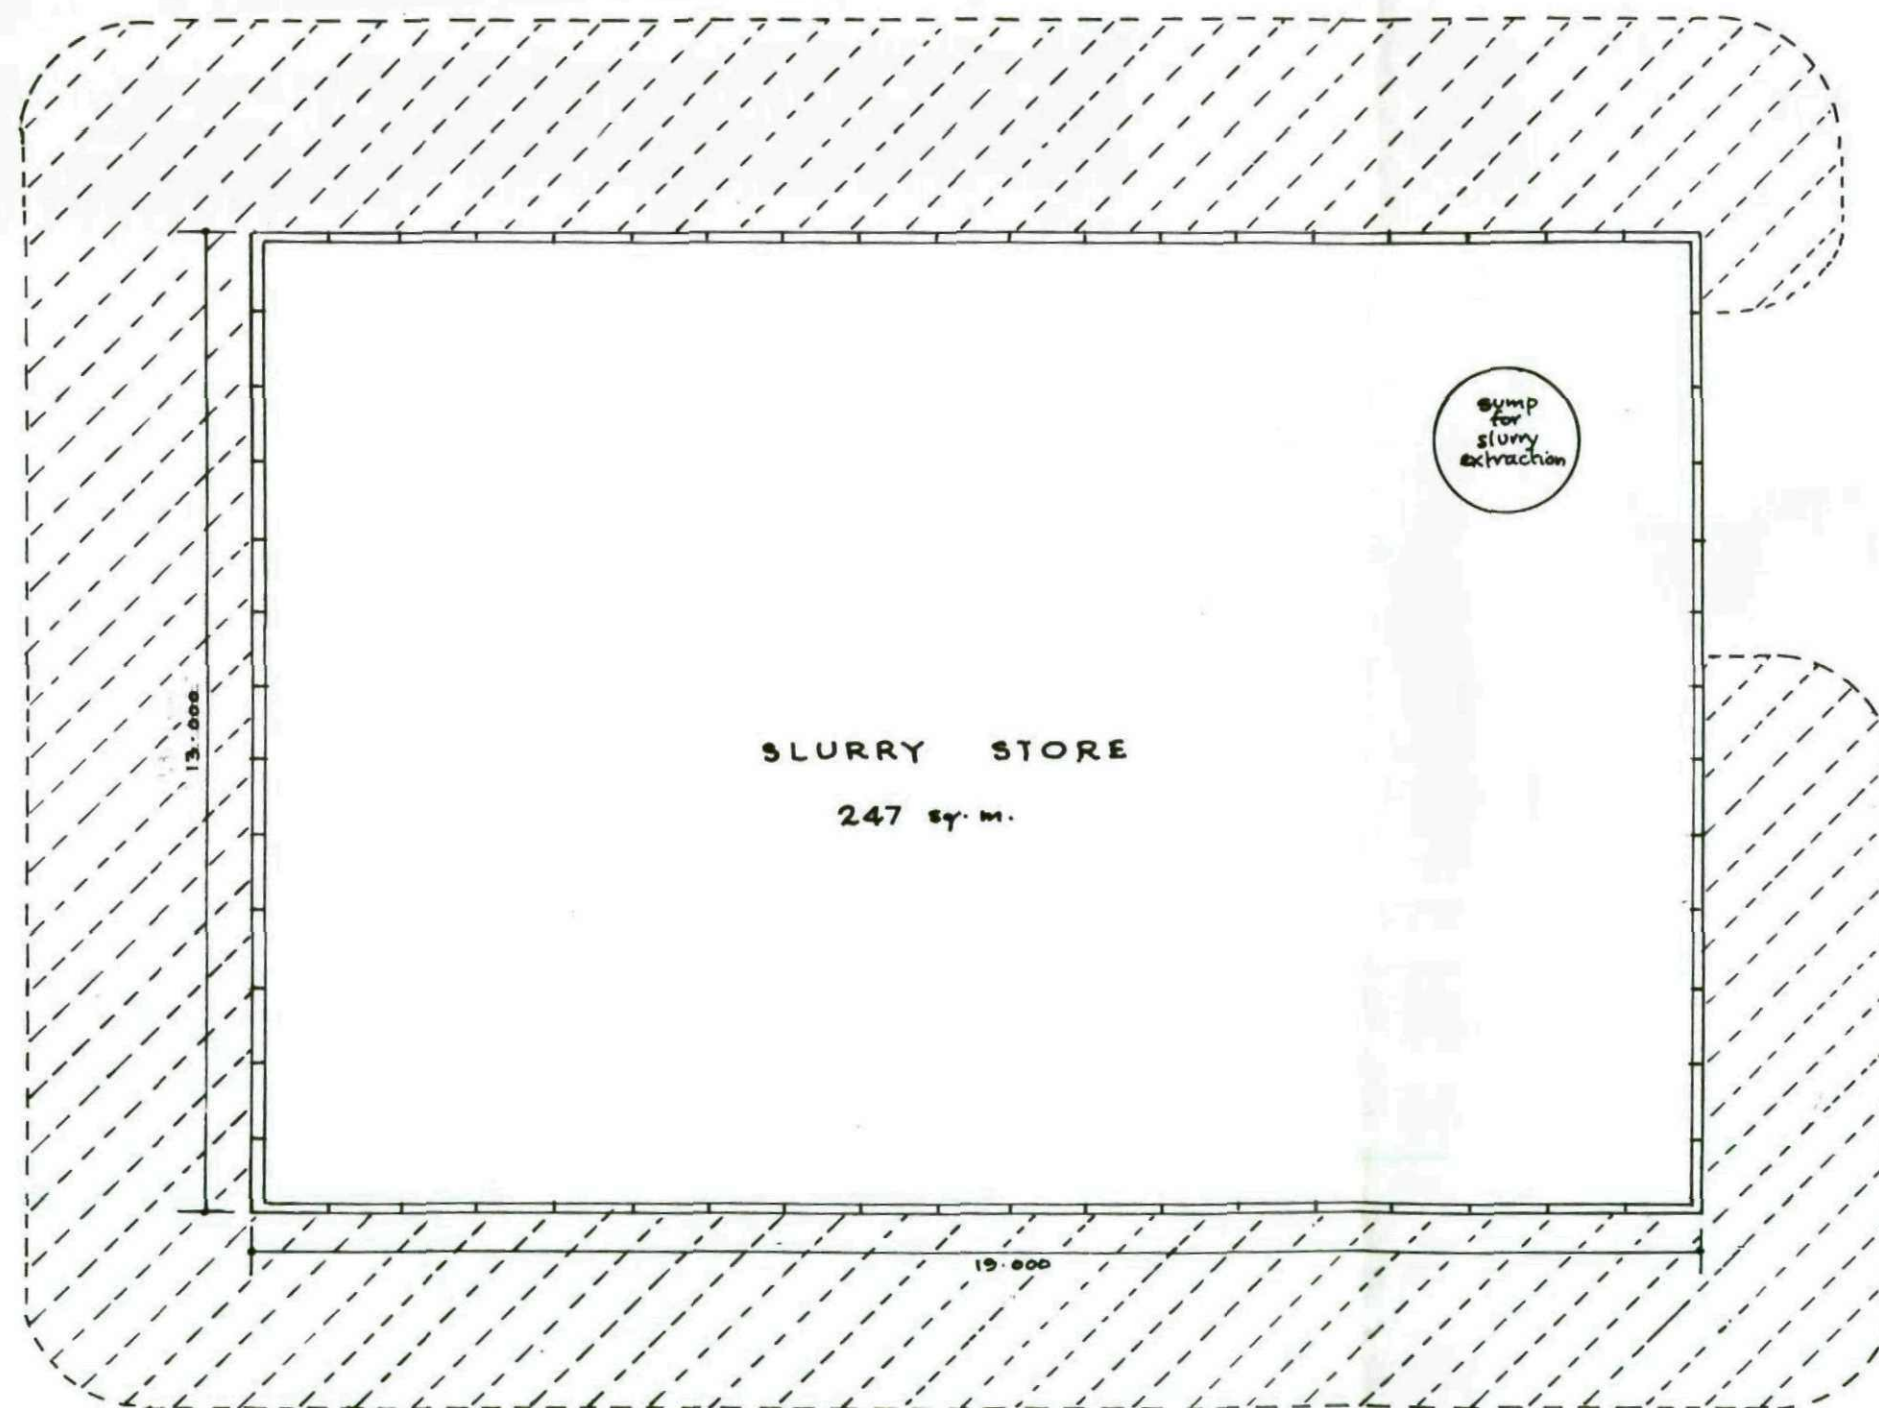


PLAN 1-100.

Excavated soil to be used to bank around slurry store, graded down and seeded with pasture mixture grass seed.

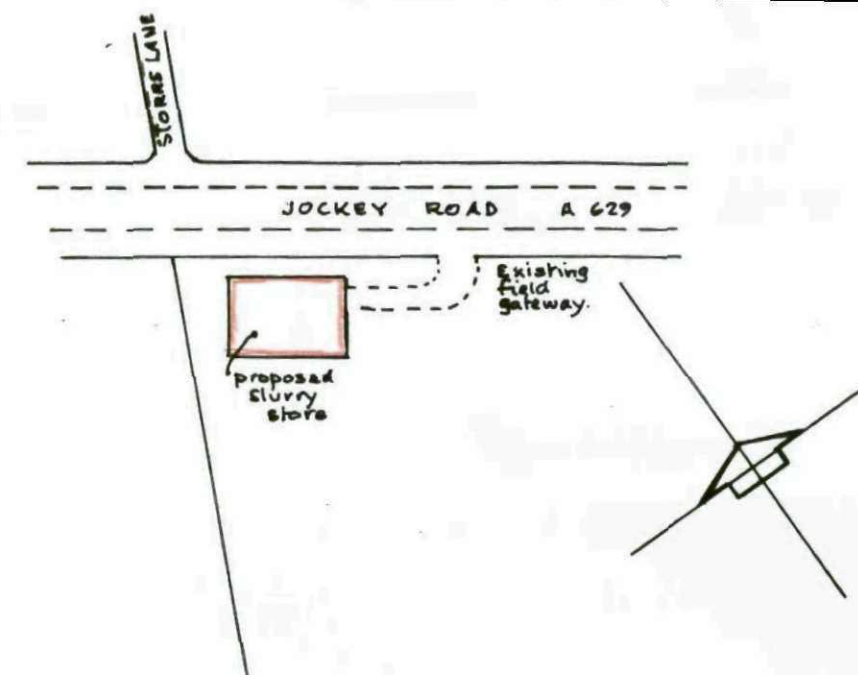

SITE PLAN 1/1250.

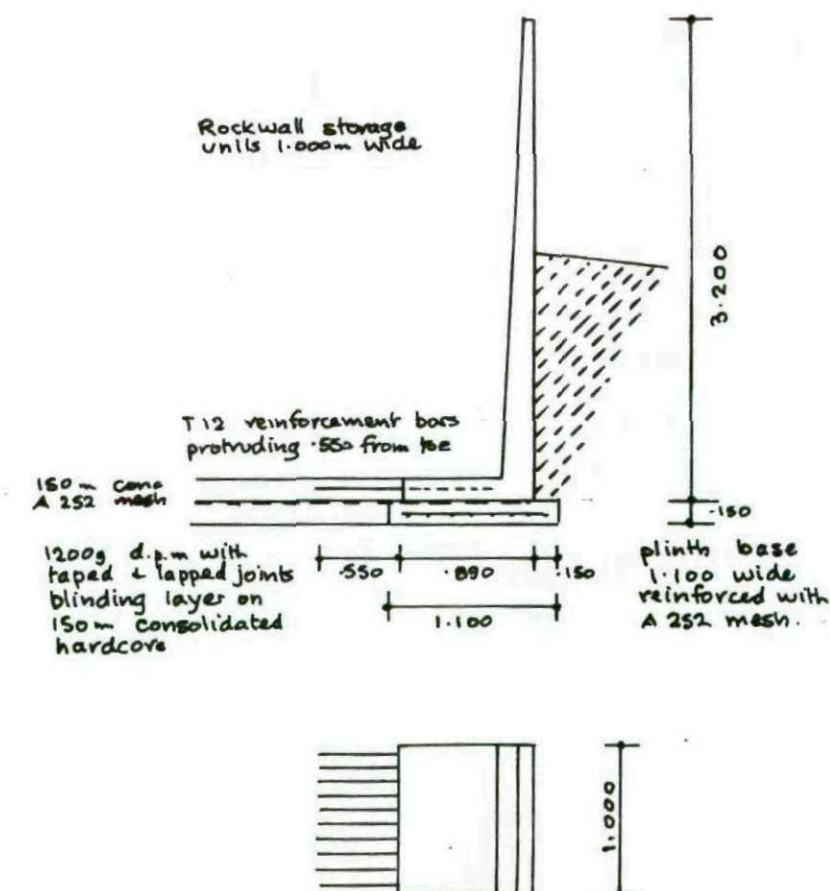

SECTION 1-50.

LIQUID MANURE SLURRY STORAGE LAGOON, MILL FARM, OXSPRING

J. J. & J. D. BOOTH

SCALE: 1/5000.

