

List of Planning Requirements

HOUSEHOLDER

PLANNING APPLICATION

Application No

National Requirements:-

the completed planning application form, signed and dated.
(Unless application is submitted electronically where only one form is required)

☒

~~Article 7 Certificate (Agricultural Holdings), signed and dated.~~

☐

Completed, Ownership Certificate (A, B, C or D), signed and dated.

☒

The location plan (Ordnance Survey based), at a scale of 1:2500 or 1:1250. The plan should show at least three main roads and surrounding buildings and should show the direction of North. The application site should be edged clearly with a red line and a blue line must be drawn around any other land owned by the applicant.

☒

Existing and proposed site layout at a scale of not less than 1:500. 1:200
This should include all buildings and structures, gardens, open spaces and car parking in the context of adjacent buildings including the location of any window.

☒

Full existing and proposed elevations to a scale of 1:50 or 1:100.

☒

Full existing and proposed floor plans at a scale of 1:50 or 1:100

☒

Design and Access Statement where required, (e.g. if the dwelling is in a Conservation Area)


N/A

☐

The correct fee

£ 206.00

☒

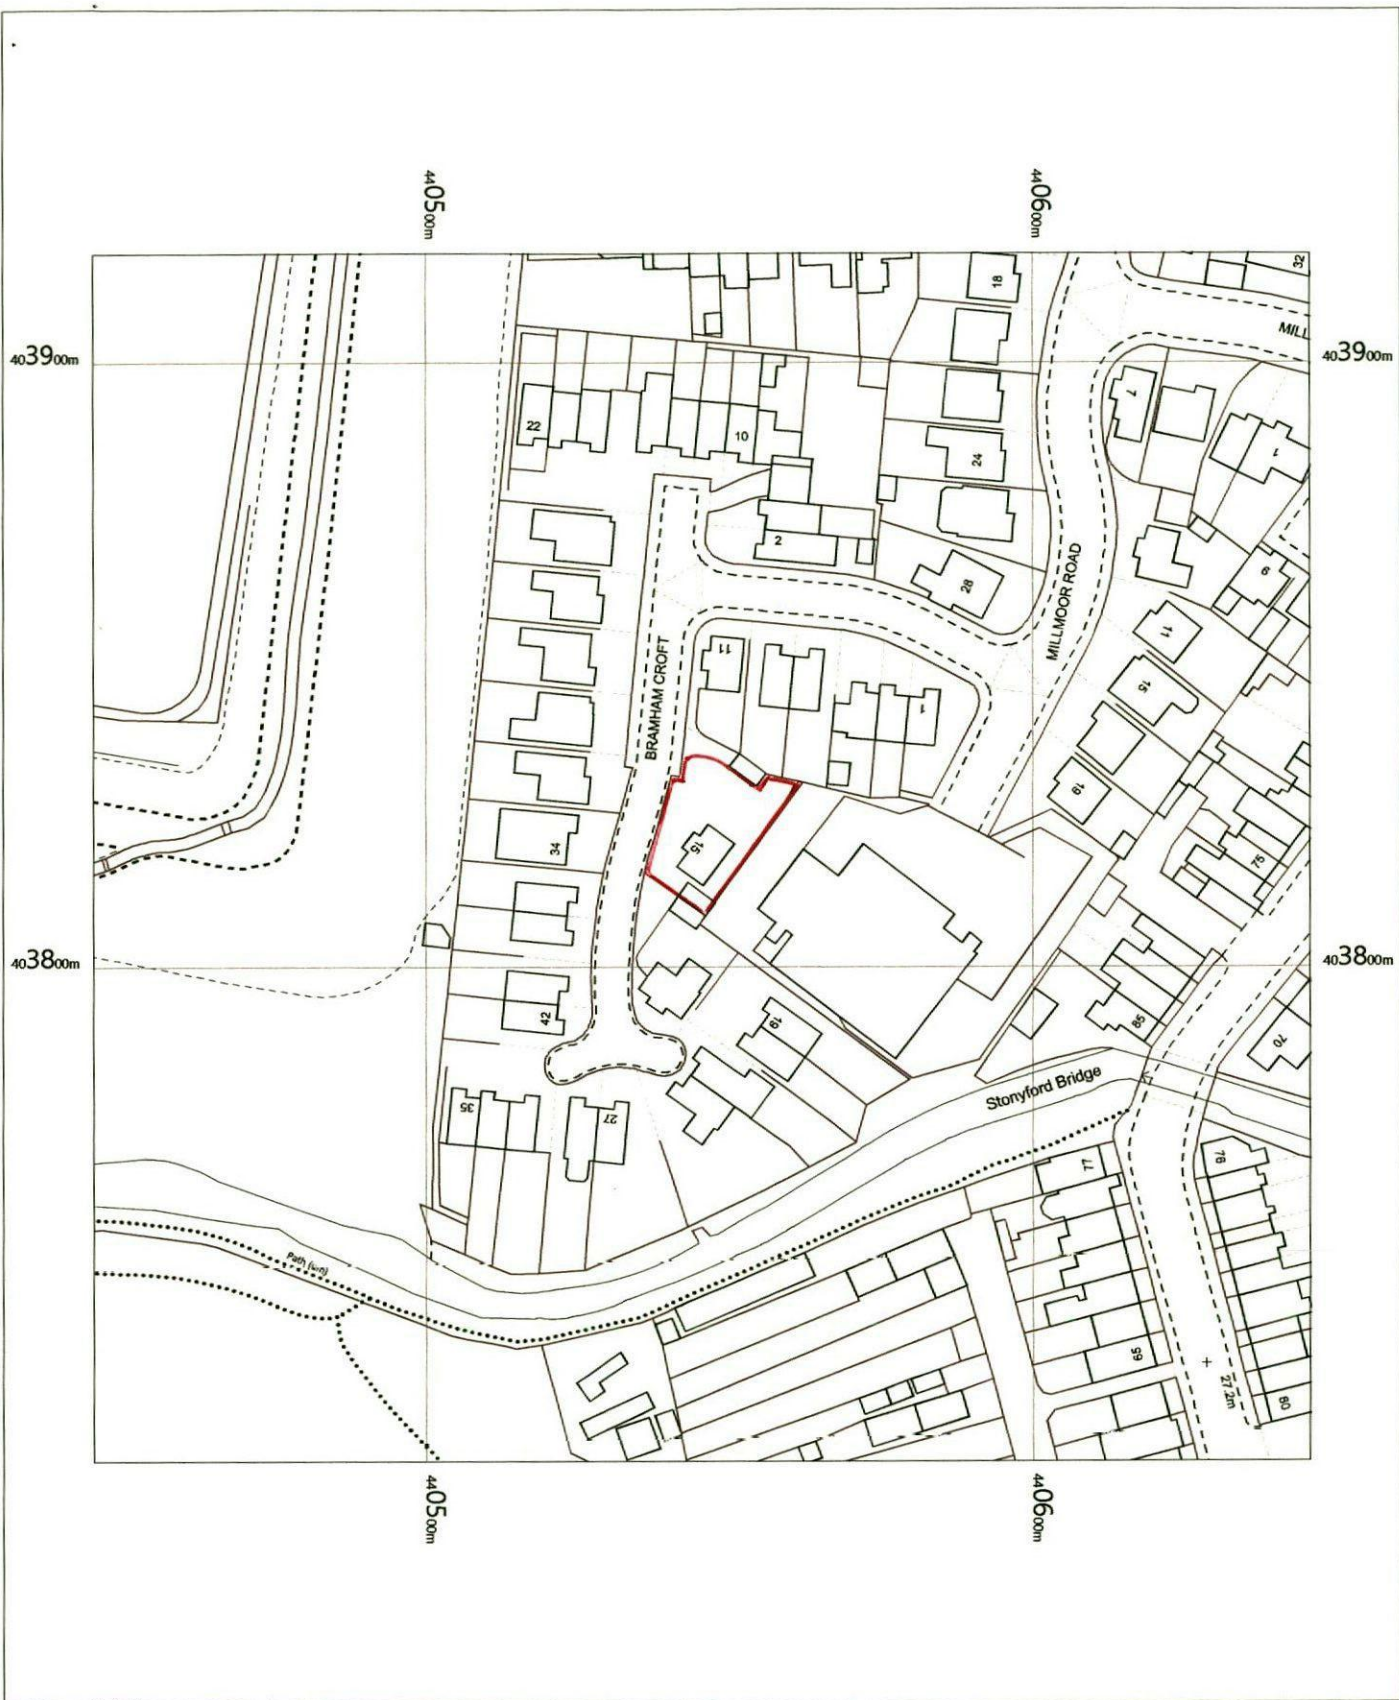

15 Bramham Croft
S73 8BE

OS MasterMap 1250/2500/10000 scale
Friday, March 6, 2020, ID: BW1-00865917
www.blackwellmapping.co.uk


1:1250 scale print at A4, Centre: 440545 E, 403818 N

©Crown Copyright Ordnance Survey. Licence no. 100041041



BLACKWELL'S
MAPPING SERVICES
PERSONAL & PROFESSIONAL MAPPING
www.blackwellmapping.co.uk

TEL: 0800 151 2612
maps@blackwell.co.uk

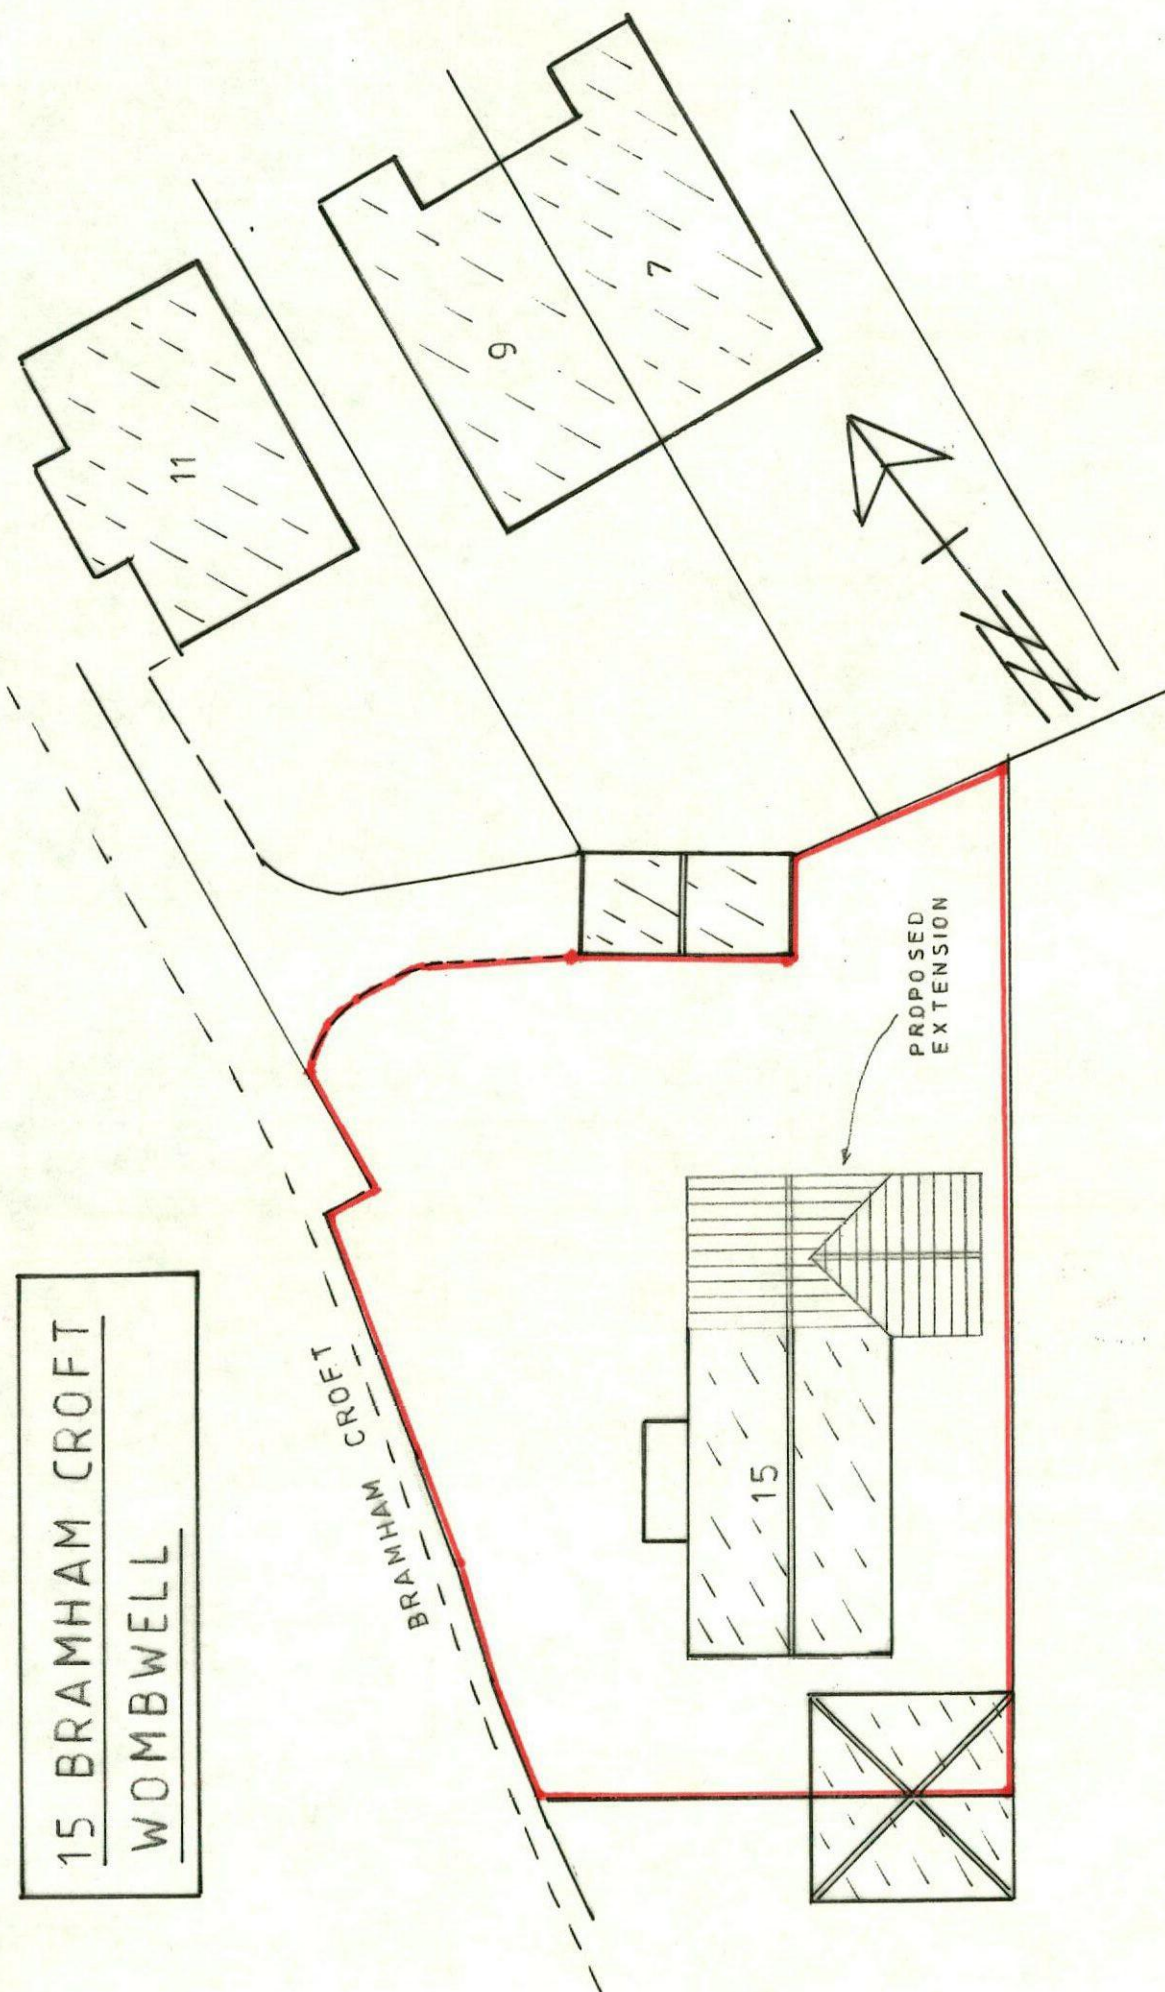

SITE PLAN 1:200

