
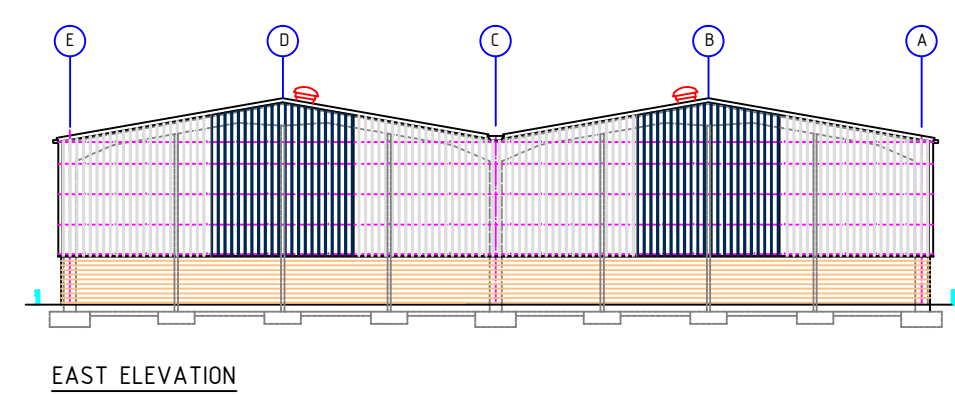
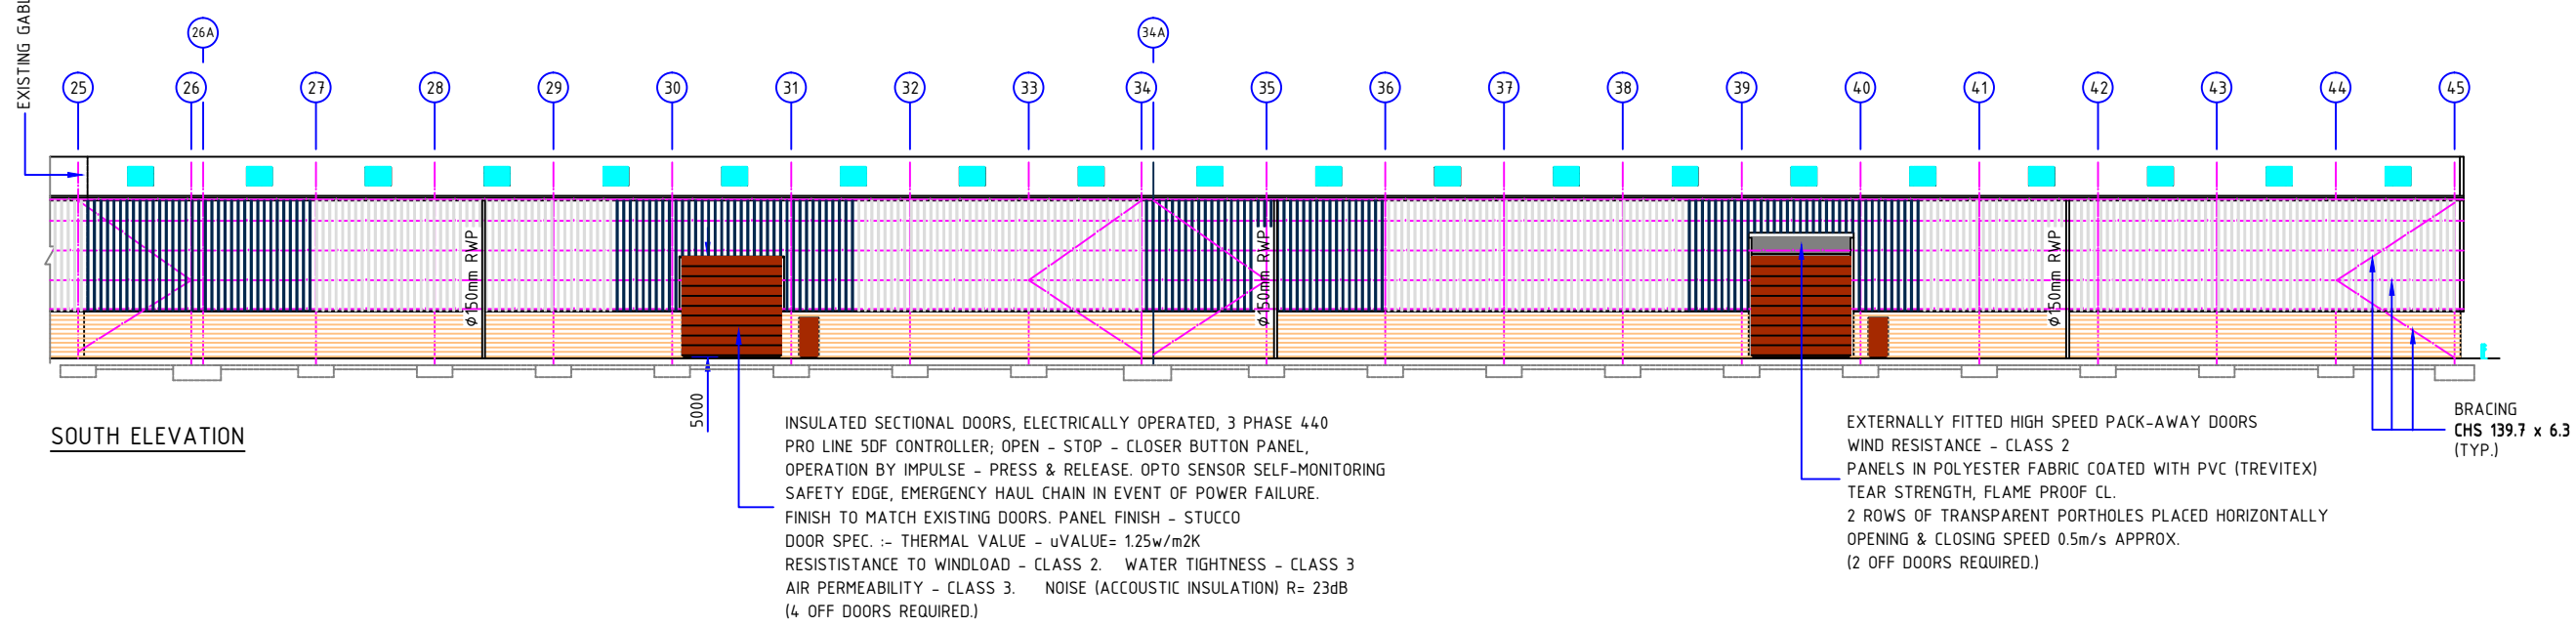


THIS DRAWING IS COPYRIGHT AND IS ISSUED ON CONDITION THAT IT IS NOT COPIED, REPRODUCED OR DISCLOSED TO A THIRD PARTY WITHOUT CONSENT IN WRITING OF BALMORAL GROUP LTD., ABERDEEN

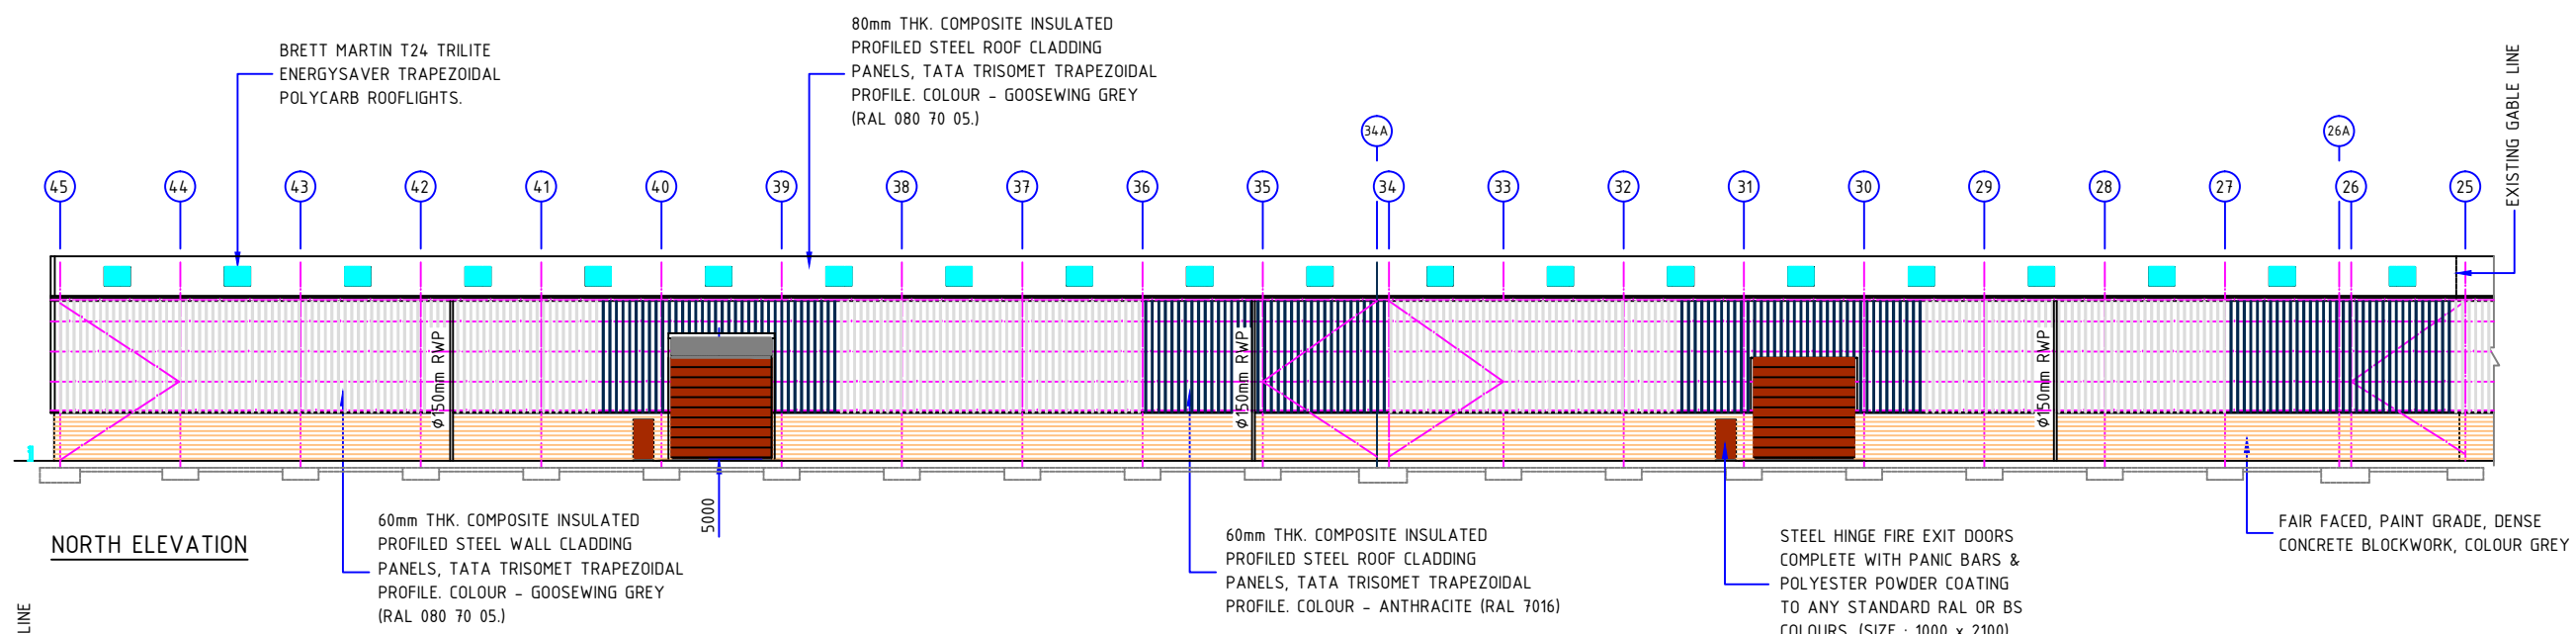

02	MOVEMENT JOINT ADDED AT BAY 26	KG		01/03/18
01	FIRST ISSUE			
ISSUE	MODIFICATION	BY	CHK	APV
Global HQ Balmoral Park, Loinston, Aberdeen AB12 3GY Tel +44 (0)1224 859000 Fax +44 (0)1224 859059 Email group@balmoral.co.uk www.balmoral-group.com		PROJECT No.		
CLIENT BALMORAL GROUP		DRAWING TITLE THURNSCOE, BARNSELY, SOUTH YORKSHIRE. 20 BAY EXTENSION TO WORKSHOP - ELEVATIONS		
DRAWN BY KG	CHECKED BY	APPROVED BY	DRAWING No. 653-32	
SCALE N.T.S.	DATE January 2018	SHEET SIZE A2	JOB No.	