


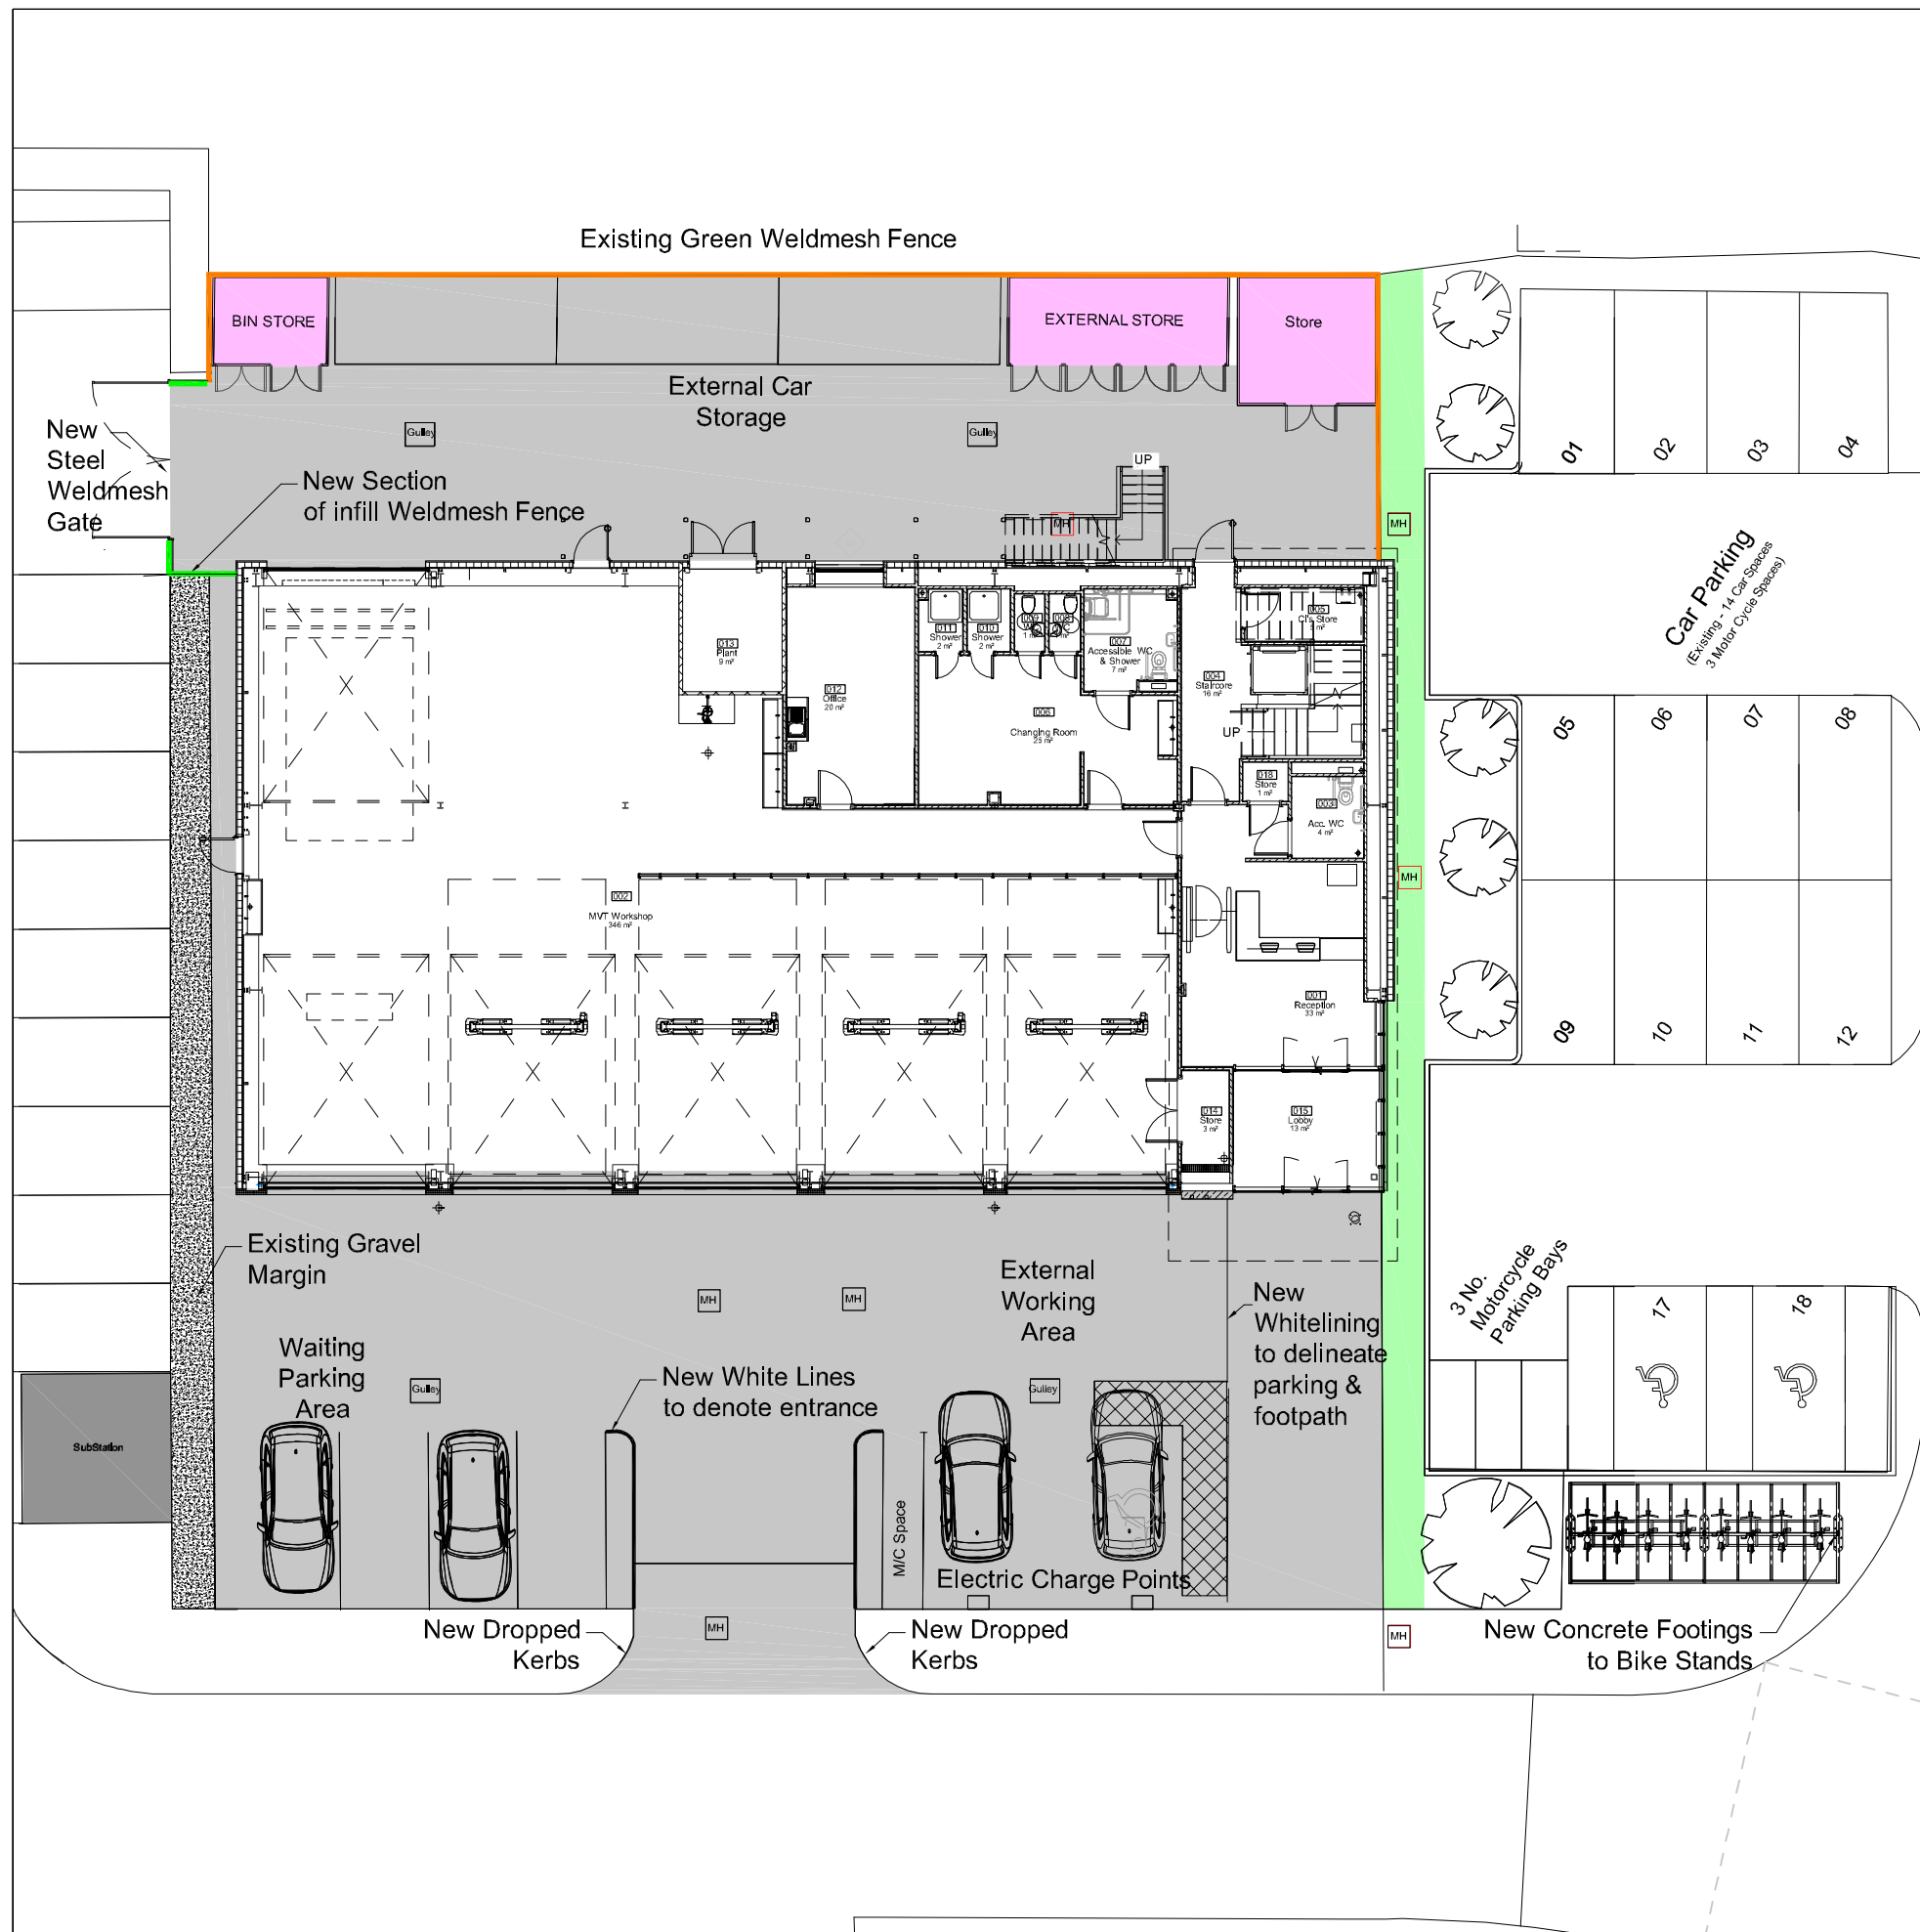

- Existing Gravel Margin
- Existing Soft Landscaping
- Tarmacadam
- Concrete Slab
- Retained Existing Fence
- Proposed Weldmesh Fence

GENERAL NOTES

Do NOT scale from this drawing. Use dimensions illustrated only. All dimensions and levels are in millimeters. All dimensions and levels shall be verified on site before proceeding with works. The Architect must be notified of any discrepancy.

This drawing is the property of Stem Architects Ltd. Copyright is reserved by them and the drawing issued on the condition that it is not copied, reproduced, retained or disclosed to any unauthorised person, either wholly or in part without the consent in writing of Stem Architects Ltd

Description	Date	Dwn
CLIENT	Barnsley College	
ADDRESS	49 Church Street	
	Barnsley	
	S70 2AX	

stem

Architects Ltd

22 Brayford Wharf North
Lincoln
LN1 1BN
E info@stemarchitects.co.uk
T +44 (0)1522 515900
stemarchitects.co.uk
LincolnHull

PROJECT.	Barnsley College MVT	
No.	573	
DWG TITLE.	Boundary Treatment Plan	
DWG No.	4001	REV B
DRWN BY.	MT	CHECKED BY. JP
SCALE. A3@ 1:200	DATE 13/12/21	
STATUS.	Planning	