
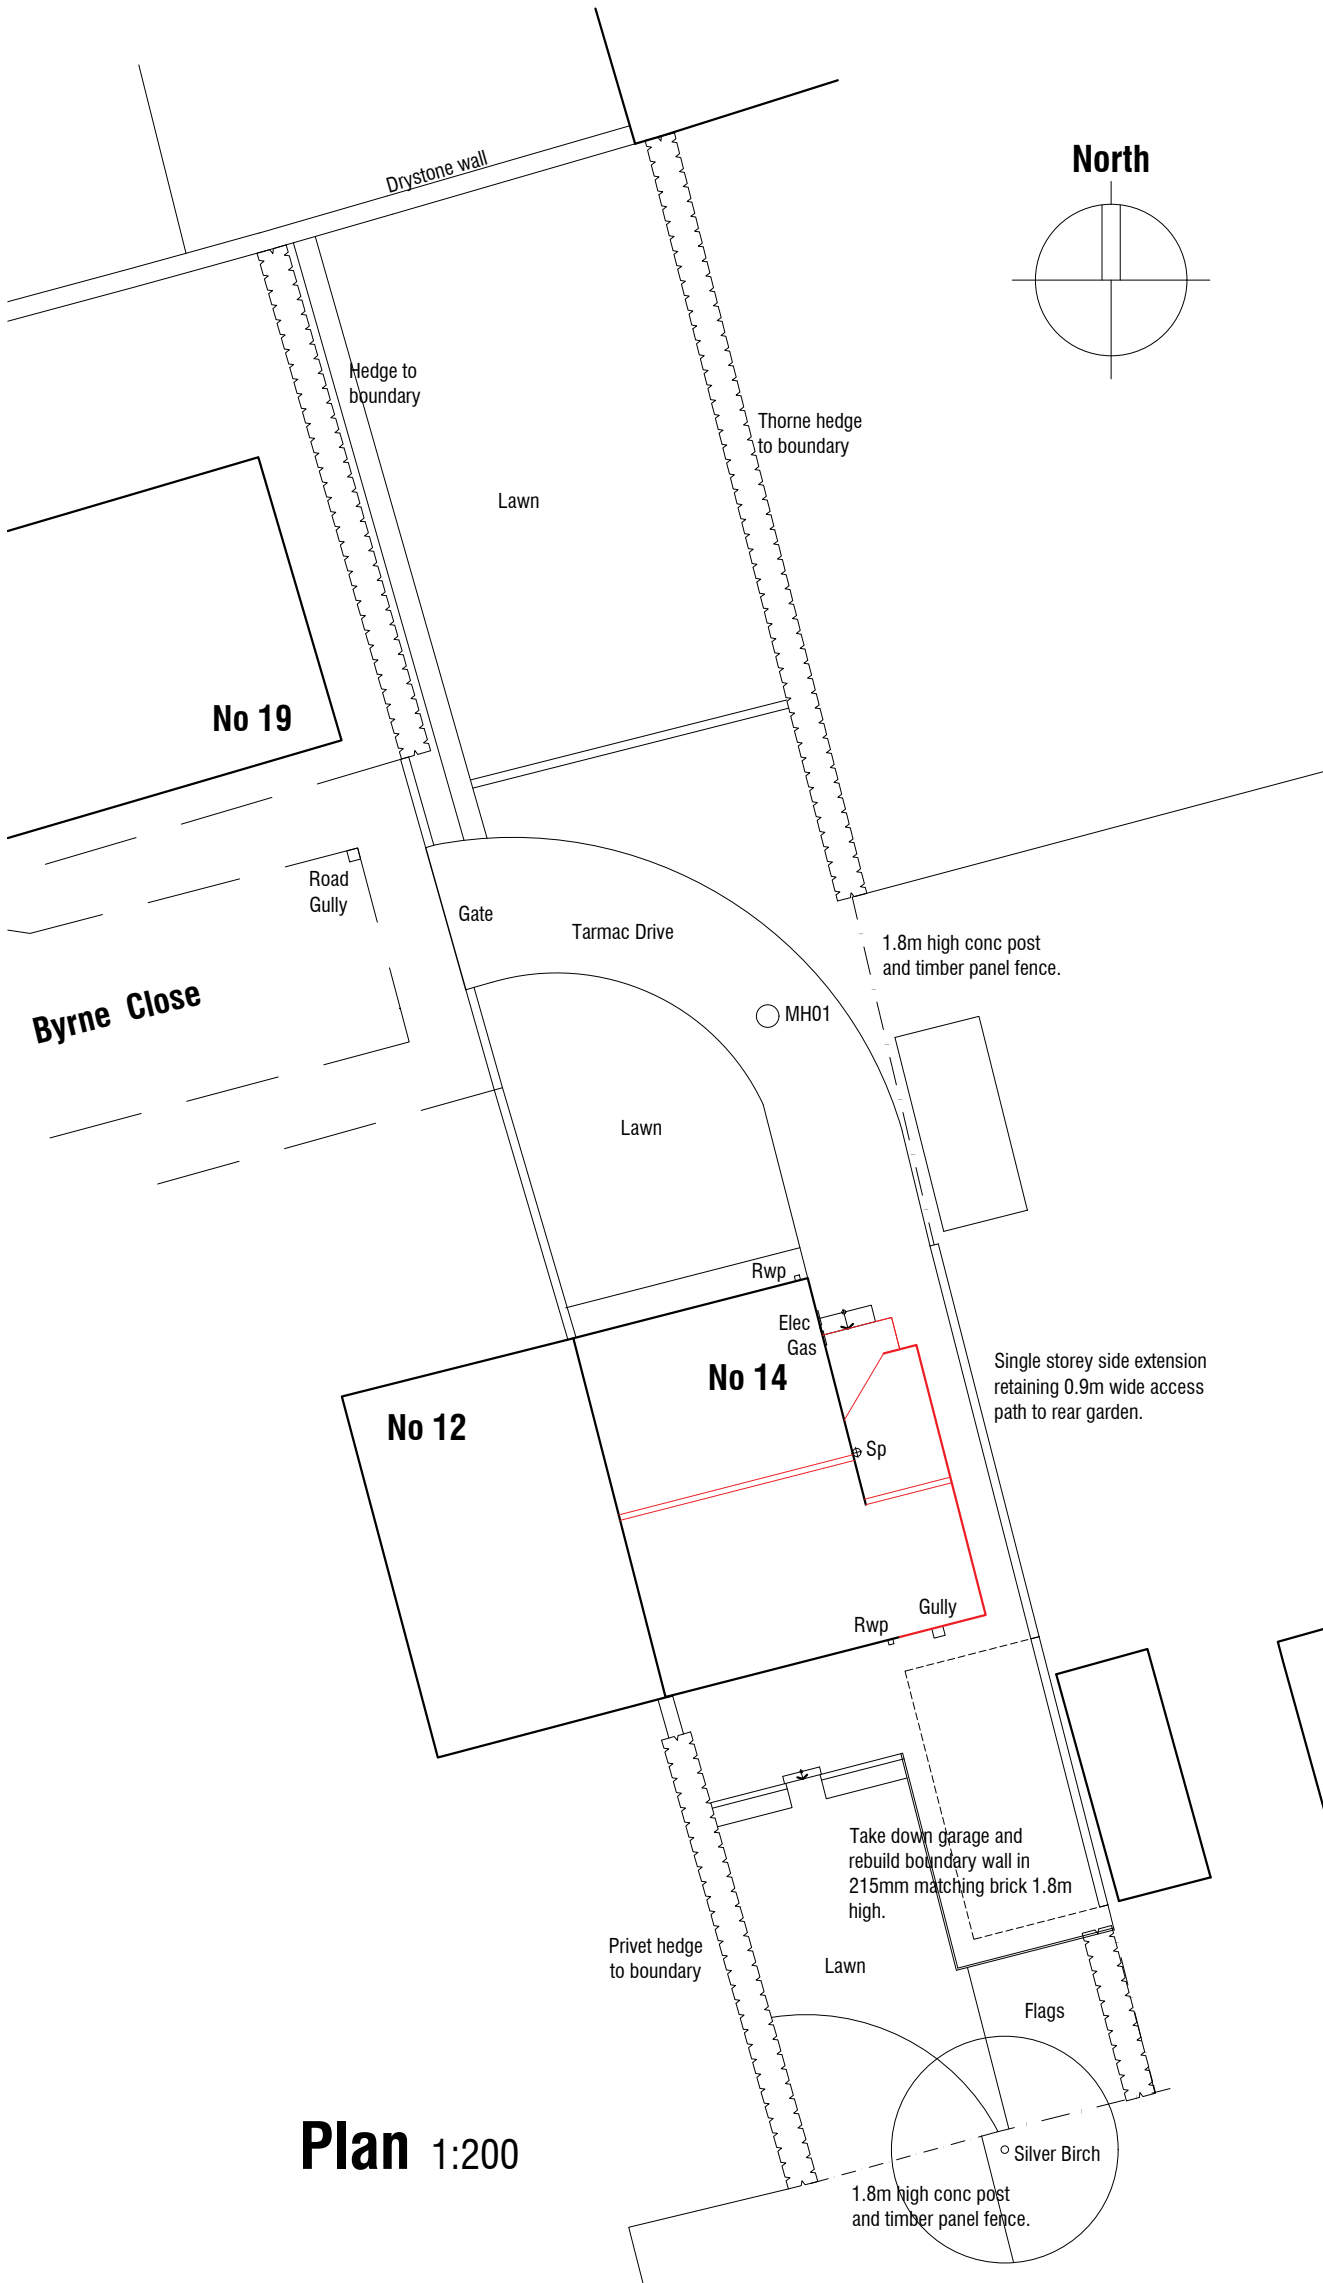
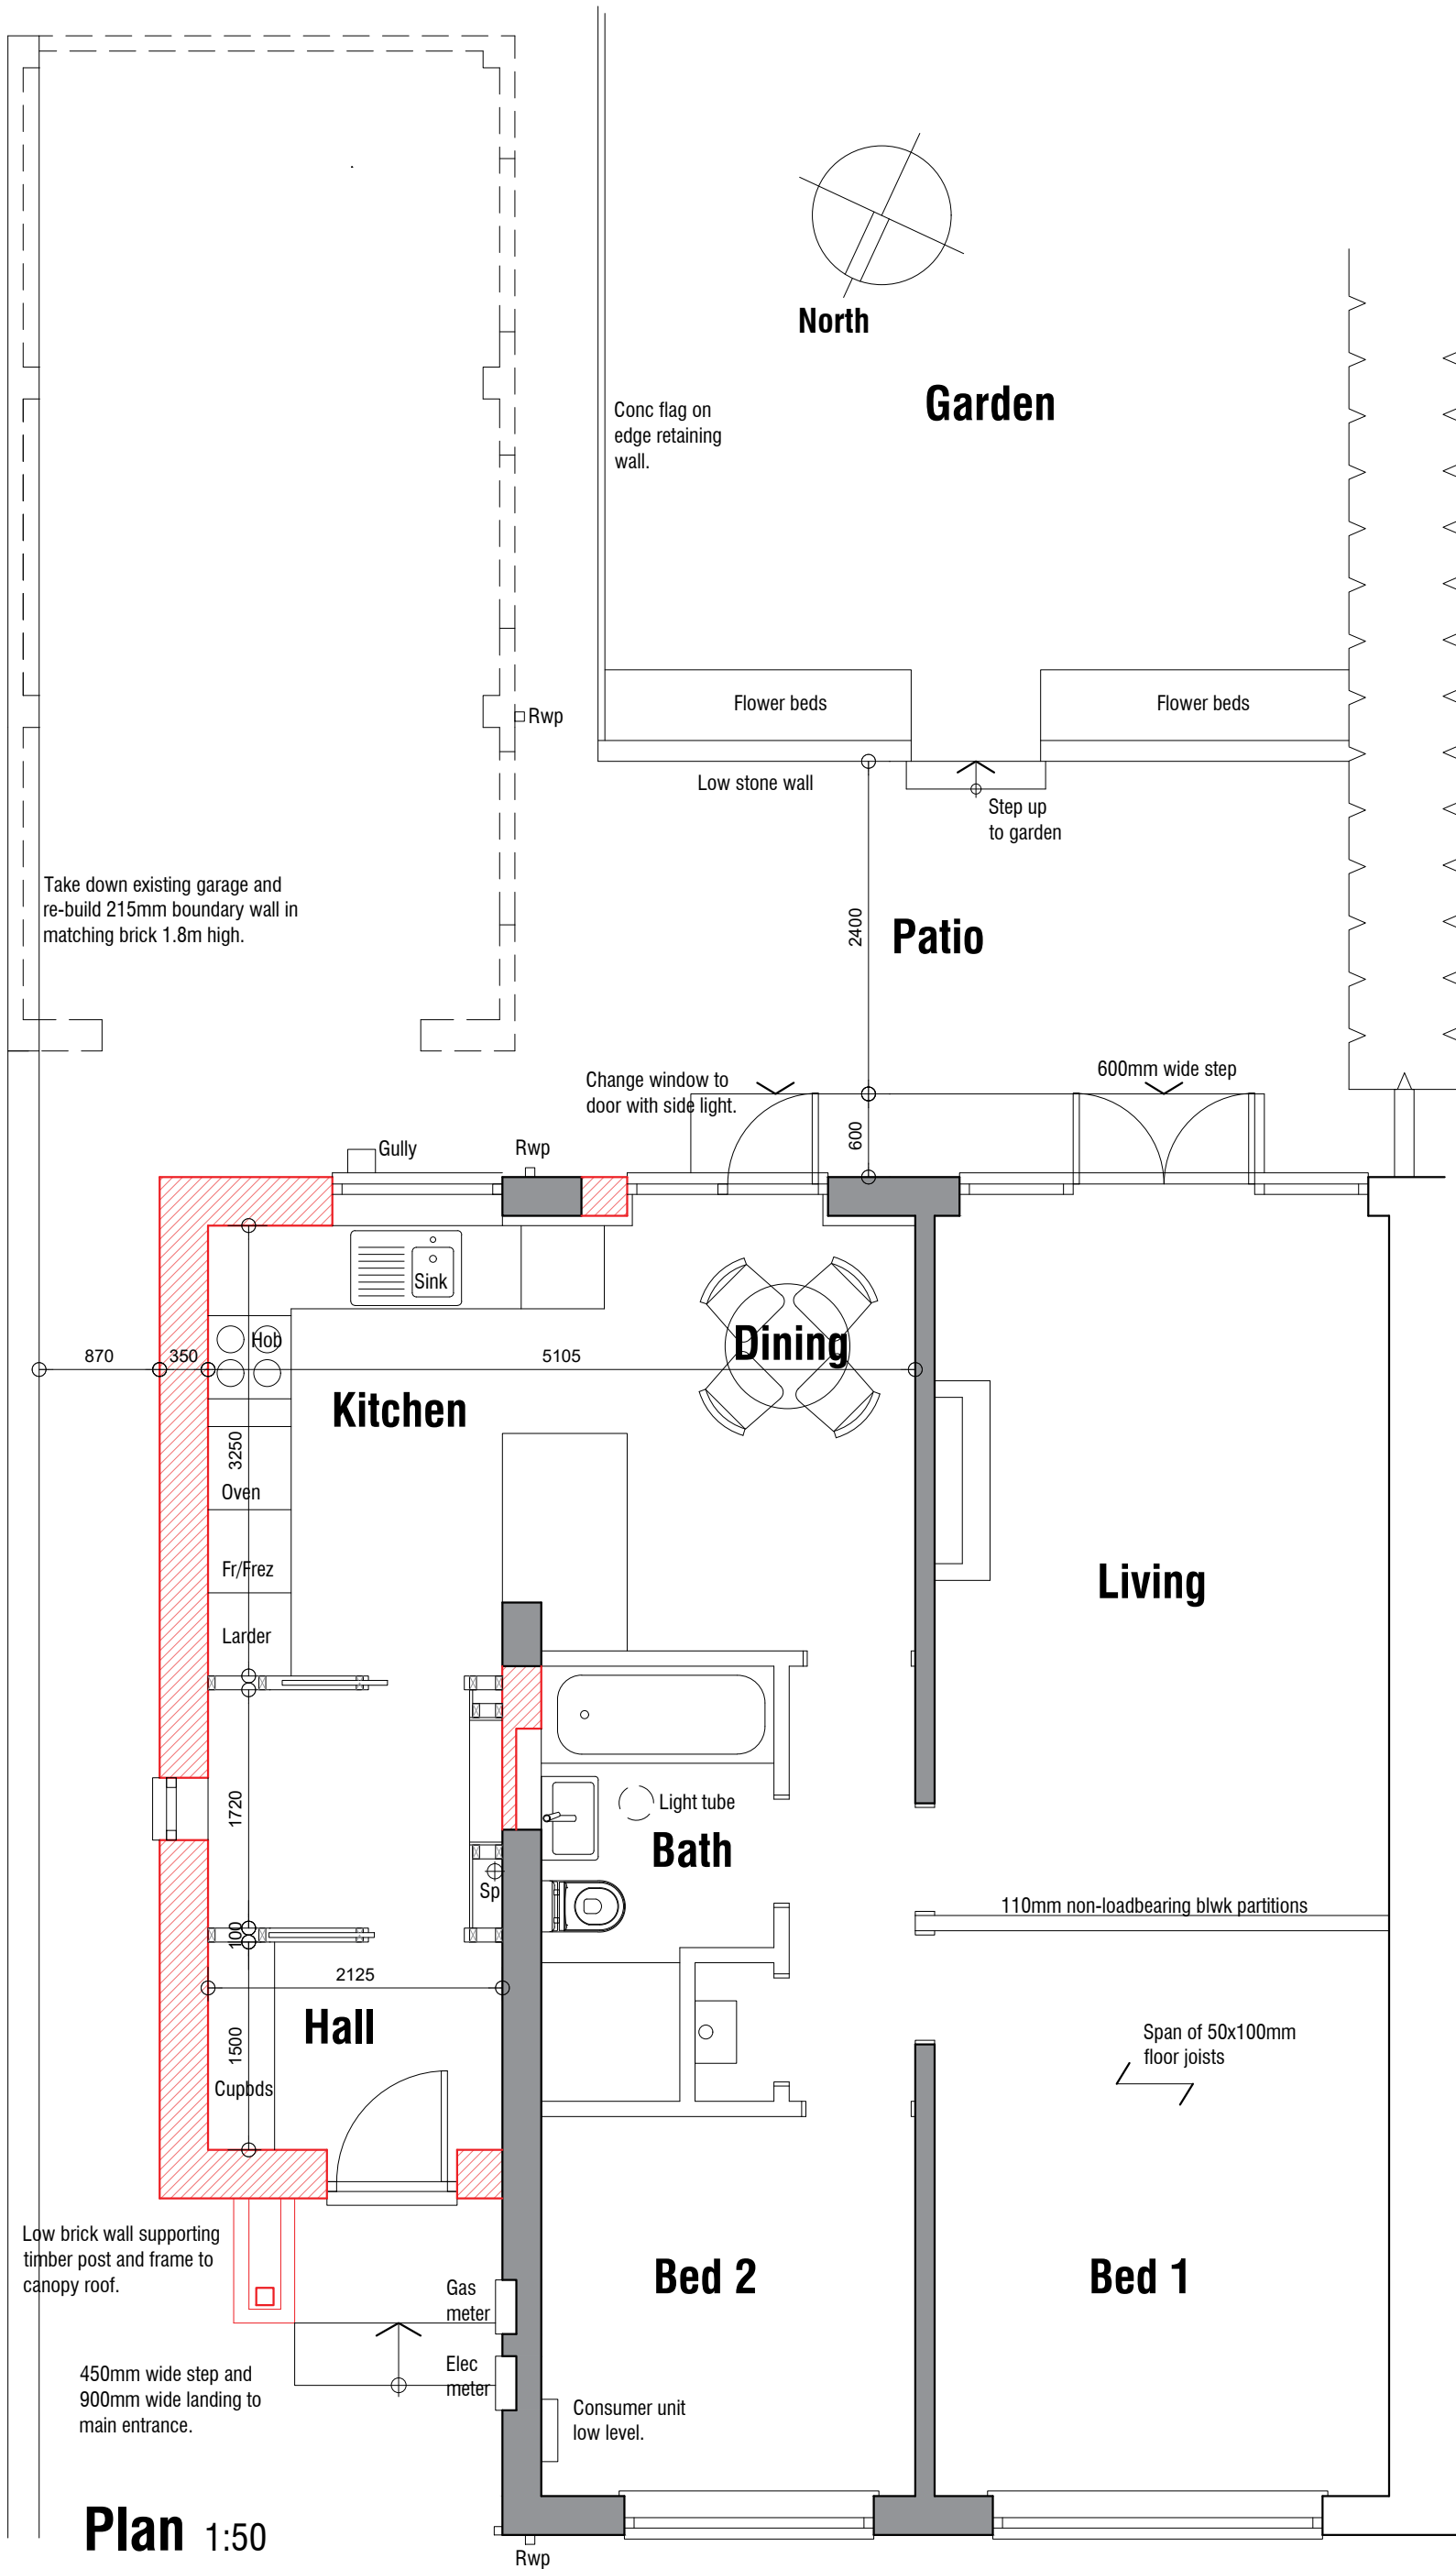


House Elevations

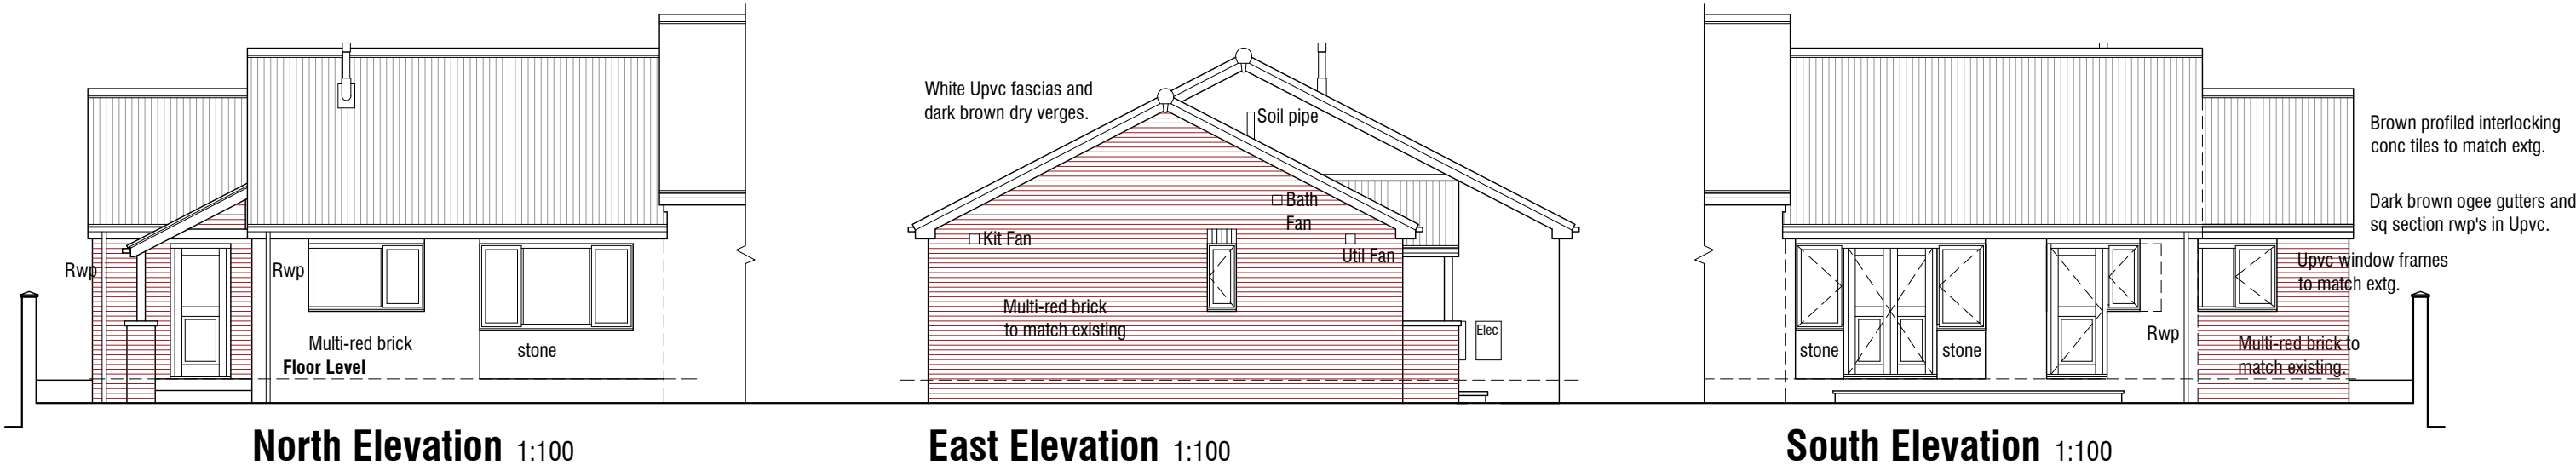

Rev A 02.10.26 - Amend design.

14 Byrne Close
Barugh Green
Barnsley
S75 1NS

PROPOSALS

PLANS & ELEVATIONS

mboothdesign

architectural design and building consultants

Fairfield House
Berneslai Close Barnsley
S70 2FL
Tel: 07881898300
E: mark@mboothdesign.co.uk

Scale	As shown @ A2	Drawn	MJB
Date	September 2026	Ref.	26.28
Dwg No.	P01	Rev.	A

0cm	2cm	4cm	6cm
-----	-----	-----	-----

Copyright mboothdesign. All dimensions in millimeters unless otherwise stated.
Dimensions for setting out in existing buildings are to be checked and verified on site.