



SITE LOCATION - SCALE 1:500

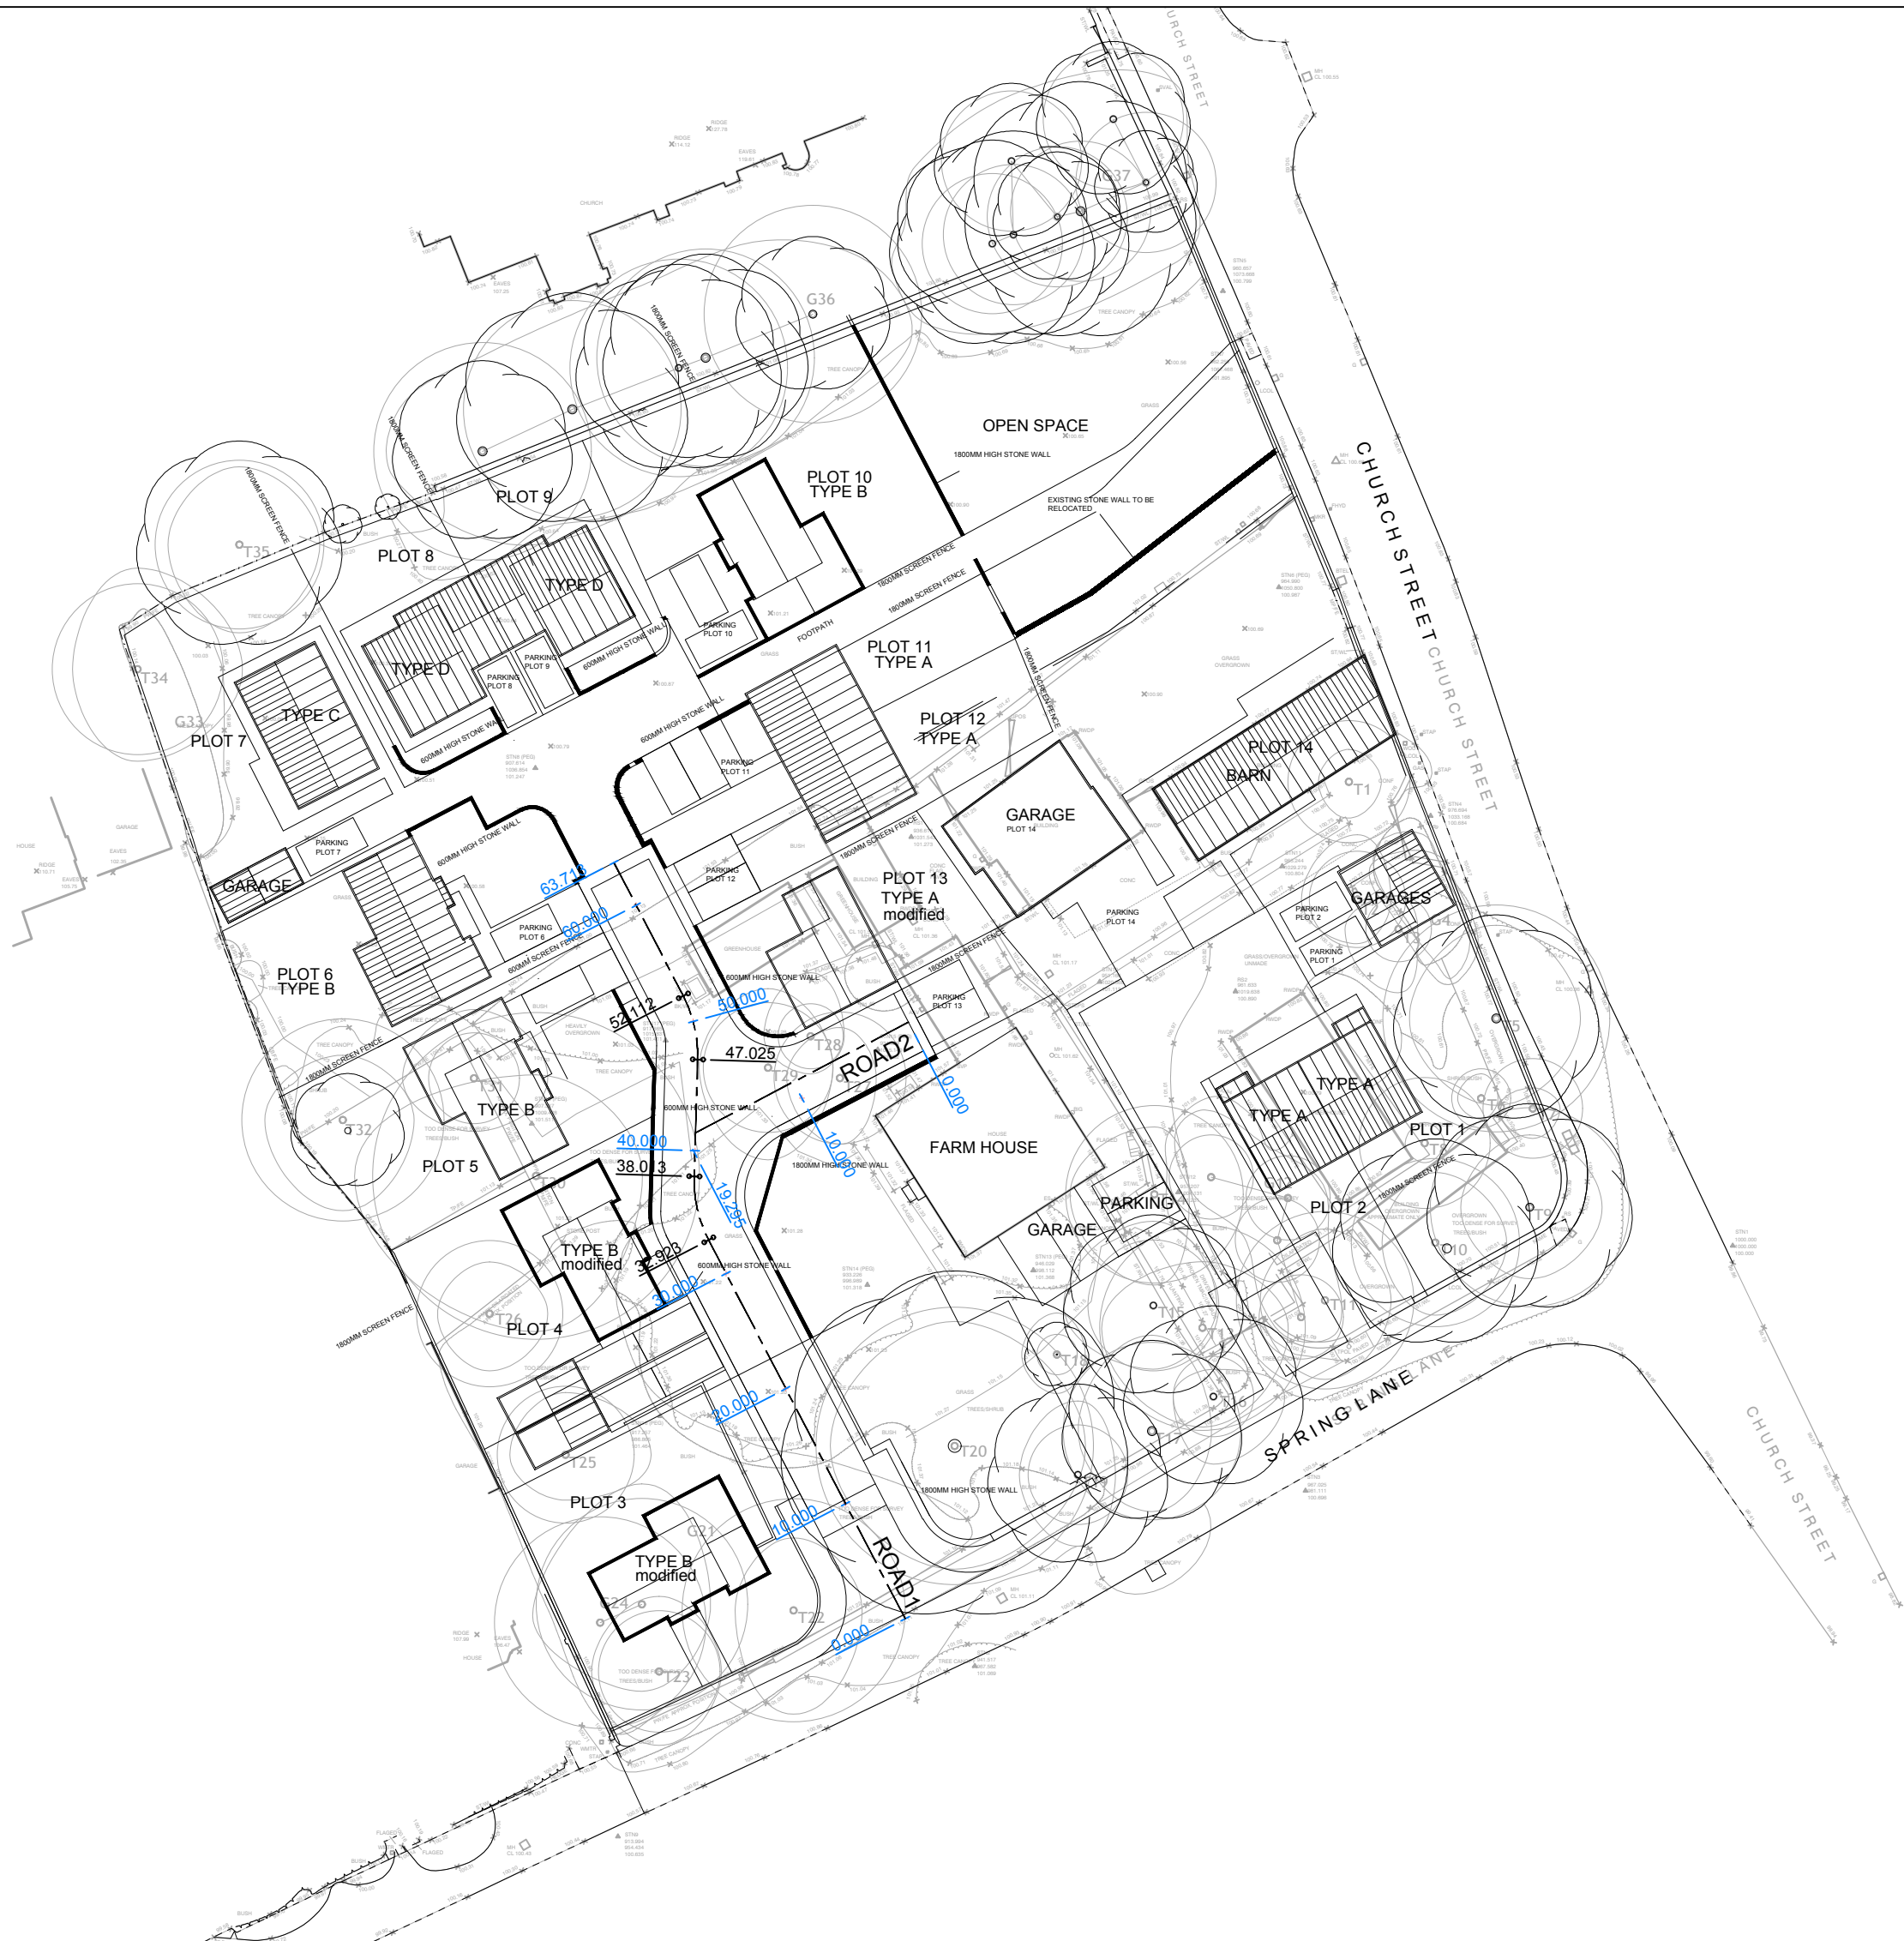

NOTE:
ALL ADOPTABLE SEWERS TO BE LAID IN
150mm CLASS 'S' GRANULAR BED &
SURROUND AND MINIMUM 300mm
VERTICAL CLEARANCE REQUIRED AT
CROSSINGS

LONGITUDINAL SECTIONS - PLAN SCALE 1:500

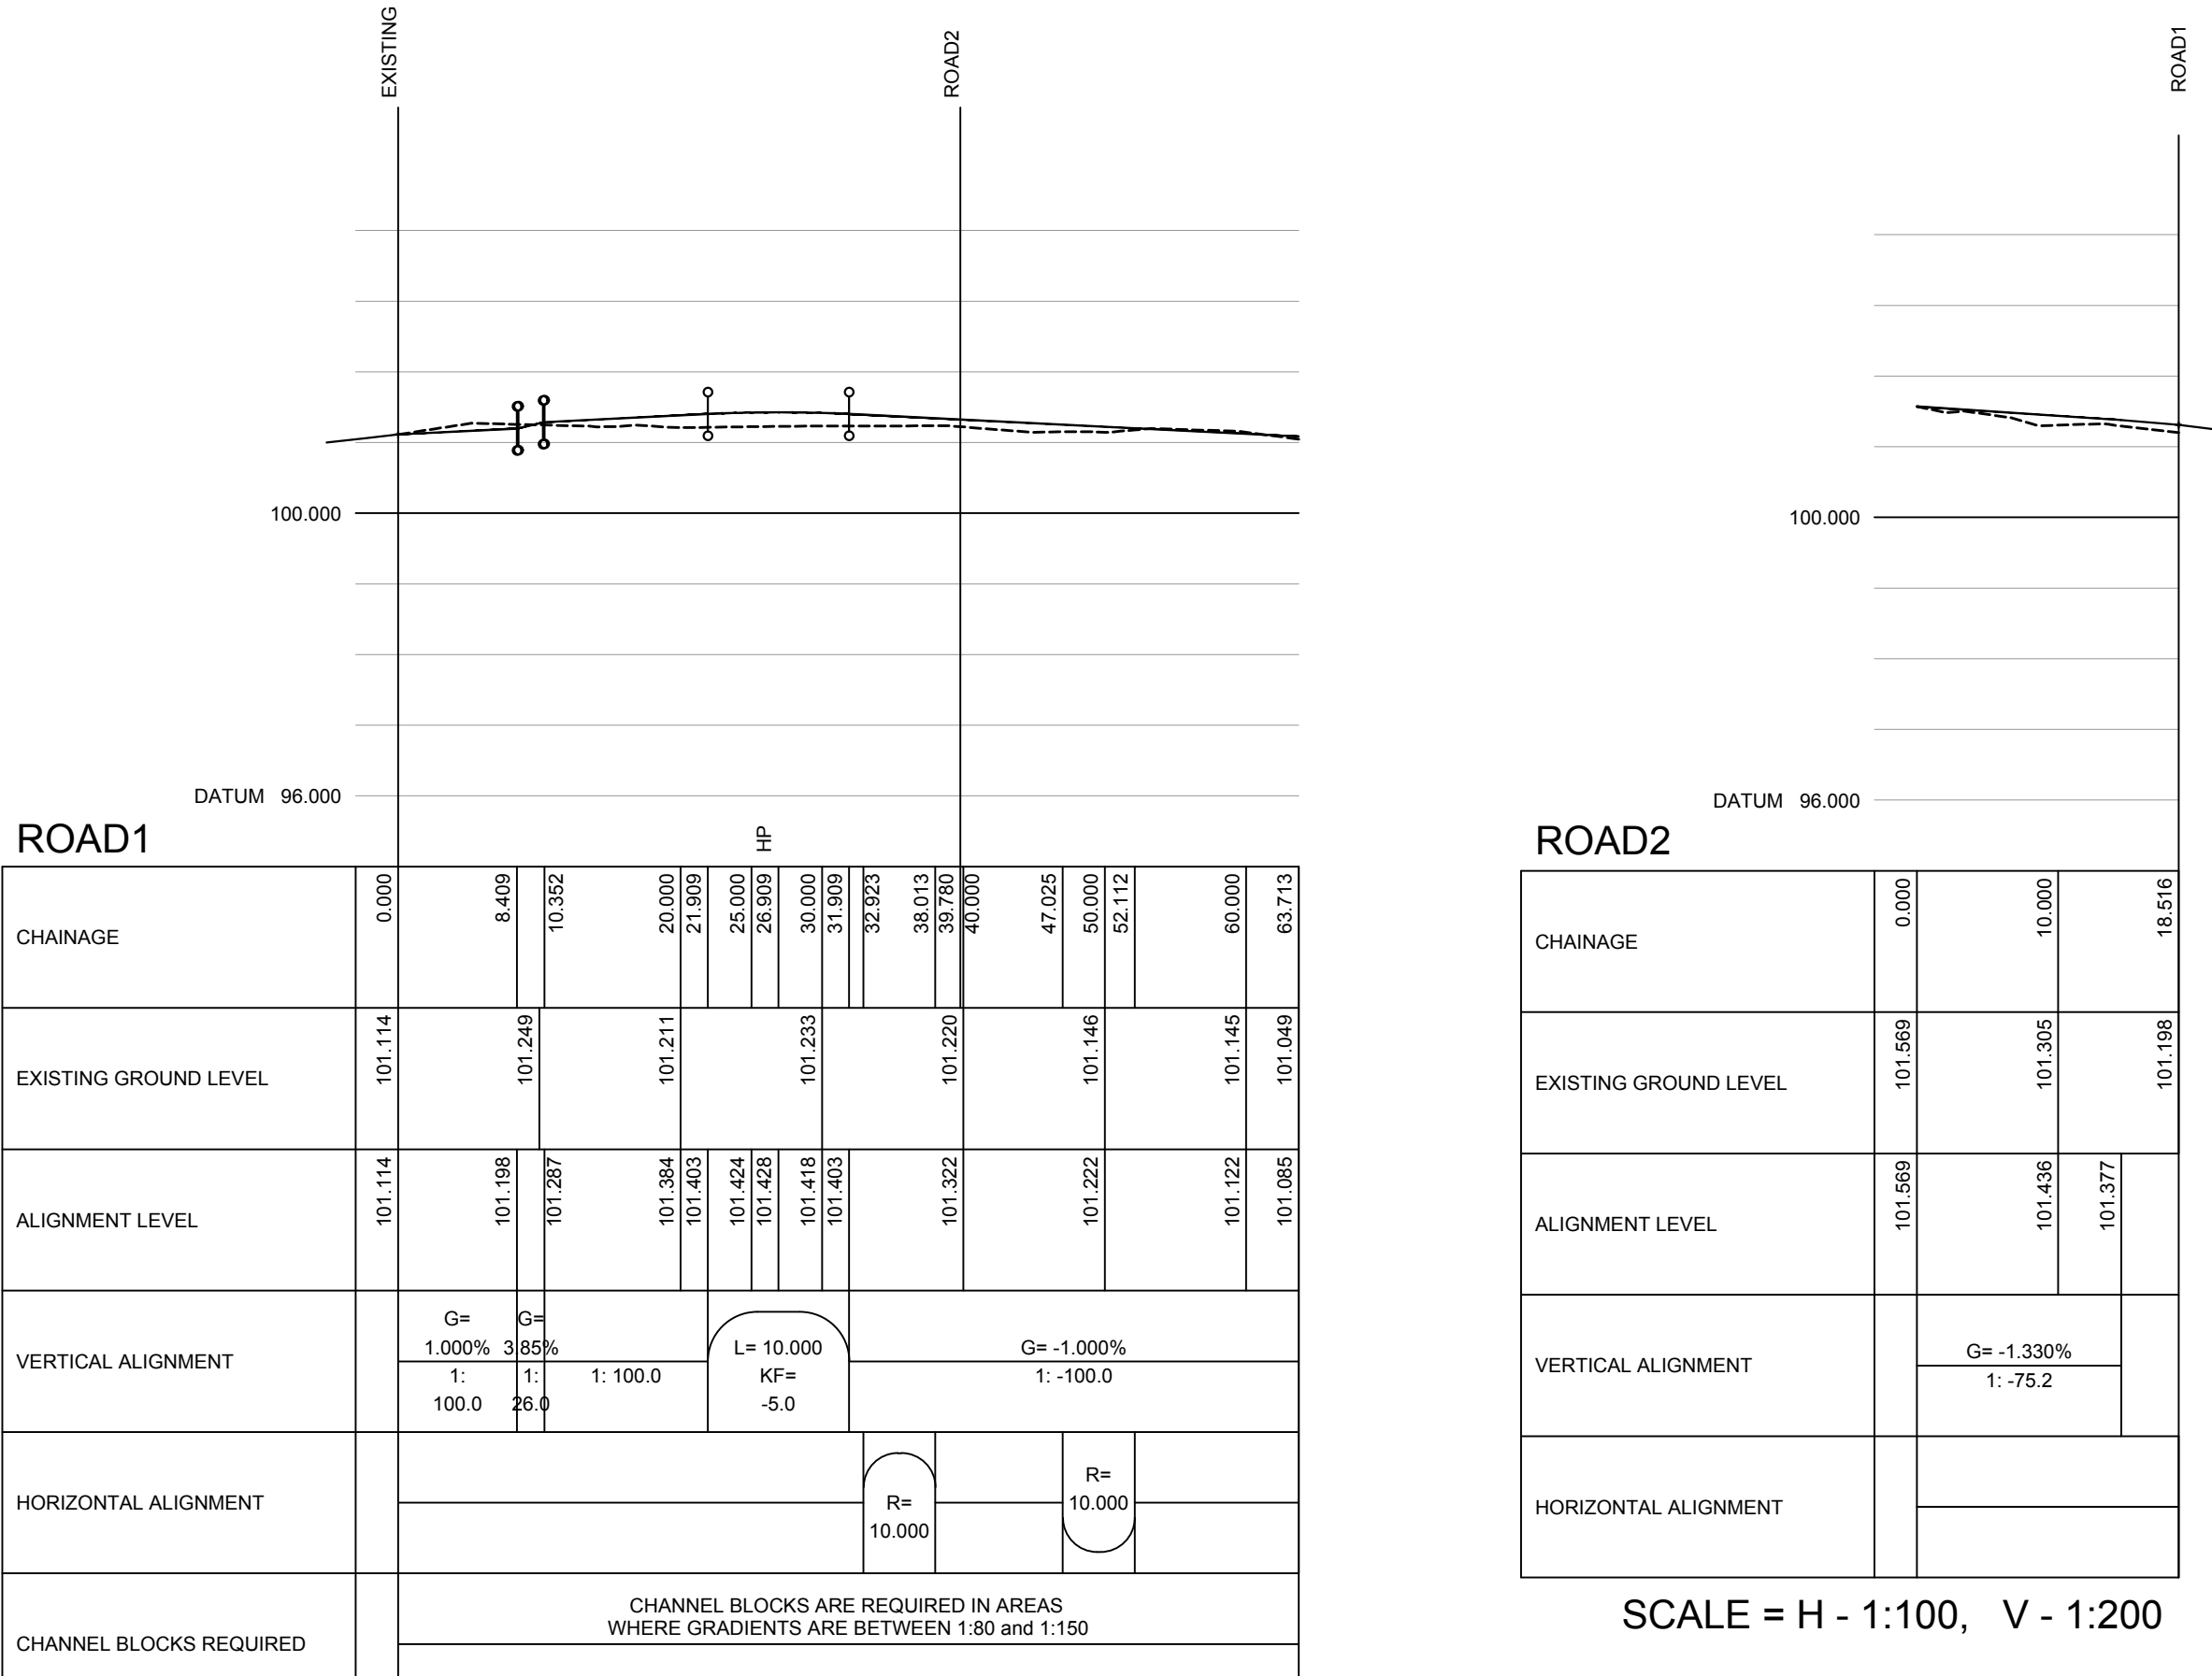

SCALE = H - 1:100, V - 1:200

C	Amendments following Council comments received 26/07/21	LOB	03.08.21	PJM
B	Updated as per latest BMBC comments	NJB	21.06.21	PJM
A	Site layout and Road 1 / 2 long sections updated.	NJB	14.08.20	PJM
Rev	Amendment	Drawn	Date	Checked

PRELIMINARY
DRAWING



Client
YGI LTD

Project Title
STUD FARM, BARNSELY
LAND OFF SPRING LANE, CARLTON

Drawing Title
LONGITUDINAL SECTIONS

Scale AS SHOWN	Drawn By NJB
Drawing Size A1	Checked By PJM
Date 27.06.20	Approved By PJM
Drawing Number 11444-002	Rev C