
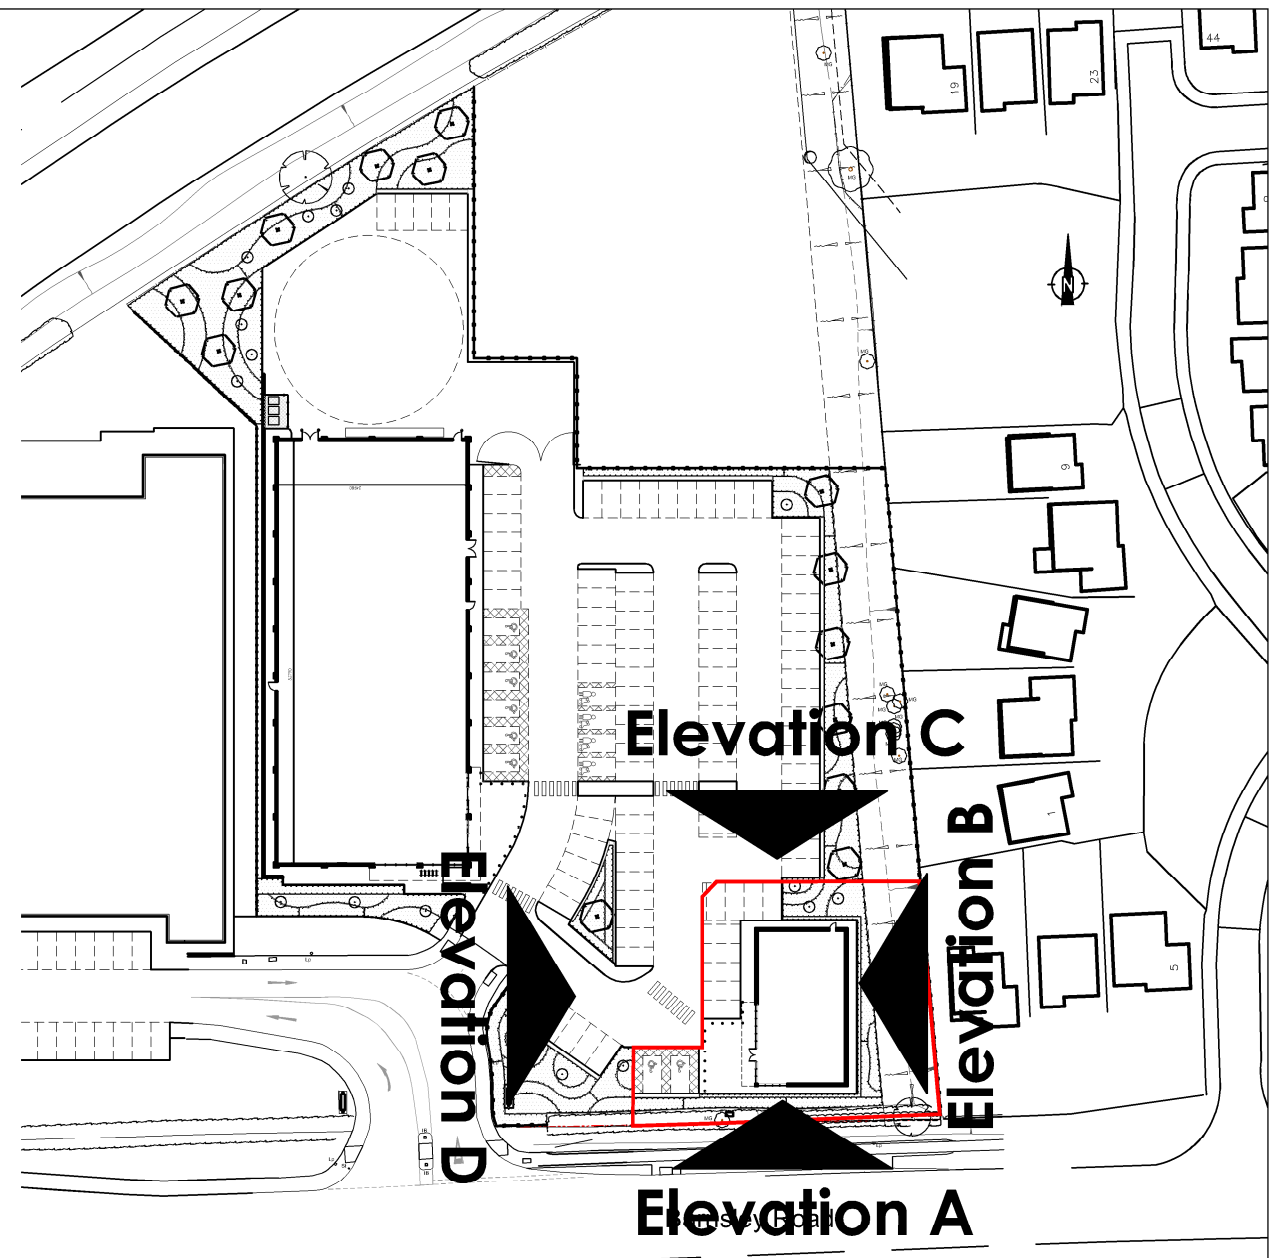
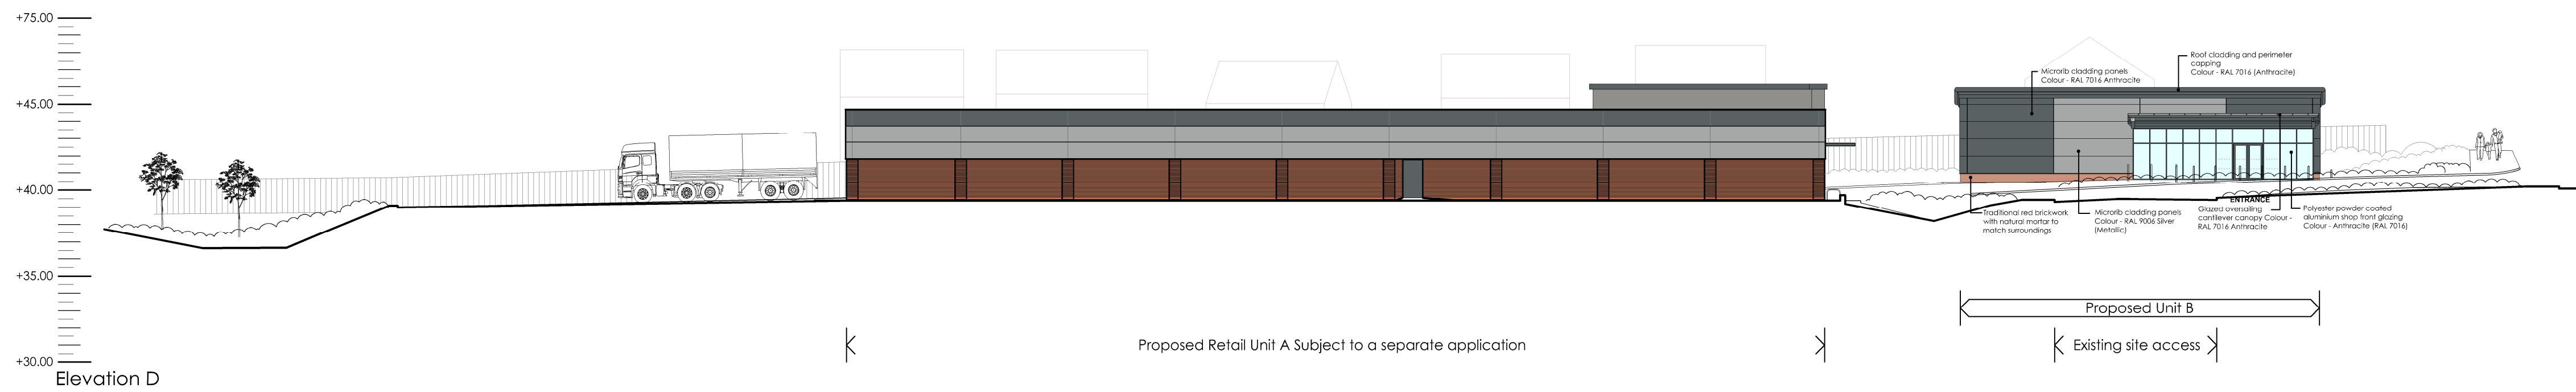
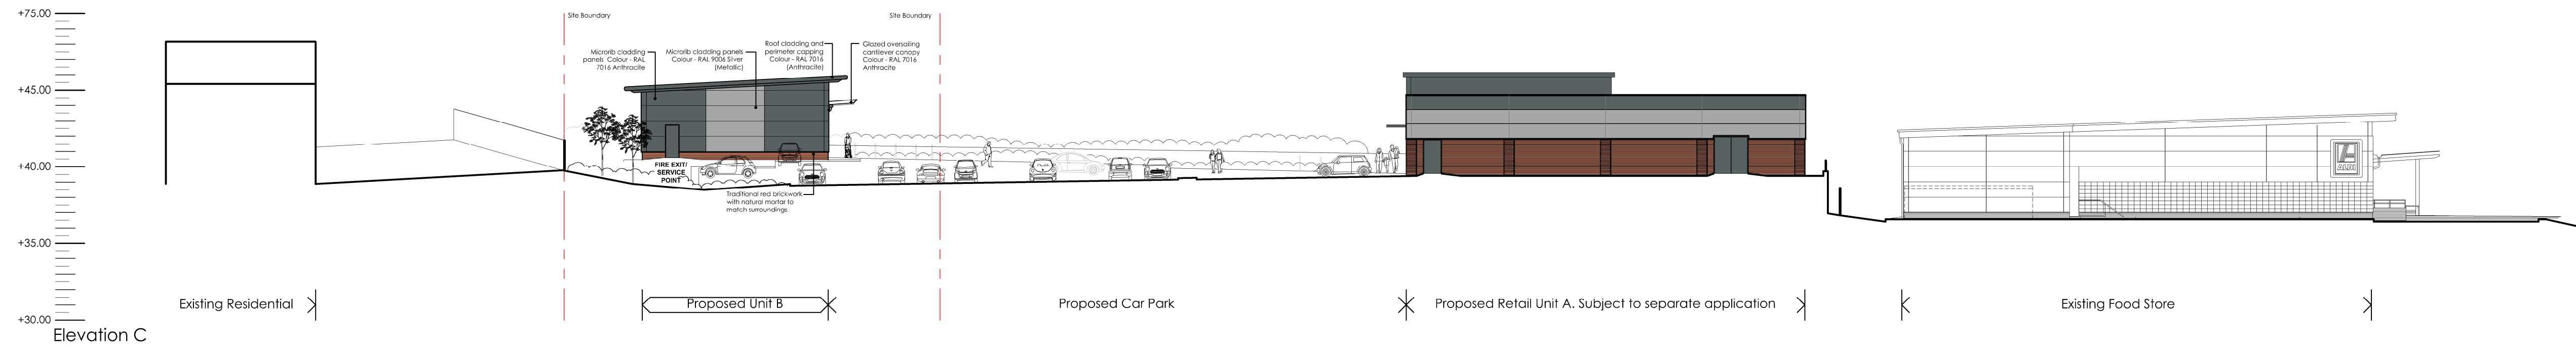
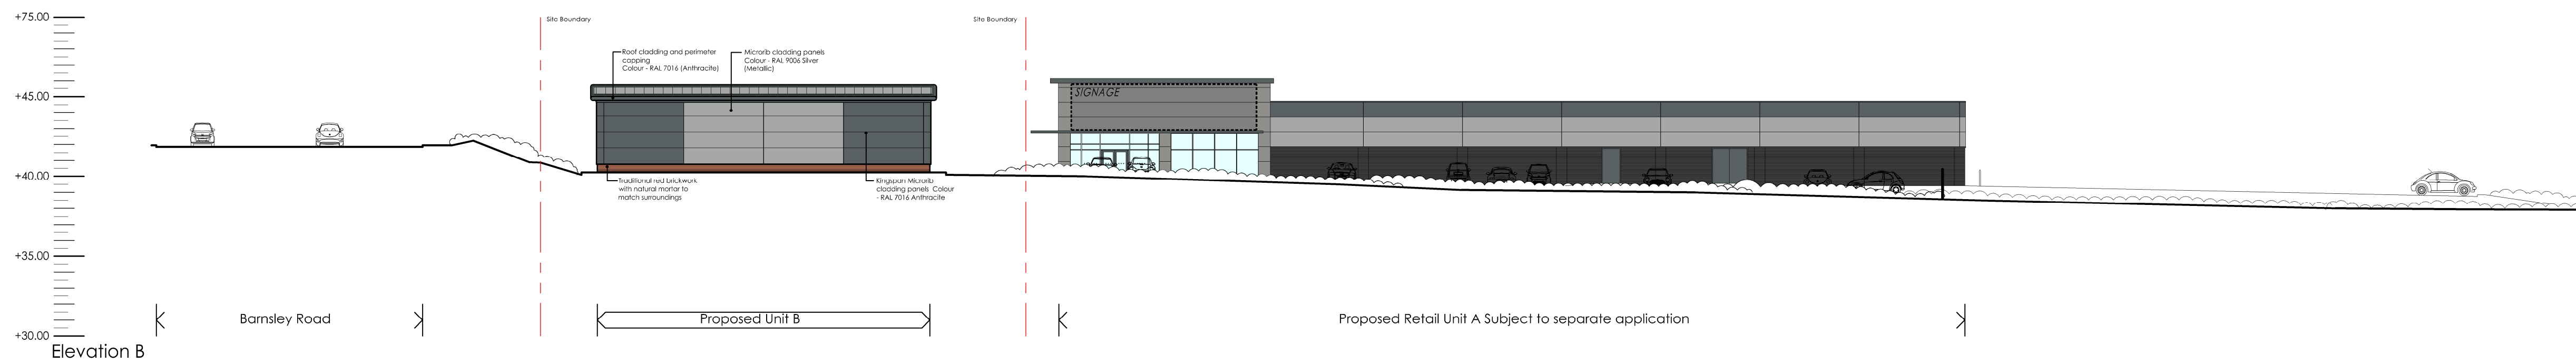


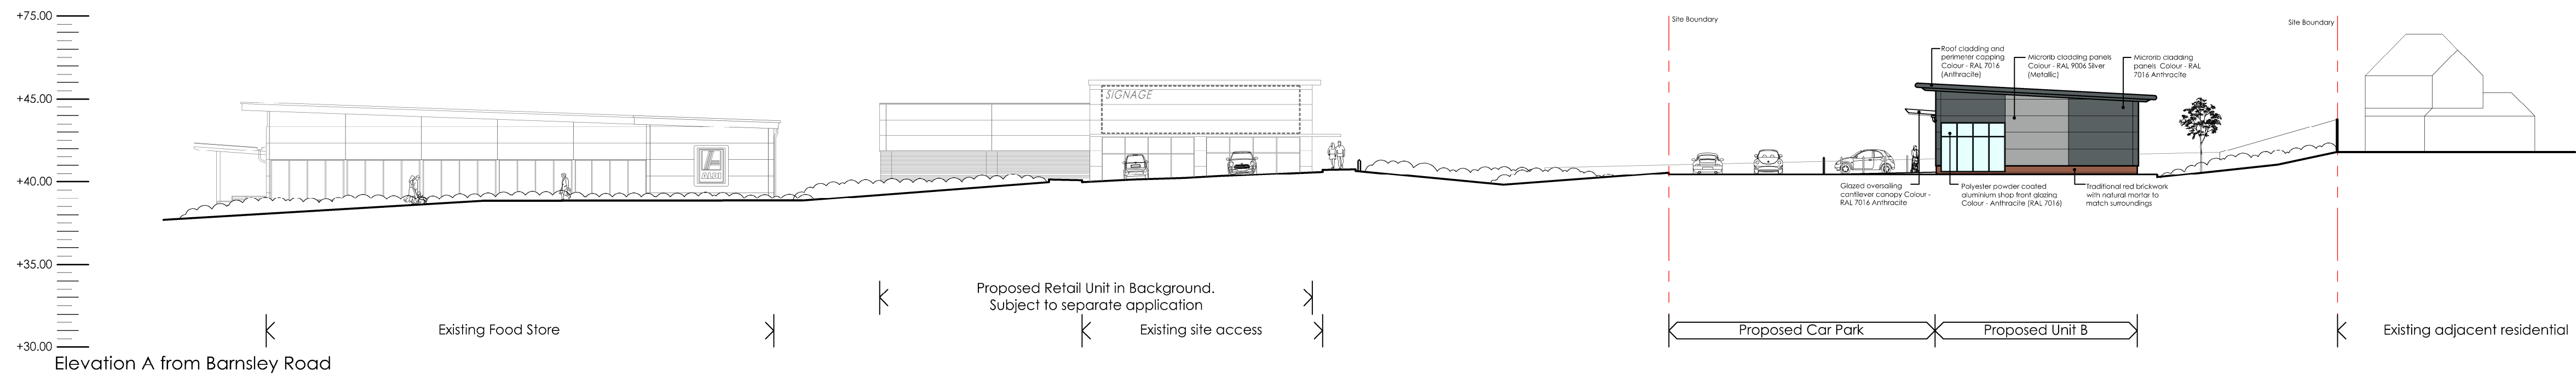

KEY PLAN

Rev	Date	Description	Rev	By	Chk'd By
Project Title					
Proposed Development					
Barnsley Road Highgate Goldthorpe					
Client					
Dearne Estates (Goldthorpe) Ltd					
Status					
PLANNING					
Scale			Drawing Size		
1:250			A1		
Drawn By		Checked By	Date	01/16	
LH		NJC			
Drawing Title					
Proposed Elevations					
Job/Dwg No				Rev	-
13907-113					
THE HARRIS PARTNERSHIP WAKEFIELD 2 St. John's North, Wakefield, WF1 3QA t. 01924 291 800 f. 01924 290 072 ☐ THE HARRIS PARTNERSHIP MANCHESTER 2nd Floor, Carvers Warehouse 77 Dale Street, Manchester, M1 2HG t. 0161 238 8555 f. 0161 244 5809 ☐ THE HARRIS PARTNERSHIP MILTON KEYNES The Old Rectory, 79 High Street Newport Pagnall, MK15 8AS t. 01908 211 277 f. 01908 211 722 ☐ THE HARRIS PARTNERSHIP READING 101 London Road, Reading, RG1 5BT t. 0118 950 7700 f. 0118 956 8442					

THE
HARRIS
PARTNERSHIP

ARCHITECTS

www.harrispartnership.com

