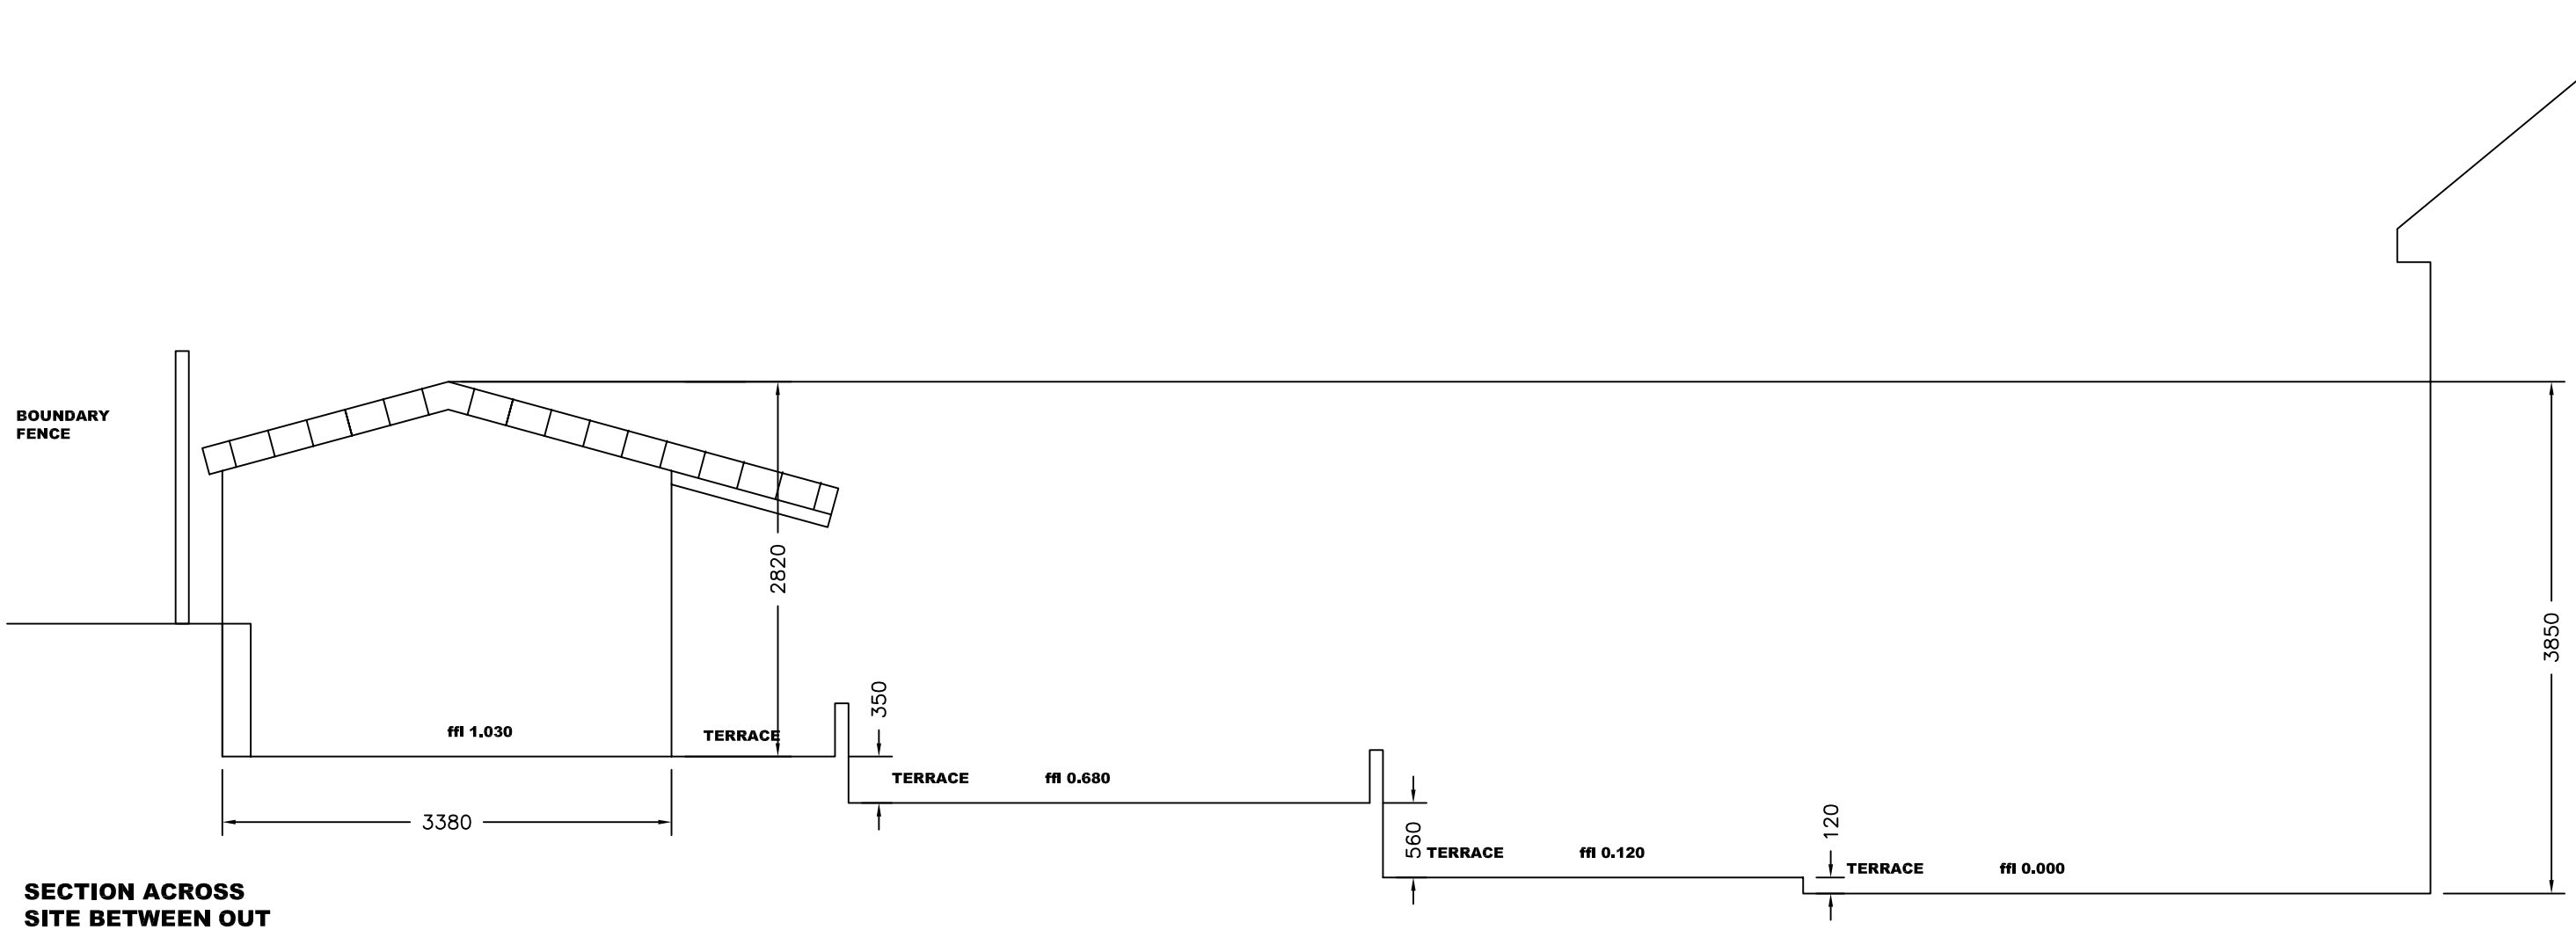


SECTION ACROSS SITE BETWEEN OUT BUILDING AND HOUSE 1:50

Revisions	A. A----	00-00-00
This drawing is for planning permission only and is not a construction drawing.		
Drawing Title	SECTION-ACROSS-SITE	
Job No. - Dwg No.	MB/2012/3 . –	
Client:	MARTIN BENSON 96 Kingsway Mapplewell Barnsley S75 6EX	
Scale.	1:500 / 1:1250	