

EXISTING FRONT ELEVATION
SCALE 1:100

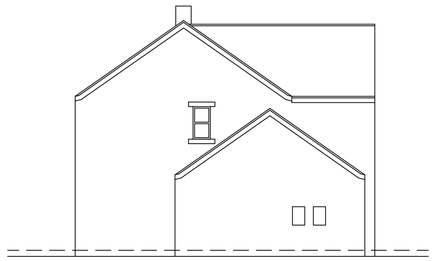

EXISTING SIDE ELEVATION
SCALE 1:100



EXISTING REAR ELEVATION
SCALE 1:100

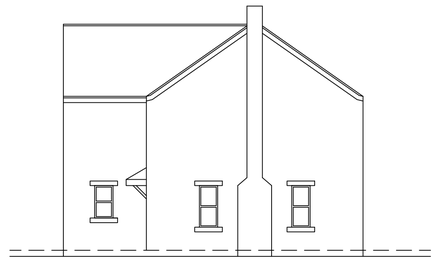

EXISTING SIDE ELEVATION
SCALE 1:100



PPROPOSED FRONT ELEVATION
SCALE 1:100

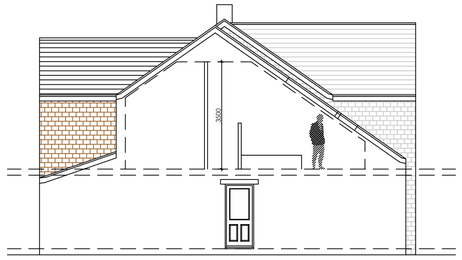

PROPOSED SIDE ELEVATION
SCALE 1:100



PROPOSED REAR ELEVATION
SCALE 1:100



PROPOSED SIDE ELEVATION
SCALE 1:100

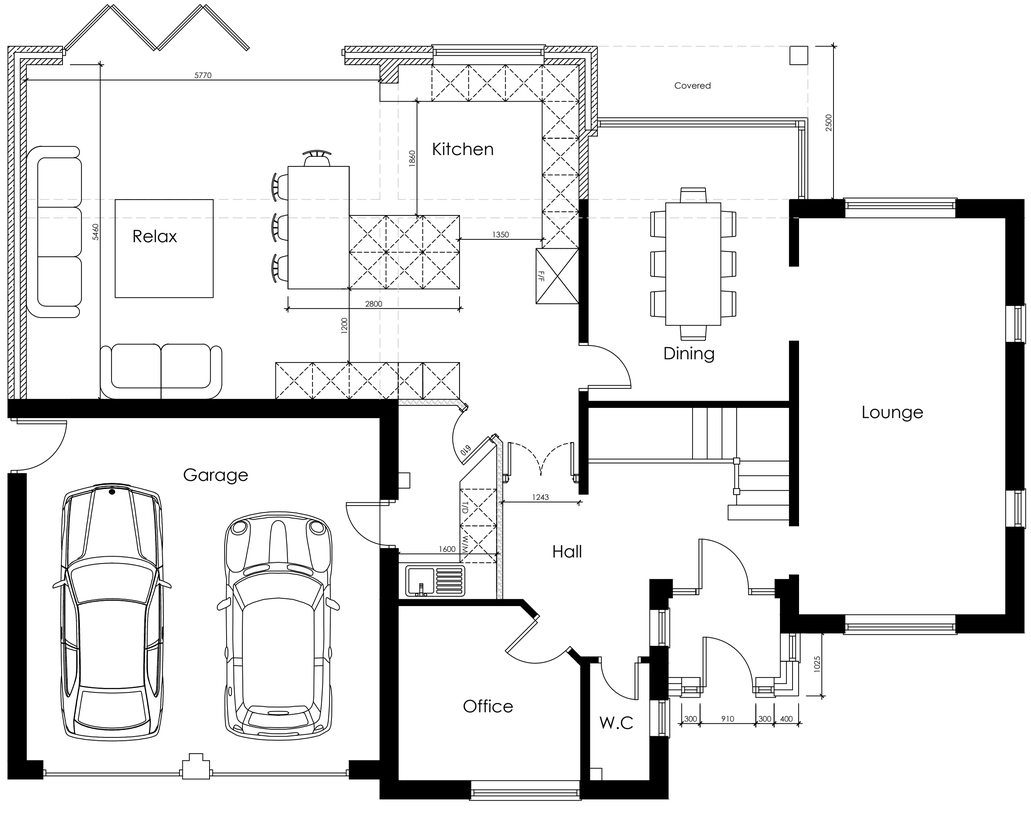

PROPOSED GROUND FLOOR PLAN
SCALE 1:50

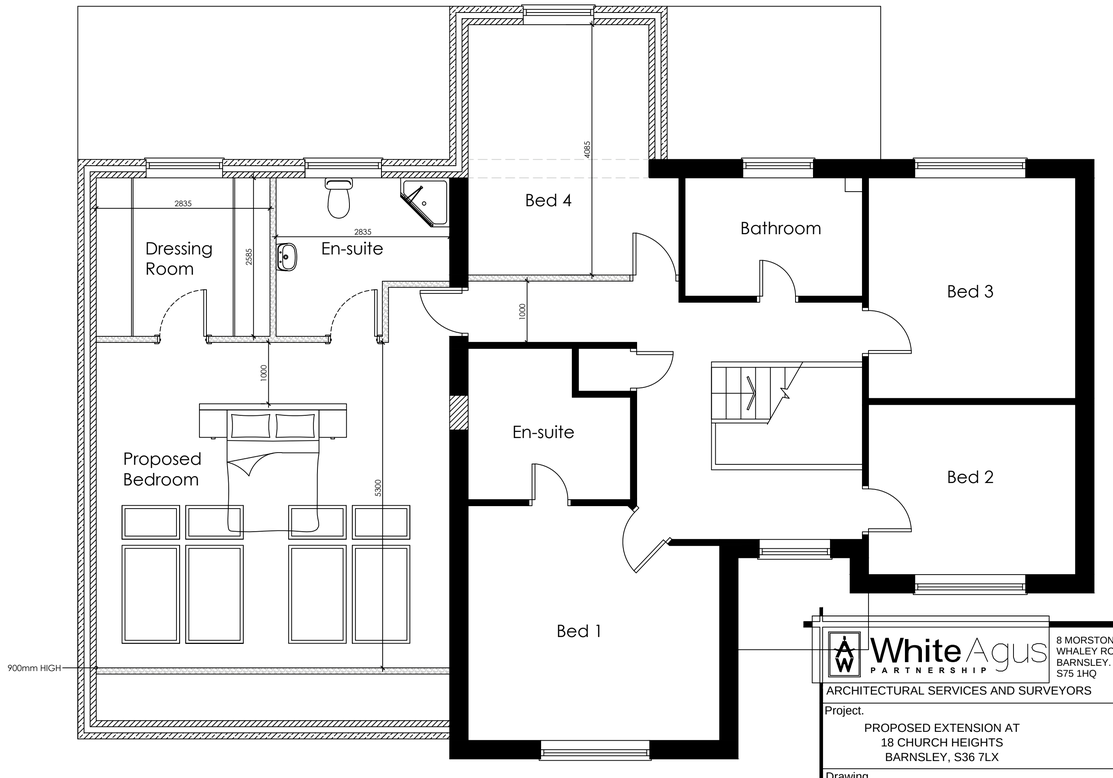

PROPOSED FIRST FLOOR PLAN
SCALE 1:50

White Agus PARTNERSHIP
8 MORSTON BUSINESS PARK,
WHALEY ROAD, BARUGH GREEN,
BARNSLEY.
S75 1HQ
Phone: 01226 208482
Fax: 01226 283030
Email: info@whiteaguspartnership.co.uk
Web: www.whiteaguspartnership.co.uk
ARCHITECTURAL SERVICES AND SURVEYORS

Project.	Client.
PROPOSED EXTENSION AT 18 CHURCH HEIGHTS BARNSLEY, S36 7LX	MR A. HEPPENSTALL
Drawing Title. PLANS & ELEVATIONS	Date. AUGUST 2015 / Scale. 1:50 @ A1
	Ref. 15-062 / Dwg. No. 02 / Rev. C

Date	Suffix	Description	Date	Suffix	Description
05/09/2015	A	REVISED TO CLIENTS REQUIREMENTS			
29/10/2015	B	REVISED TO CLIENTS REQUIREMENTS			
30/10/2015	C	FRONT DOOR OPTION B			