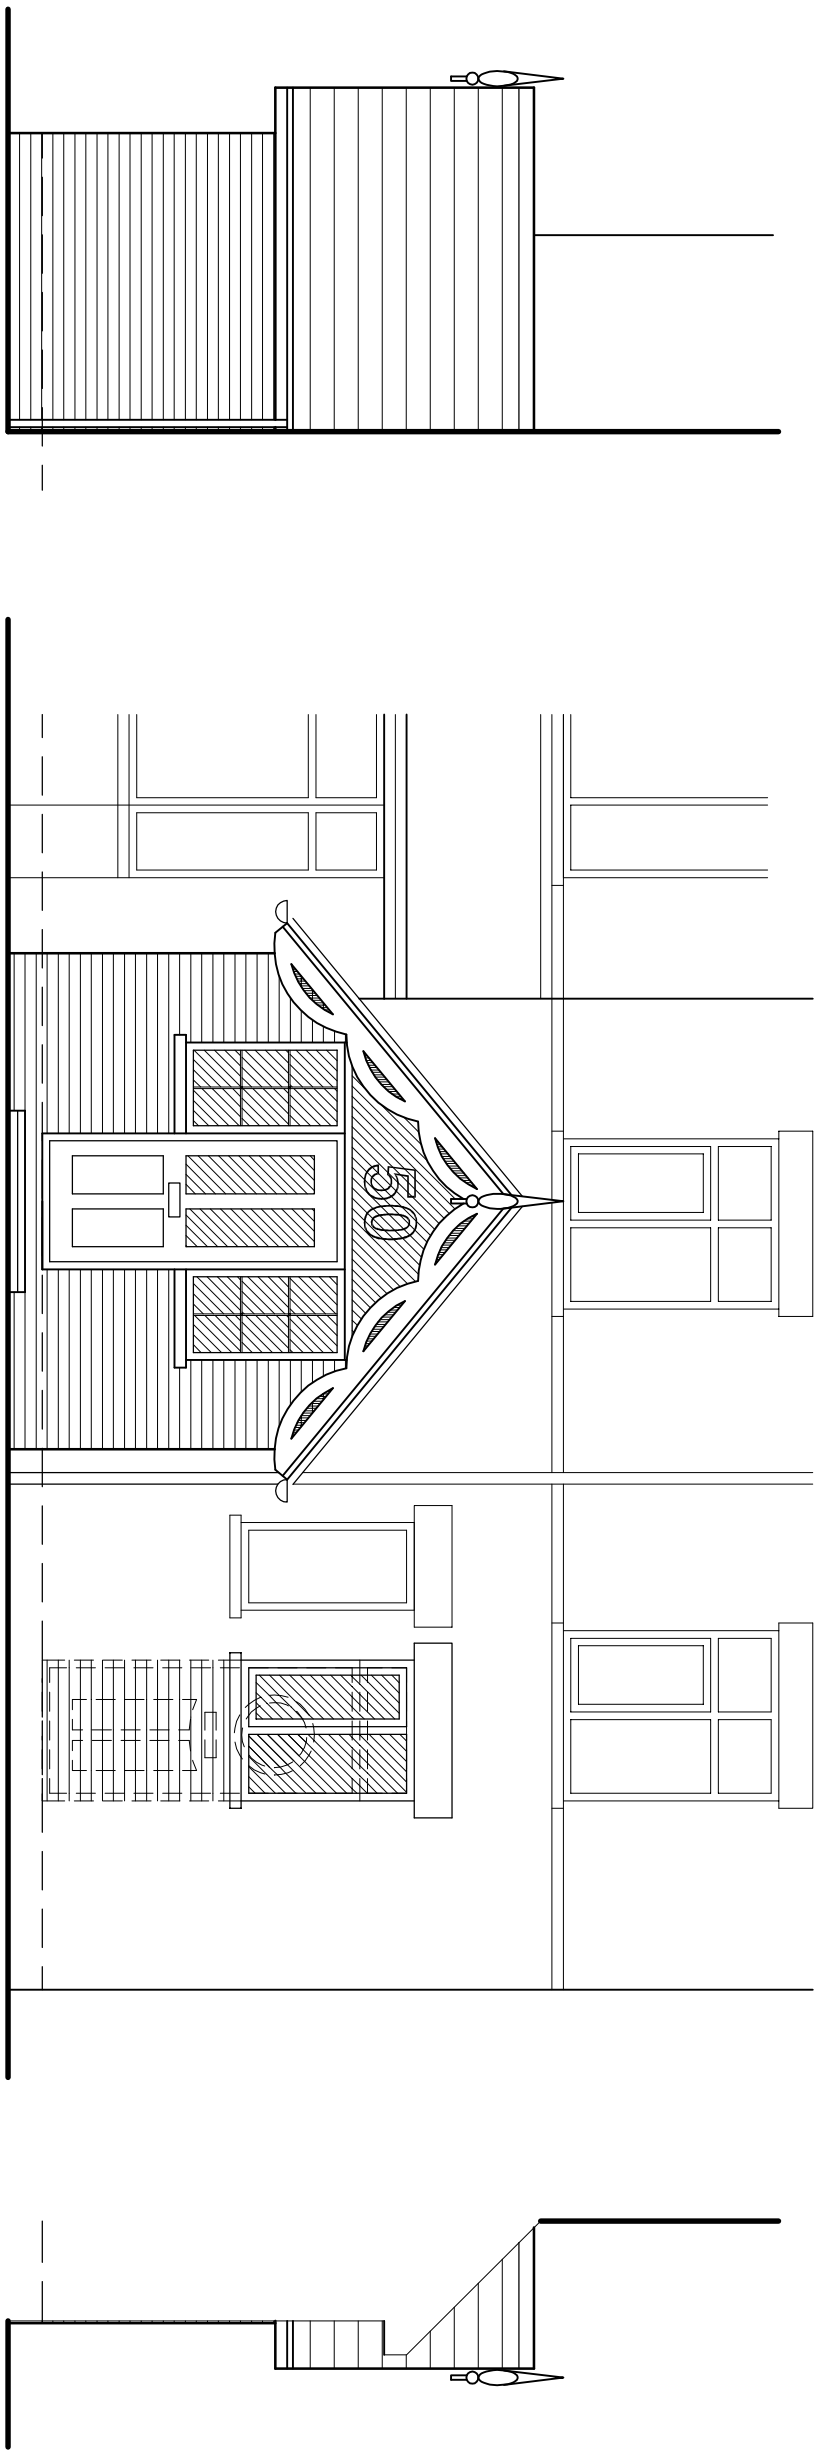


ELEVATIONS AS PROPOSED1:50

Andromeda
ARCHITECTURE
686 STANNINGTON ROAD
SHEFFIELD S6 6AJ
Tel: (0114) 2854 207

FIRST CHOICE DEVELOPMENTS at 15 MOORLAND AVENUE, BARNSLEY, S70 6PQ
FRONT PORCH EXTENSION

ELEVATIONS AS PROPOSED	1:50	FEB '10	04/0210/SK1.2

© COPYRIGHT EXISTS ON THE DESIGNS AND INFORMATION SHOWN ON THIS DRAWING The contractor must verify all dimensions on site before making shop drawings or commencing work of any kind. No dimensions to be scaled from this drawing.