




NOTES:
All dimensions must be checked on site and not scaled from this drawing.

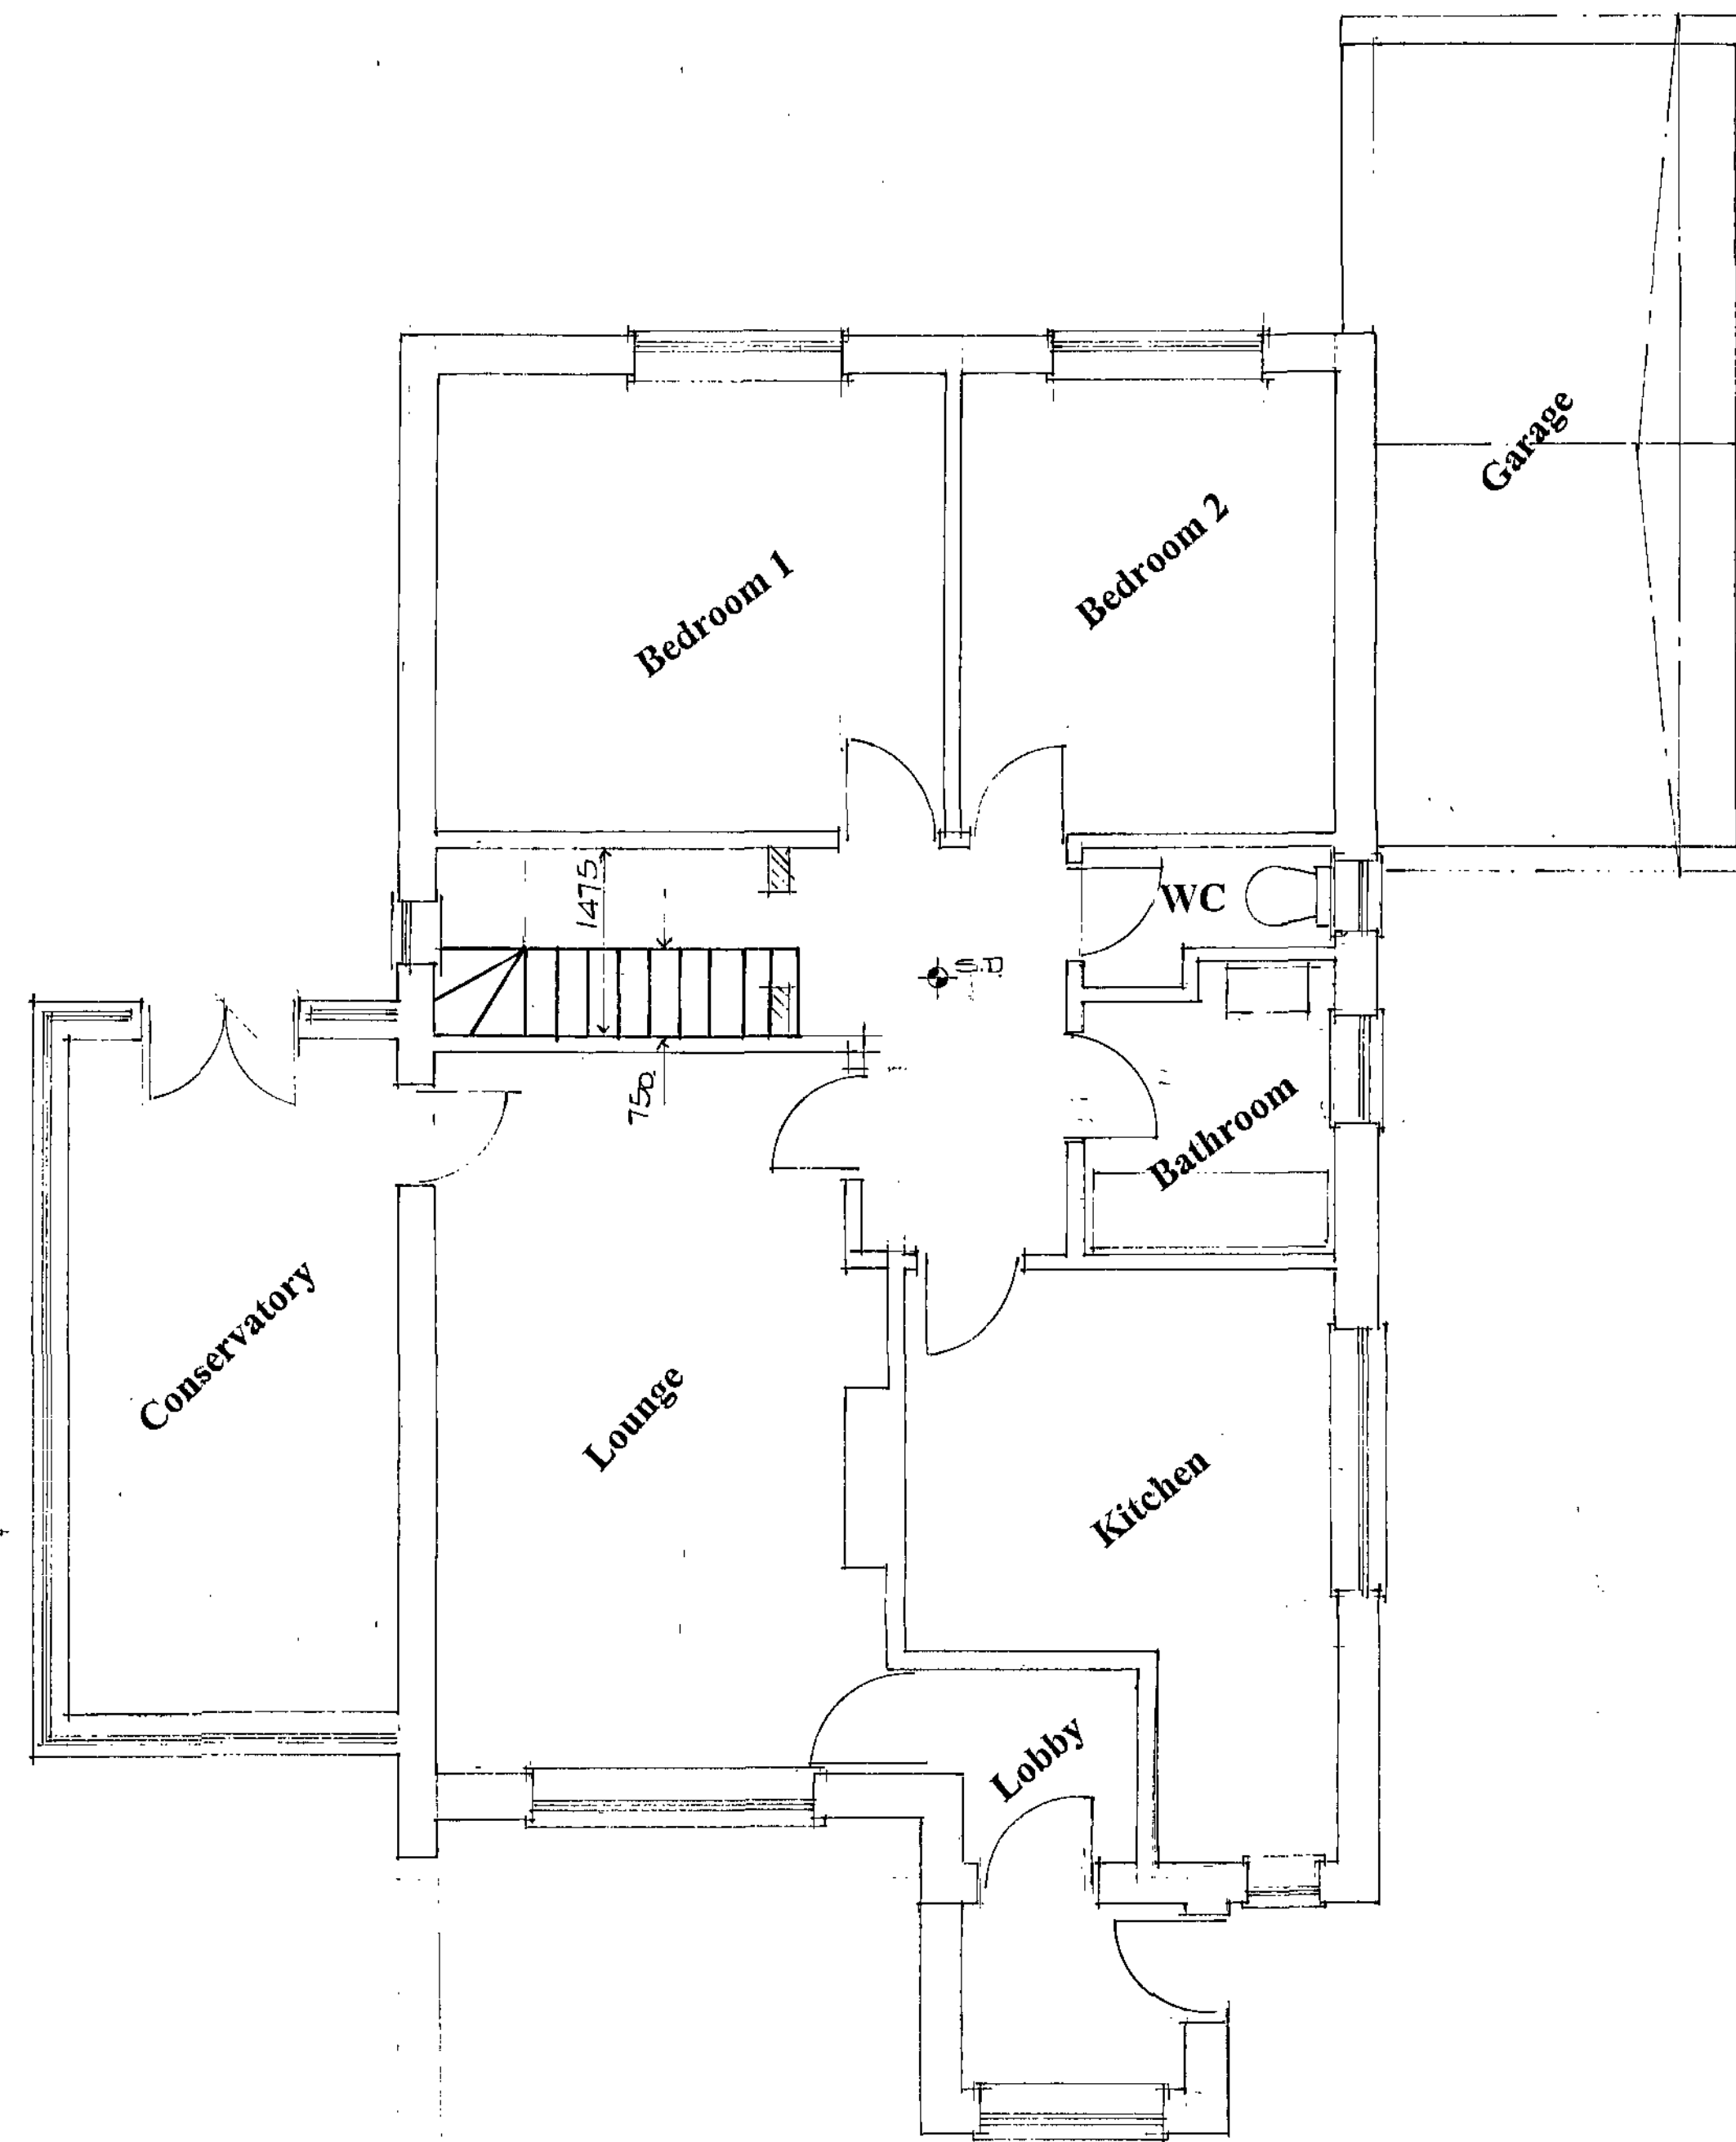


Existing / Proposed Ground Floor Layout

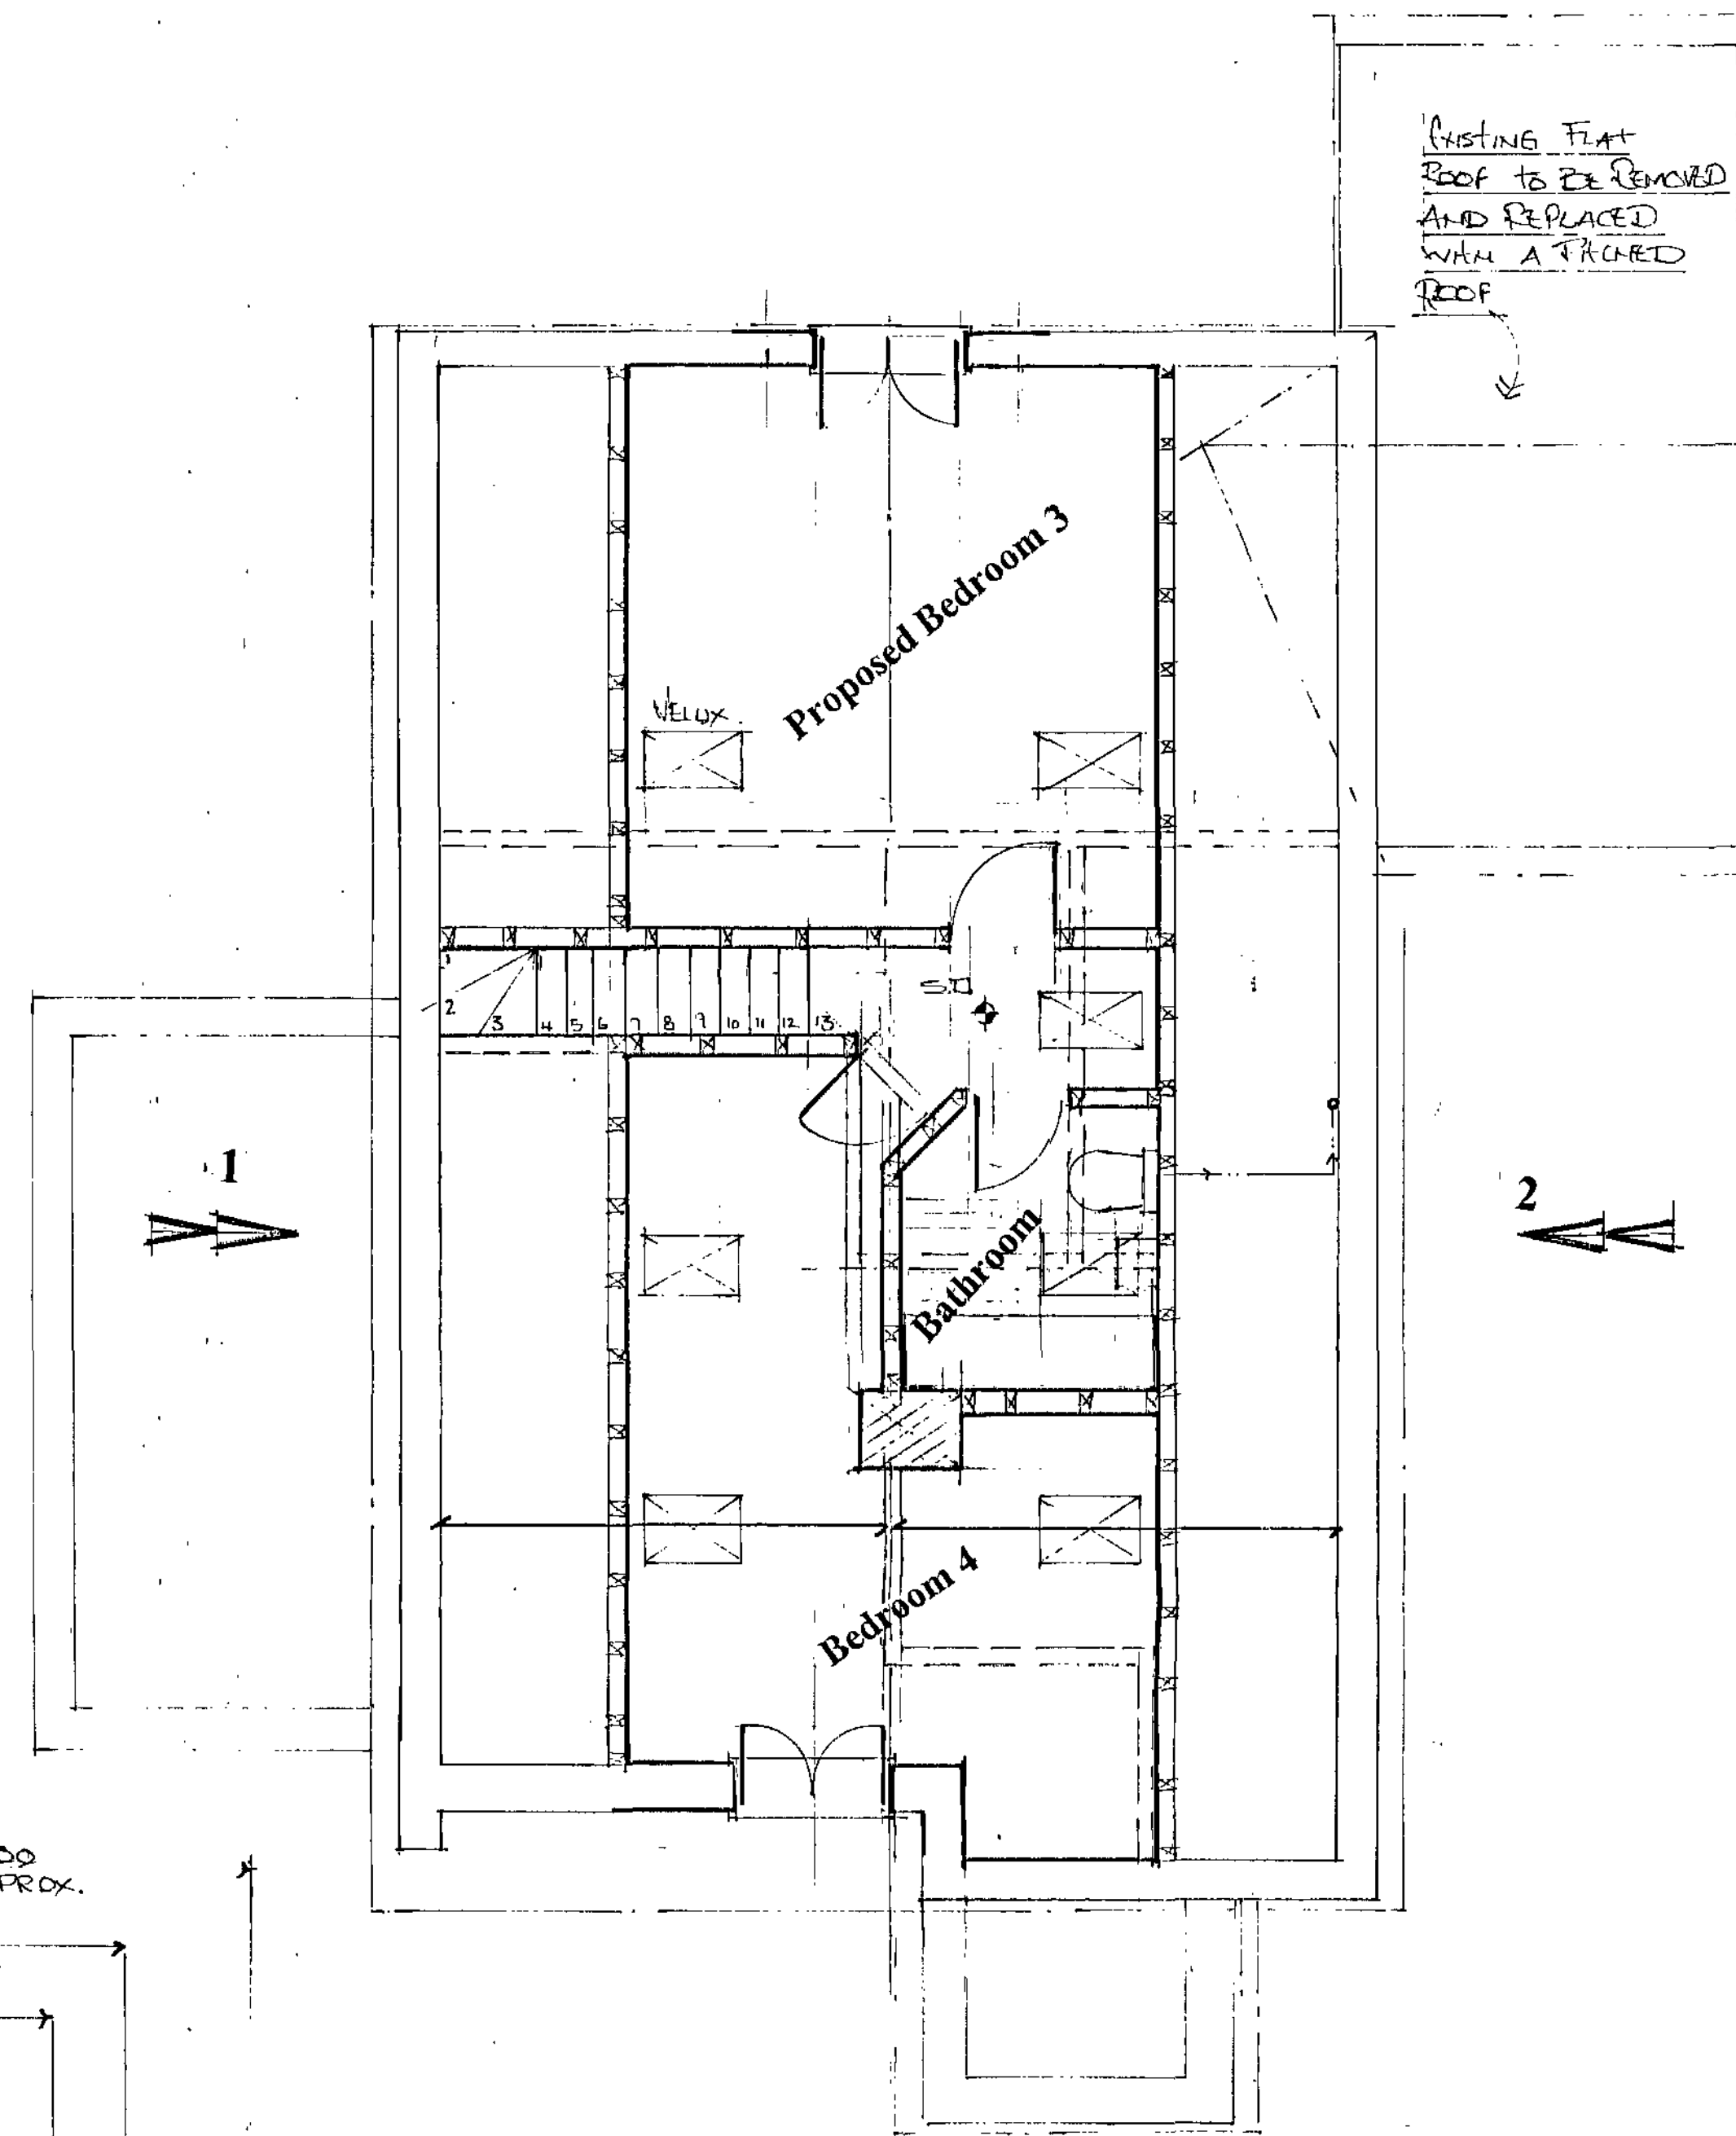

Proposed First Floor Layout

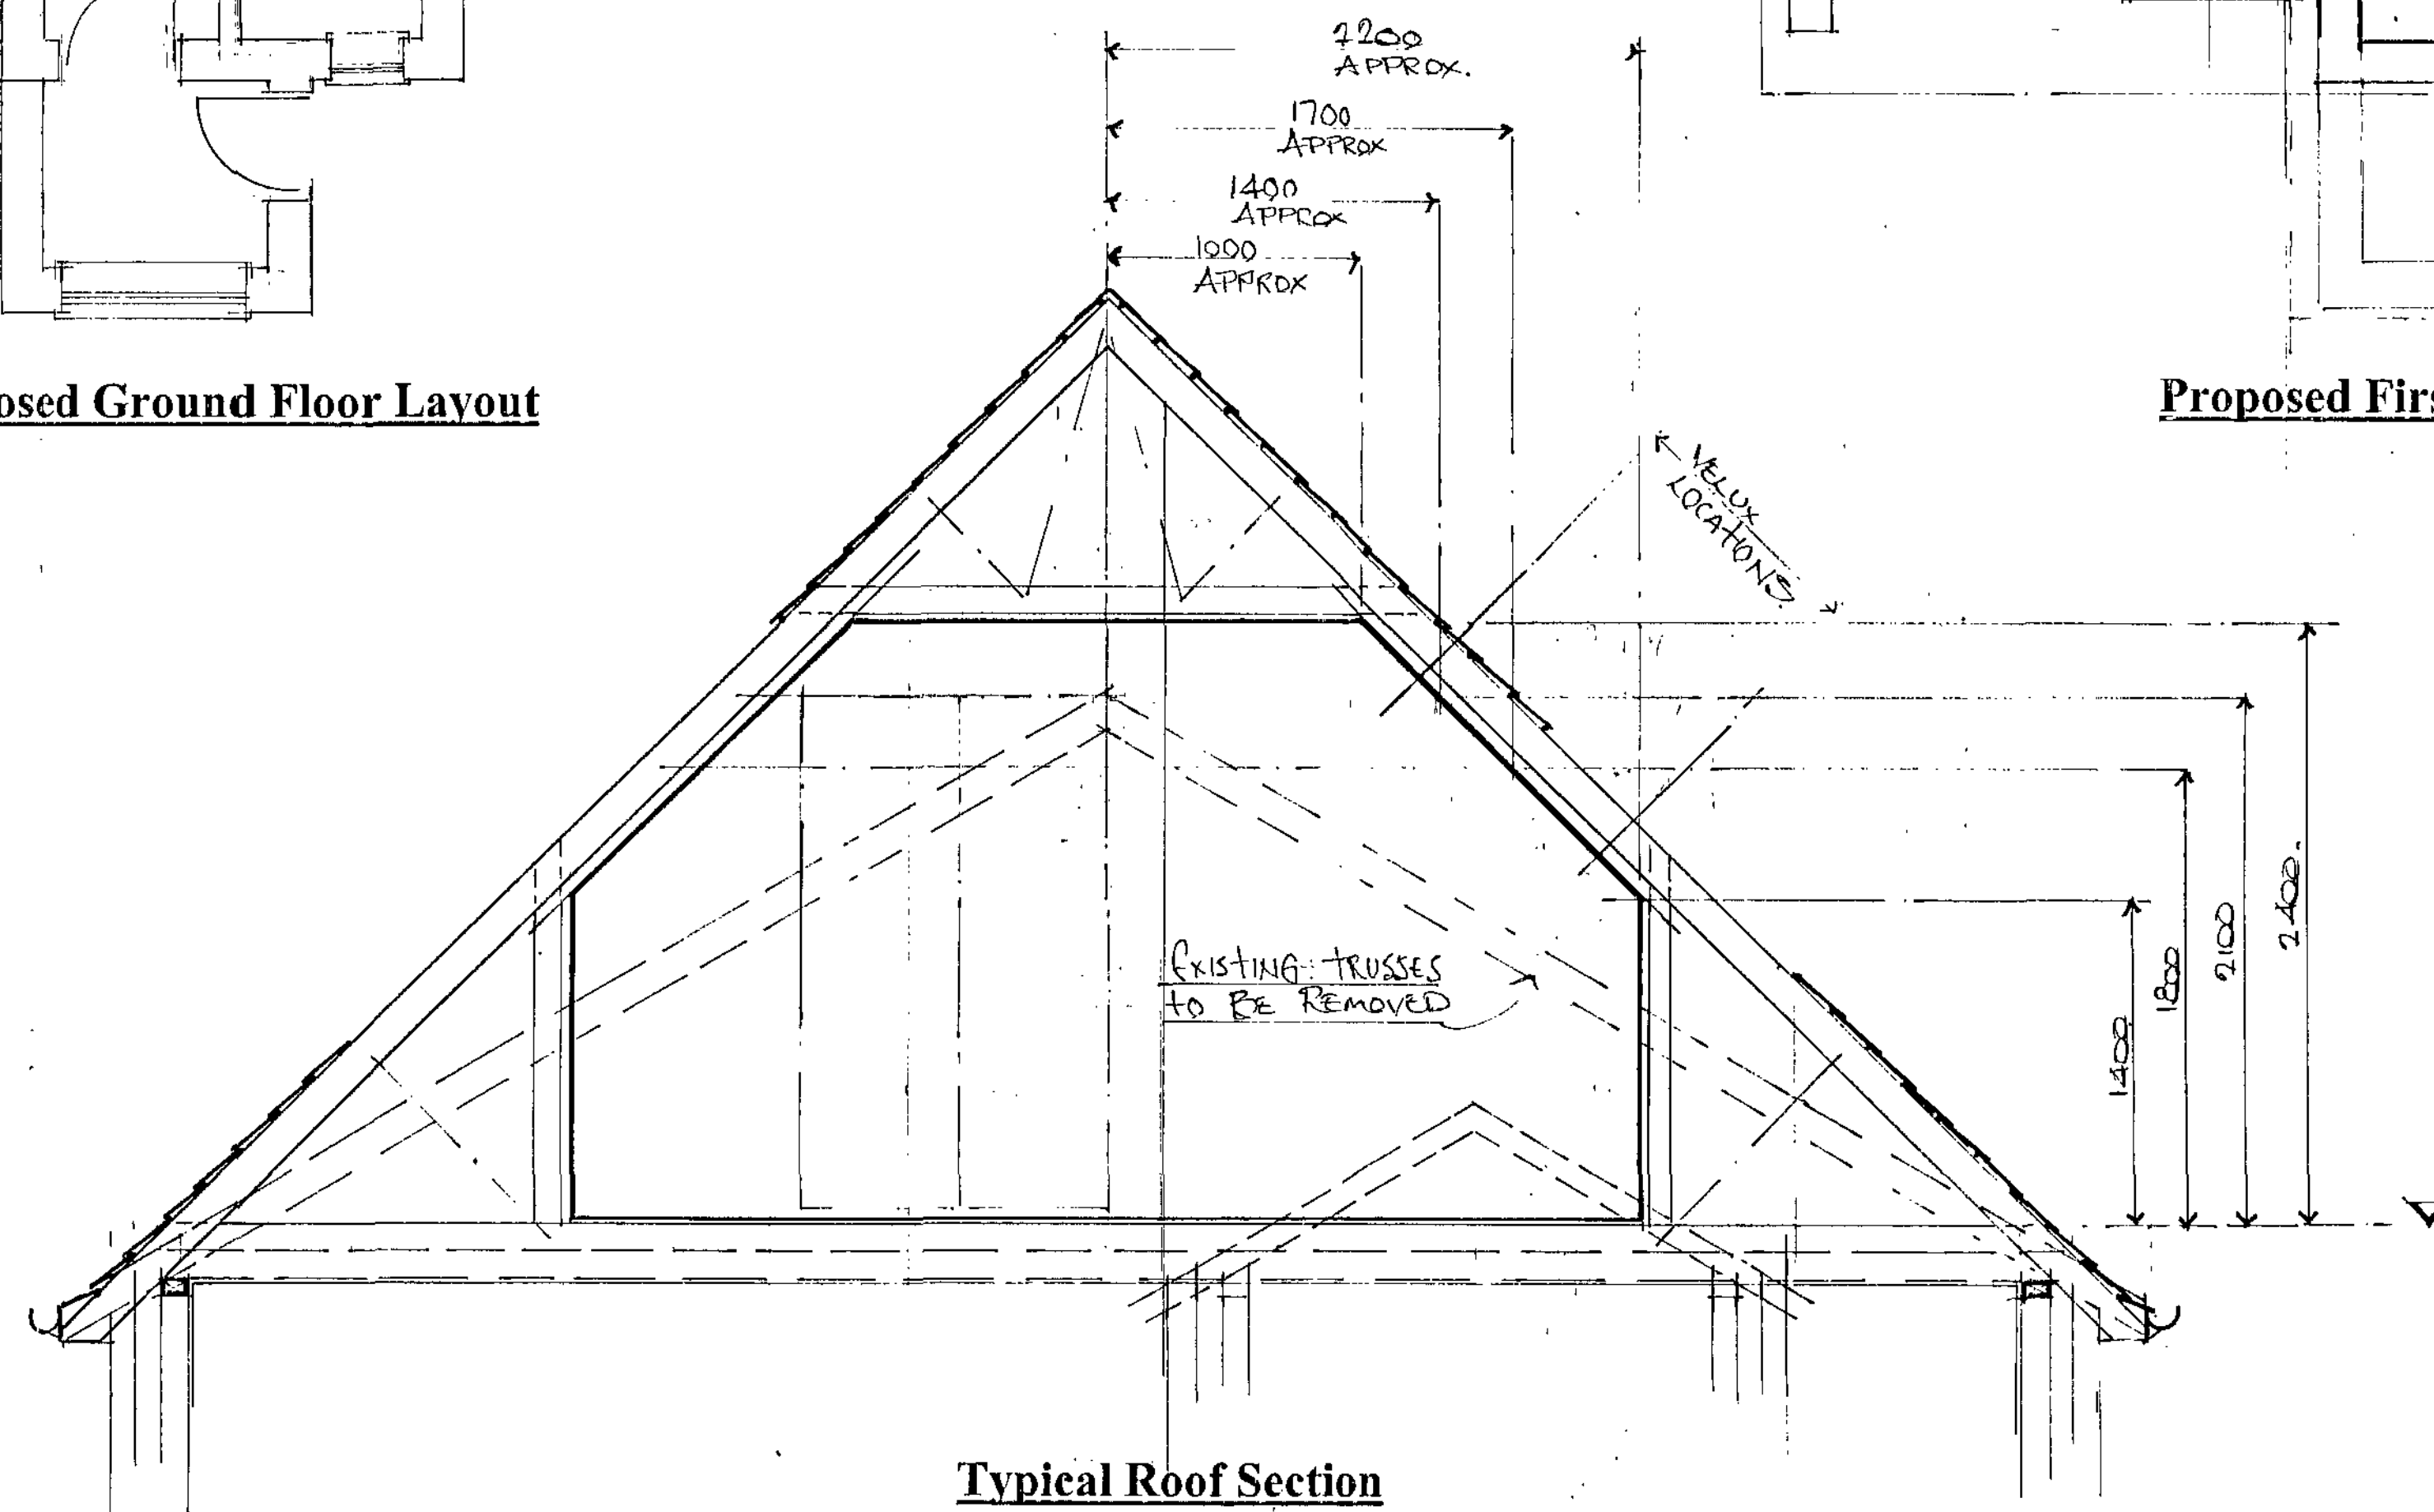

Typical Roof Section

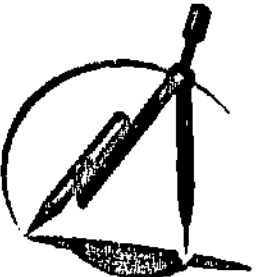E		
D		
C		
B		
A		
	Date	Revisions
© copyright		
 SDC Projects Ltd 336 Manchester Road Deepcar Sheffield S36 2RH Tel 0114 3279 118 Tel 07970 291539		

Moor View
Manner Lane
Oxspring
S36 8WD

Client
Tony Boden

Job Title
**Proposed Dormer
Bedrooms/ Bathroom**

Drawing Title
General Arrangement

Scale
1 : 50 1 : 100 1 : 25

Date
Drawn by
Steve Camps

Dwg. No.	Rev.
TB / 01	