




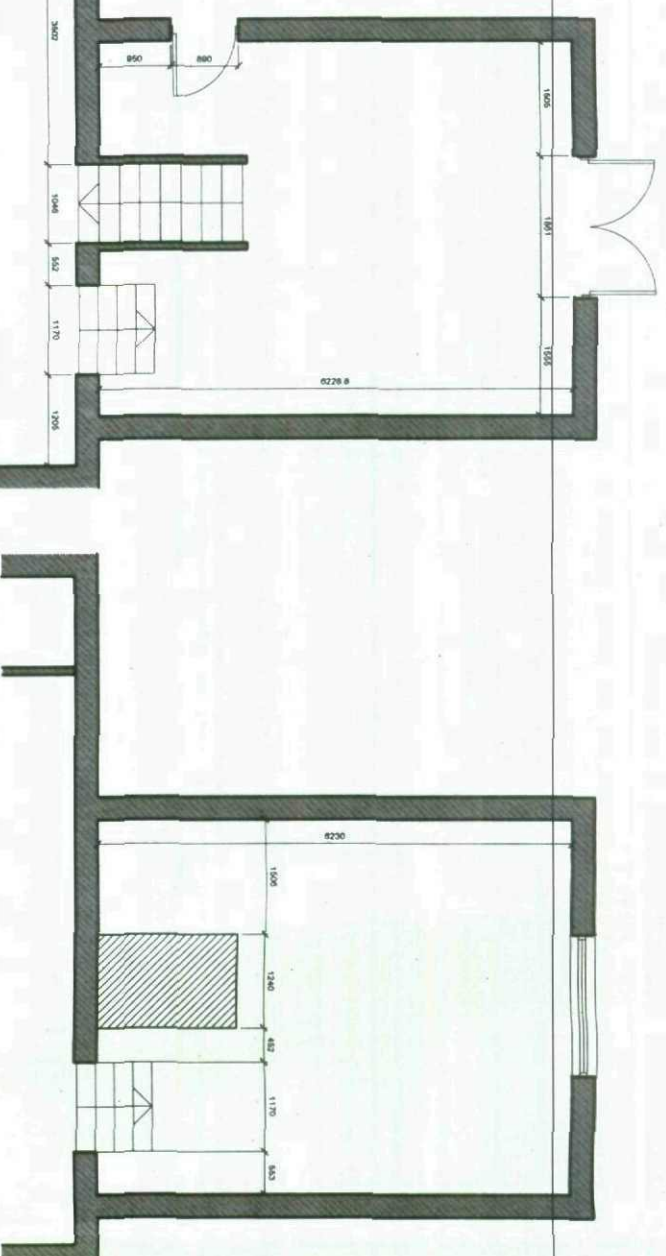


FIRST FLOOR REAR BUILDING

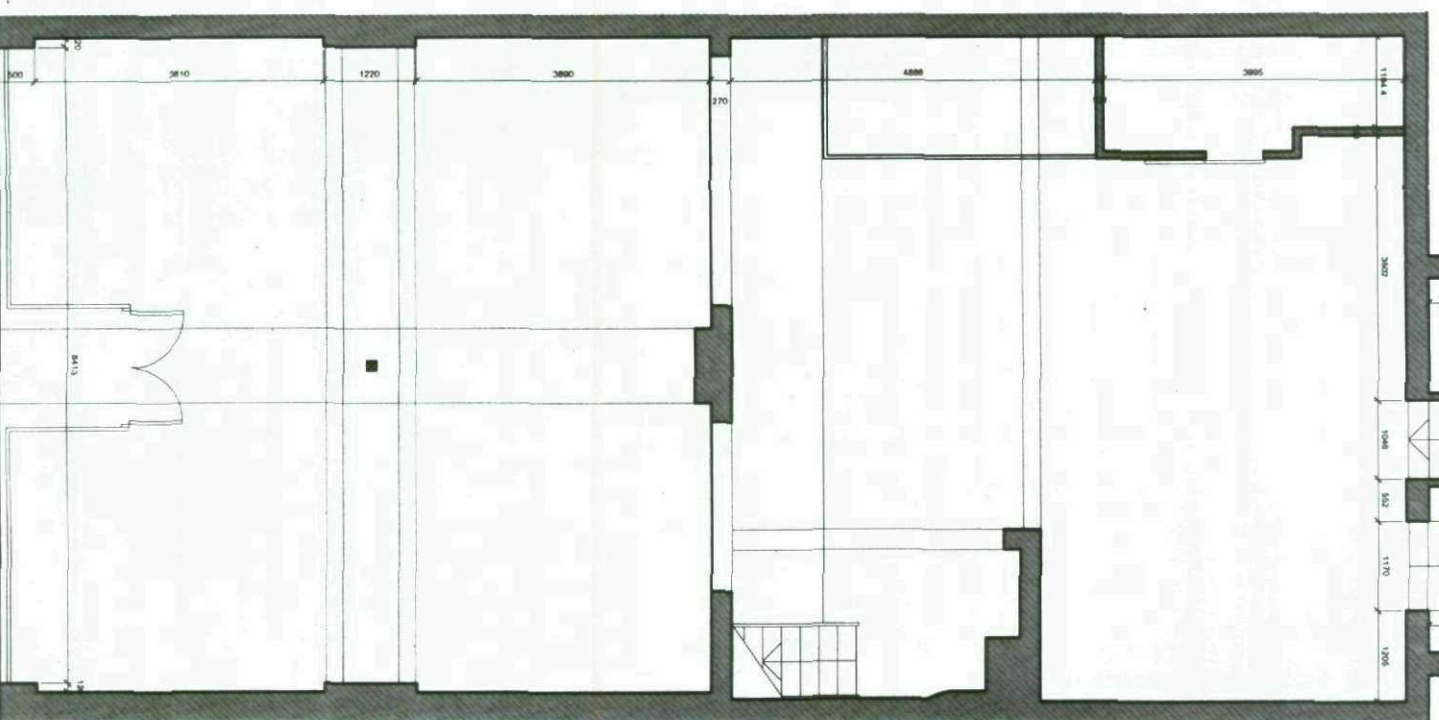

GROUND FLOOR

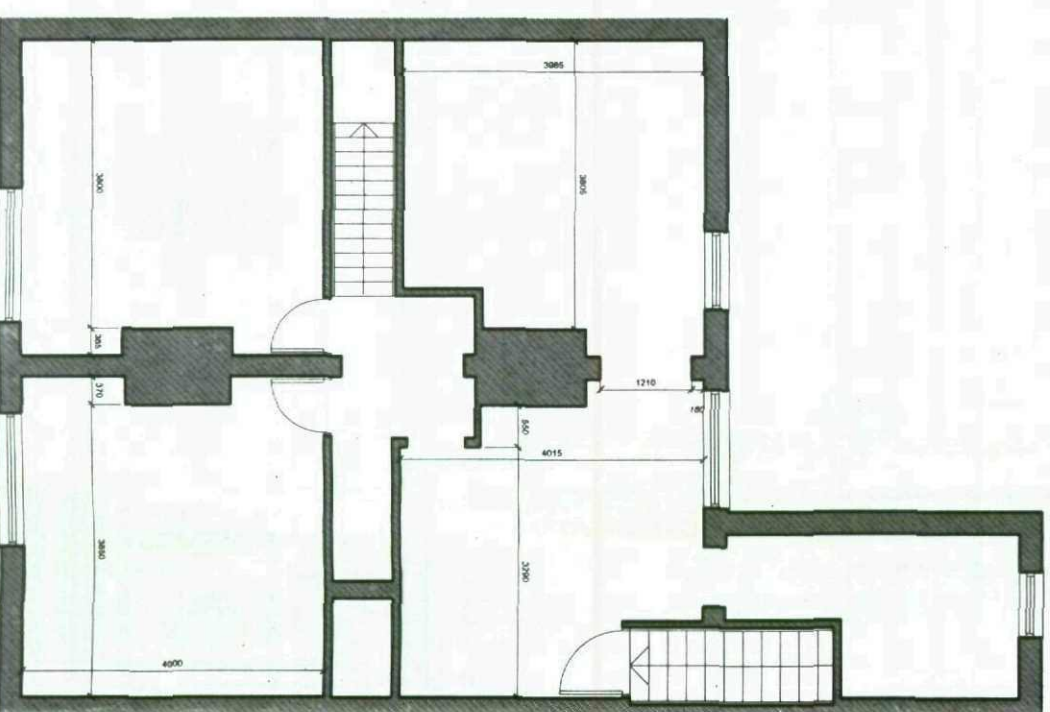


FIRST FLOOR

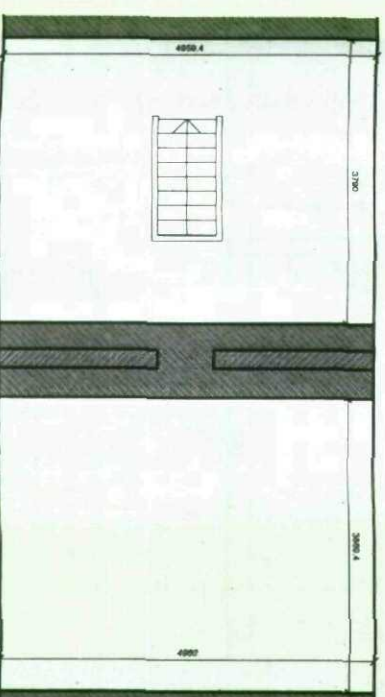

SECOND FLOOR

Client	Kevin Yates
Job	Roberts Cudworth
Title	Plans-Existing
Dwg. No.	1794 - 001

DRAWN	CHECKED	DATE	SCALE	REVISION
		09/10	1:100	A

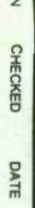

Codn Studios Ltd
 Hope Works, 25 Moncrief St, Sheffield, S3 8EL
 t: 0114 279 6003 f: 0114 279 6004
 e: information@codnstudios.co.uk

© COPYRIGHT EXISTS ON THE DESIGNS AND INFORMATION SHOWN ON THIS DRAWING. The Contractor must verify all dimensions on site before making shop drawings or commencing work of any kind. No dimensions to be scaled from this drawing. Architect to be notified of any discrepancies in dimensions immediately.

