
GRANGE LANE – CARRIAGEWAY WIDENING

CROSS SECTION DRAWINGS

Drawing Name	Drawing Number
Chainage Drawing	HD/712214/C/PA4
Cross Sections (Ch 0m – Ch 70m)	HD/712214/C/PA5A
Cross Sections (Ch 80m – Ch 150m)	HD/712214/C/PA5B
Cross Sections (Ch 160m – Ch 220m)	HD/712214/C/PA5B

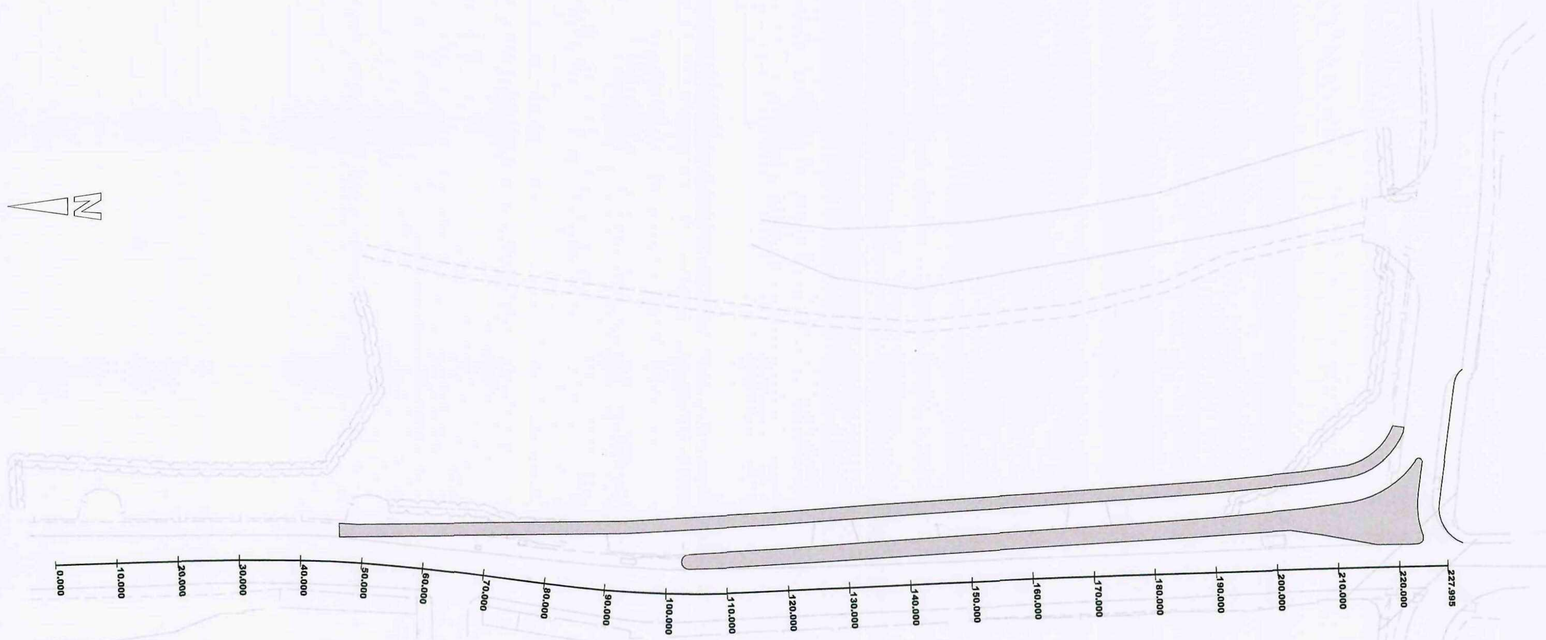

For details of cross sections refer to drawings HD/712214/C/PA5A - C

This map is reproduced from Ordnance Survey material with the permission of Ordnance Survey on behalf of the Controller of Her Majesty's Stationery Office © Crown copyright. Unauthorised reproduction infringes Crown copyright and may lead to prosecution or civil proceedings. 100022264 (2006).

BARNSLEY
Metropolitan Borough Council

GRANGE LANE - CARRIAGEWAY WIDENING

CHAINAGE DRAWING

By	No.	Date	Amendments


Scale: 1:500


Drawn: GSJ | Date: JAN 09


Checked | File


D.A.Richardson BSc., M.C.I.O.B., M.I.H.T.
Assistant Director, Highways & Engineering,
Westgate Plaza One, Westgate,
Barnsley S70 2DR.
Tel. (01226) 770770 Fax. (01226) 772222


Drawing No.
HD/7812214/C/PA4

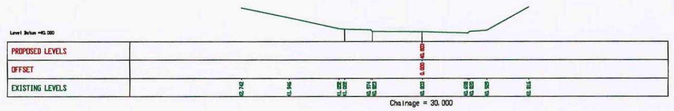


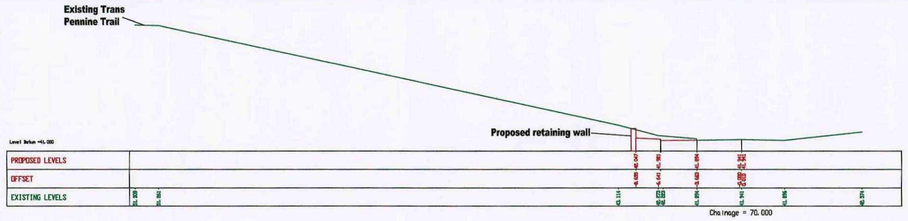


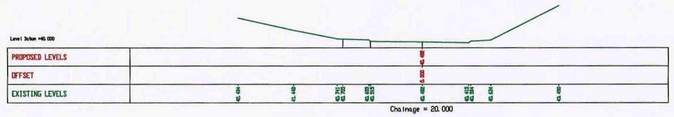


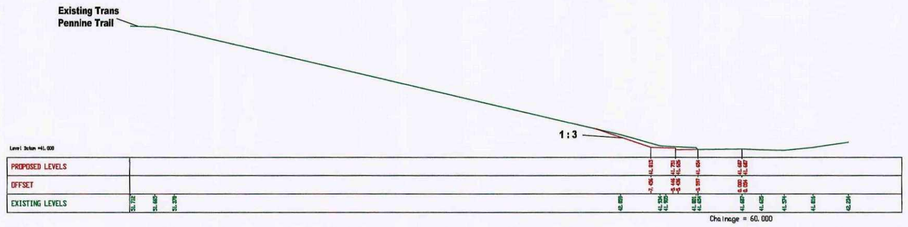

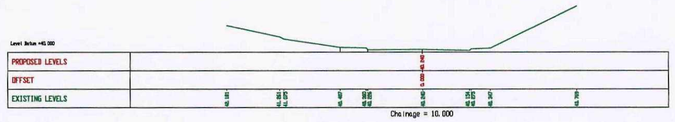

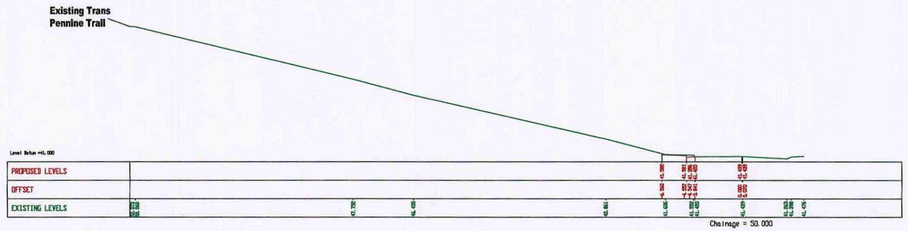

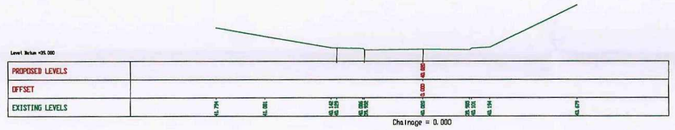

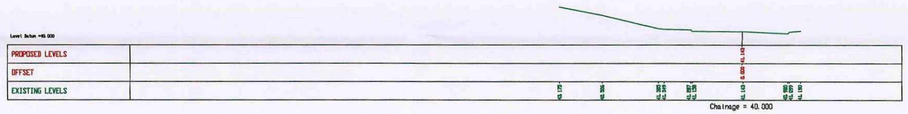

Proposed layout shown red
Existing ground shown green
Refer to drawing HD/712214/C/PA4 for chainage layout
For typical construction section refer to drawing HD/712214/C/PA3

This map is reproduced from Ordnance Survey material with the permission of Ordnance Survey on behalf of the Controller of Her Majesty's Stationery Office © Crown copyright. Unauthorised reproduction infringes Crown copyright and may lead to prosecution or civil proceedings. 100022264 (2008).

BARNSLEY
Metropolitan Borough Council

GRANGE LANE - CARRIAGEWAY WIDENING


CROSS SECTIONS (CH 0m - CH 70m)


By	No.	Date	Amendments


Scale	
1:250	
Drawn	Date
GSJ	JAN 09
Checked	File


D.A.Richardson BSc., M.C.I.O.B., M.I.H.T.
Assistant Director, Highways & Engineering,
Westgate Plaza One, Westgate,
Barnsley S70 2DR.
Tel. (01226) 770770 Fax. (01226) 772222


Drawing No.
HD/712214/C/PA5A

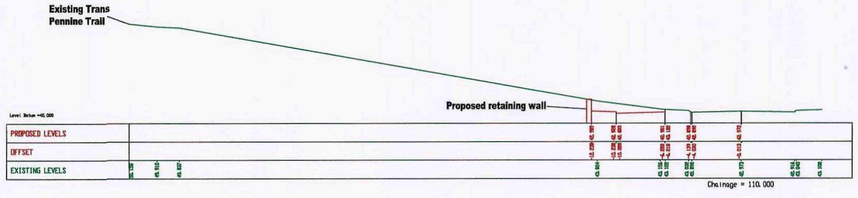


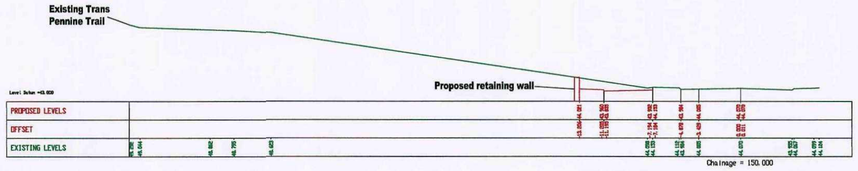


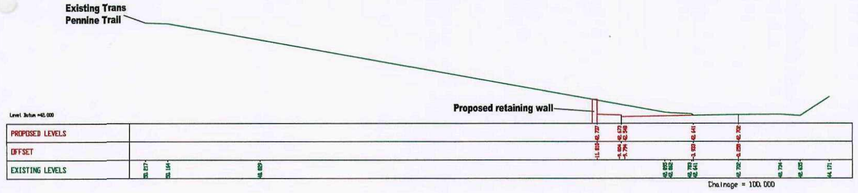


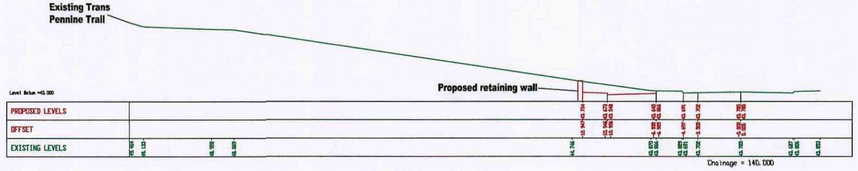

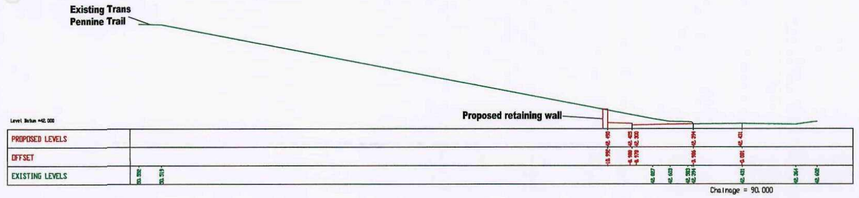

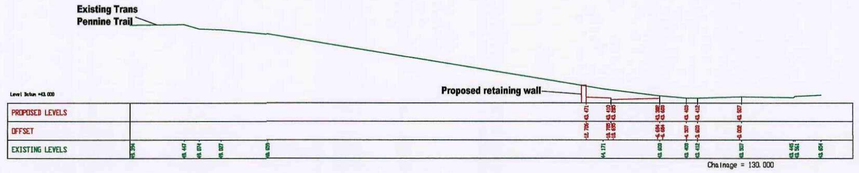

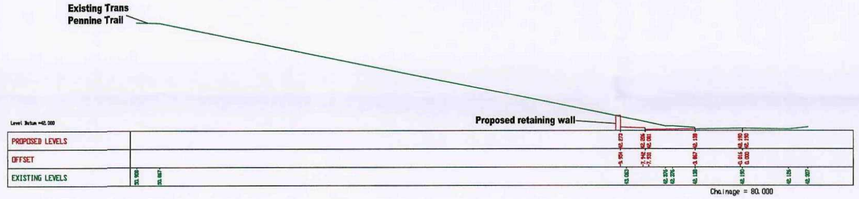

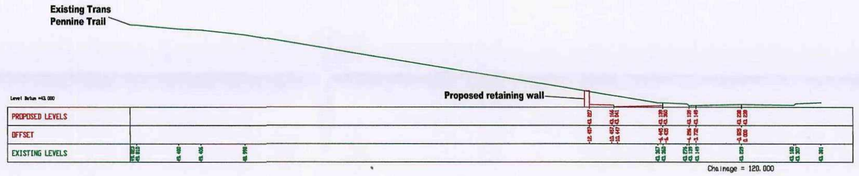

Proposed layout shown red
Existing ground shown green
Refer to drawing HD/712214/C/PA4 for chainage layout
For typical construction section refer to drawing HD/712214/C/PA3

This map is reproduced from Ordnance Survey material with the permission of Ordnance Survey on behalf of the Controller of Her Majesty's Stationery Office © Crown copyright. Unauthorised reproduction infringes Crown copyright and may lead to prosecution or civil proceedings. 100022264 (2006).

BARNSLEY
Metropolitan Borough Council

GRANGE LANE - CARRIAGEWAY WIDENING

CROSS SECTIONS (CH 80m - CH 150m)

By	No.	Date	Amendments

Scale	
1:250	
Drawn	Date
GSJ	JAN 09
Checked	File

D.A.Richardson BSc., M.C.I.O.B., M.I.H.T.
Assistant Director, Highways & Engineering,
Westgate Plaza One, Westgate,
Barnsley S70 2DR.
Tel. (01226) 770770 Fax. (01226) 772222

Drawing No.
HD/712214/C/PA5B



Proposed layout shown red
Existing ground shown green
Refer to drawing HD/712214/C/PA4 for chainage layout
For typical construction section refer to drawing HD/712214/C/PA3

This map is reproduced from Ordnance Survey material with the permission of Ordnance Survey on behalf of the Controller of Her Majesty's Stationery Office © Crown copyright. Unauthorised reproduction infringes Crown copyright and may lead to prosecution or civil proceedings. 100022264 (2006).

BARNSLEY
Metropolitan Borough Council

GRANGE LANE - CARRIAGEWAY WIDENING

CROSS SECTIONS (CH 160m - CH 220m)

By	No.	Date	Amendments

Scale: 1:250

Drawn	Date
GSJ	JAN 09
Checked	File

D.A.Richardson BSc., M.C.I.O.B., M.I.H.T.
Assistant Director, Highways & Engineering,
Westgate Plaza One, Westgate,
Barnsley S70 2DR.
Tel. (01226) 770770 Fax. (01226) 772222

Drawing No.
HD/712214/C/PA5C