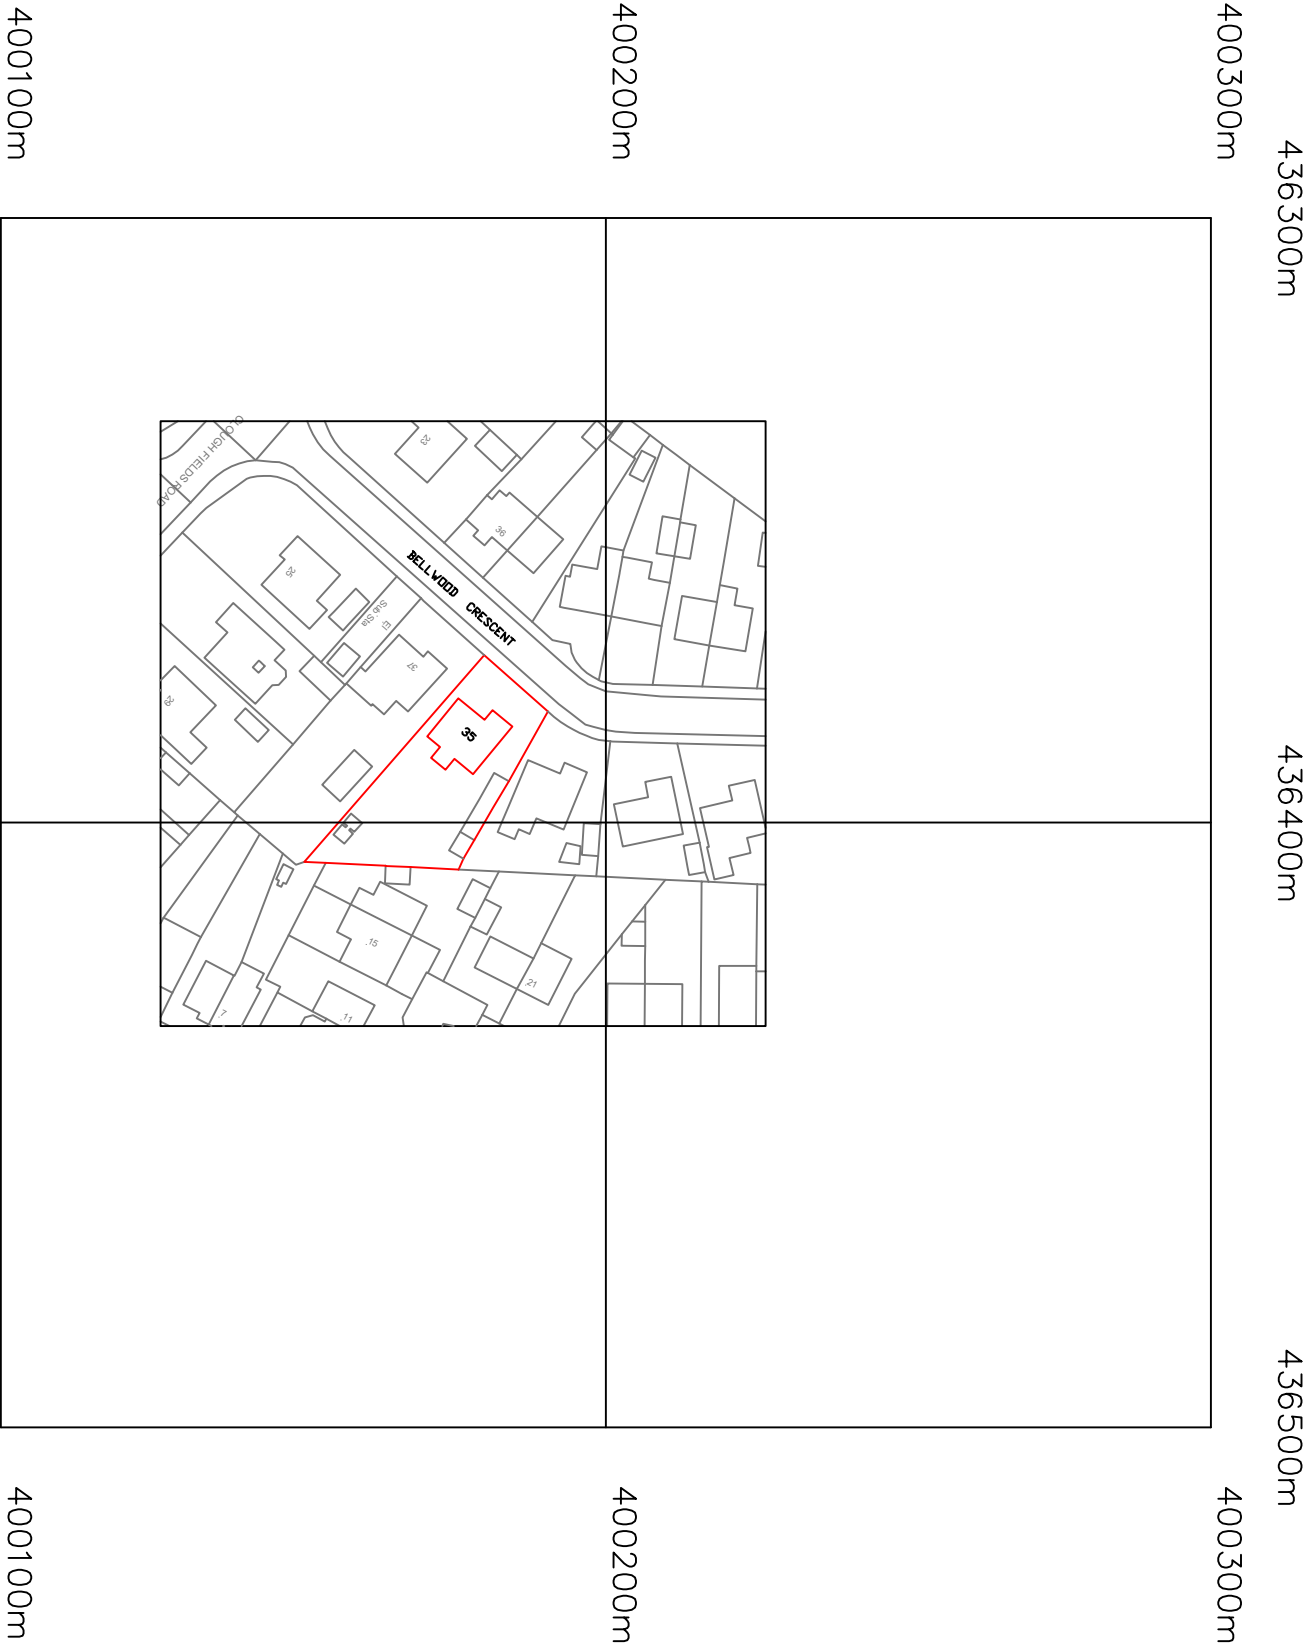


CLIENT 35 BELLWOOD HOLLAND		TITLE LOCATION PLAN					DRAWN AD	SCALE 1 : 1250 @ A3	REV		
								DATE 23/04/2024	DRG No	001	