PLANNING

Revisions	Amendment	Date
-	-	-

Client
PERRYS MOTOR SALES LIMITED

Project
PERRYS TRAINING CENTRE

location
BARNSLEY

title
EXISTING PLAN

Date	Drawn	Checked
08.10.2015	GDS	

Scale	Project No.	Dig. no.	Rev
1:100 @ A1	1234-PTCB	P_012	-

GD Design Group
Architectural Services, Project Management
Development Consultants, Planning Supervision
8 The Stables, Mawby Hall
Ripon, North Yorkshire.
HG4 5AE
Tel: 01423 323355
e-mail: gd@gddesigngroup.co.uk
www.gddesigngroup.co.uk

SCALE 0m 1m 2m 3m 4m 5m 10m
1:100 at A1
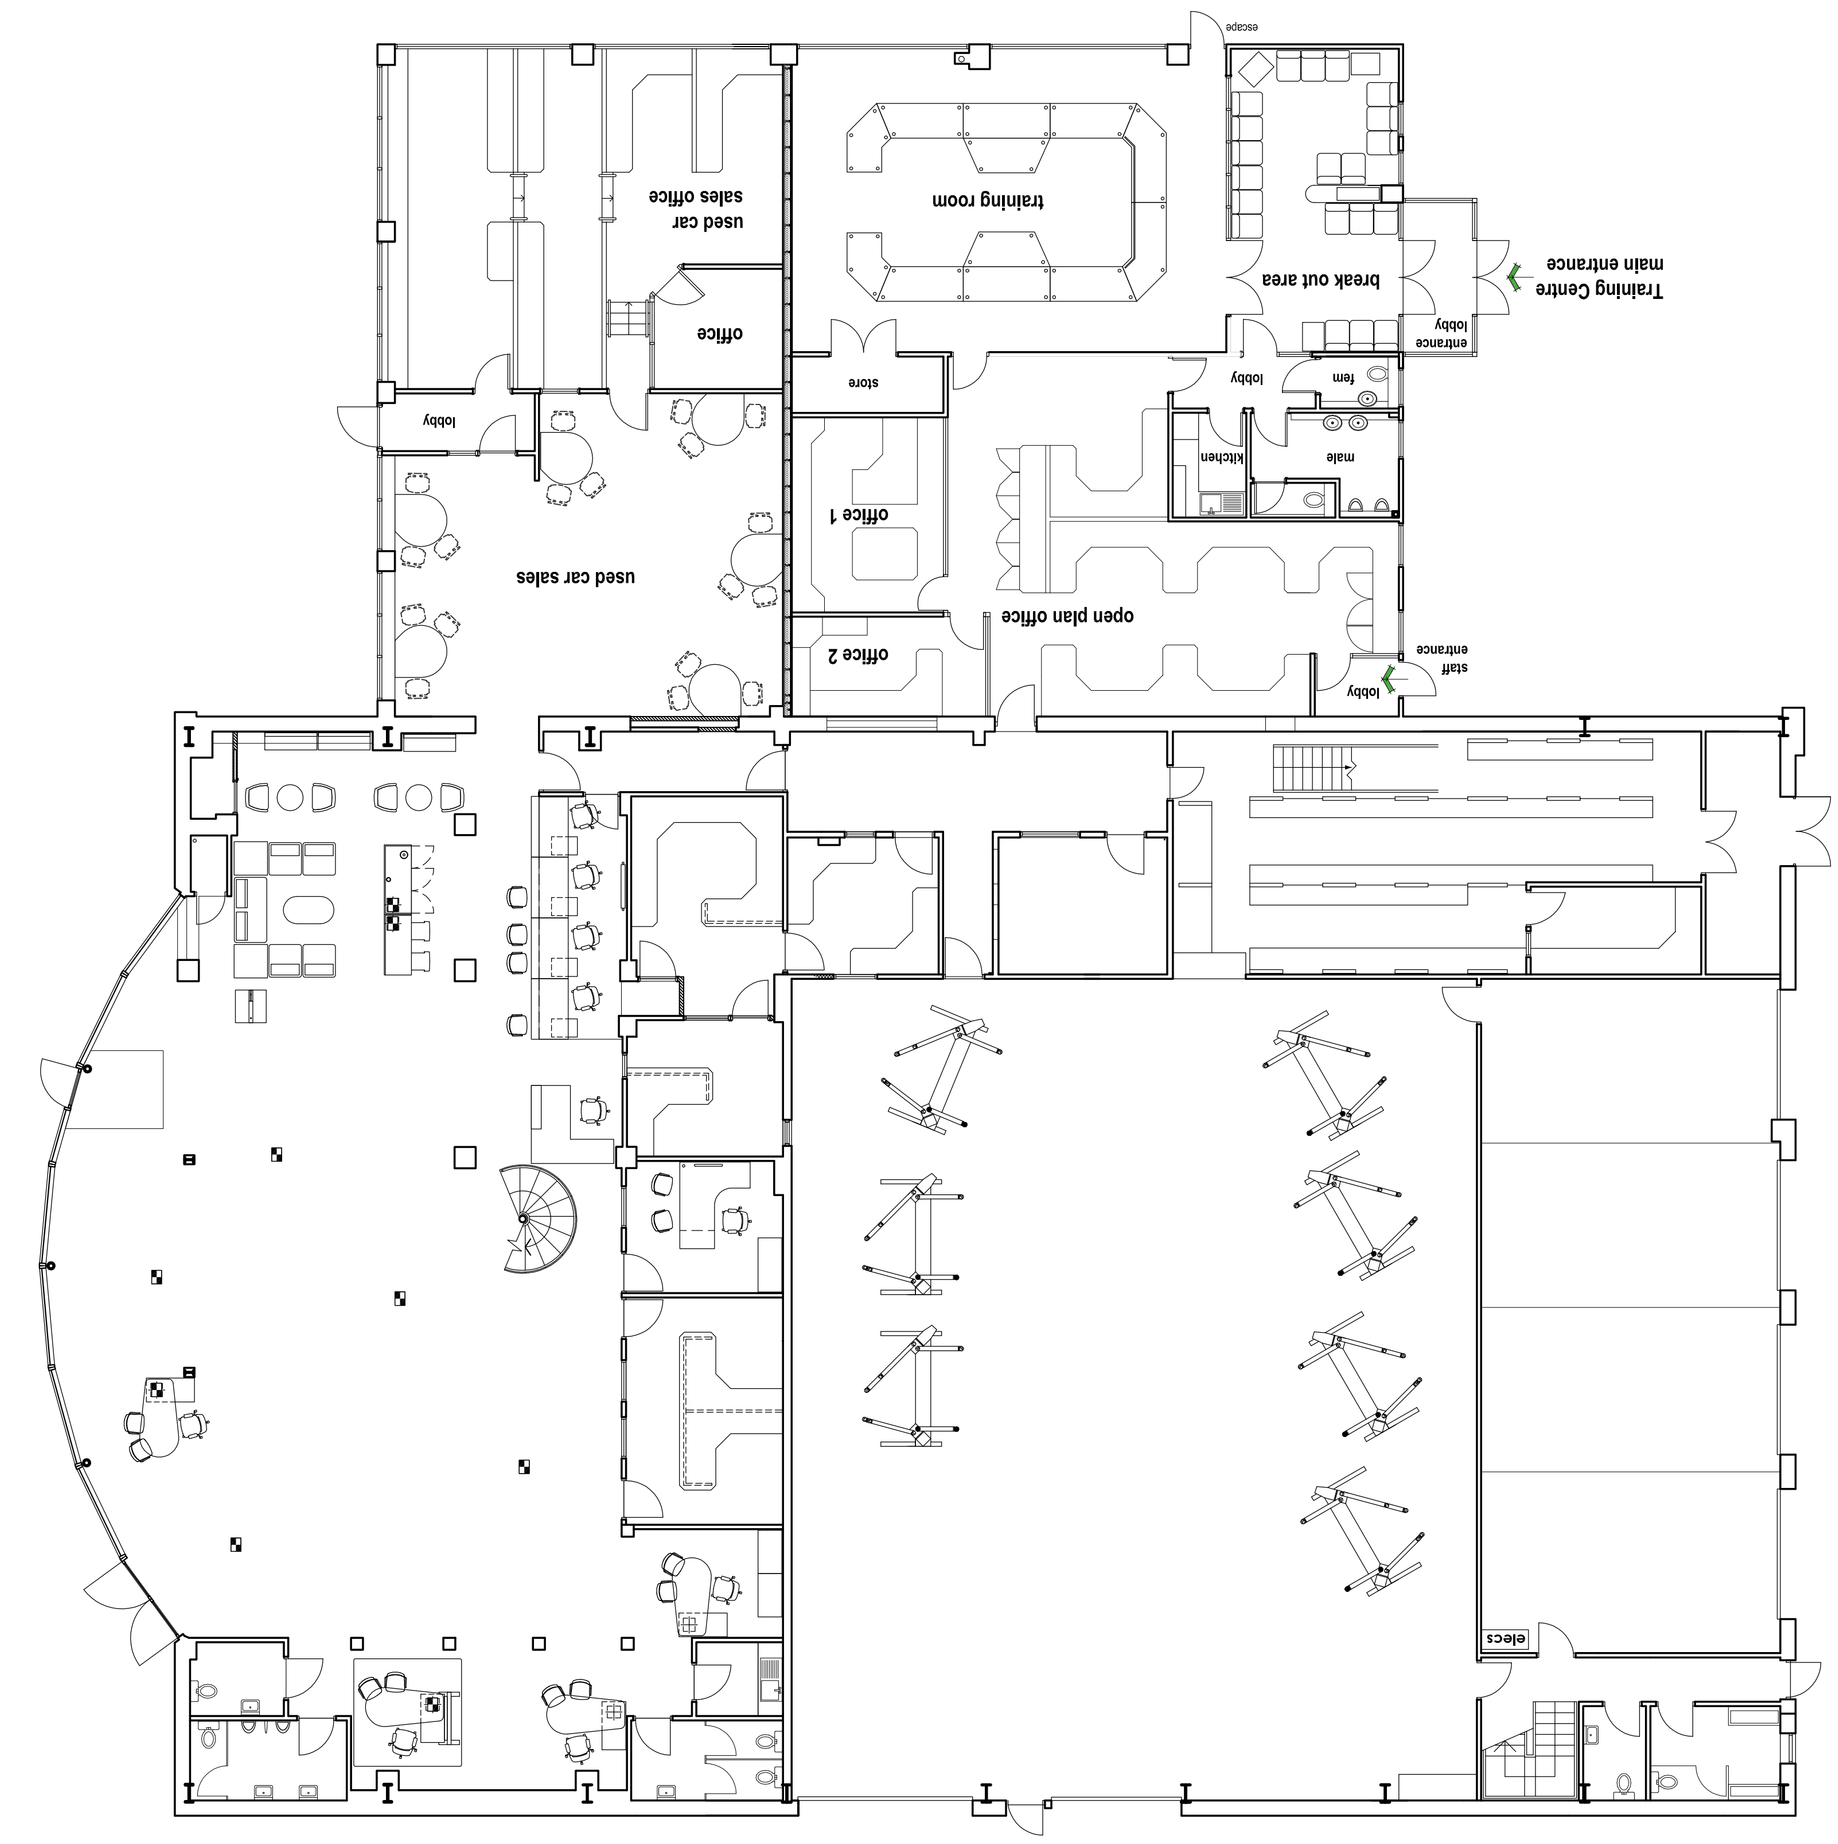
1 EXISTING PLAN
Scale: 1:100 @ A1