
Drawing No.	Rev No.
MDL001 -007	A



EXISTING SIDE ELEVATION
SCALE 1:100 AT A3

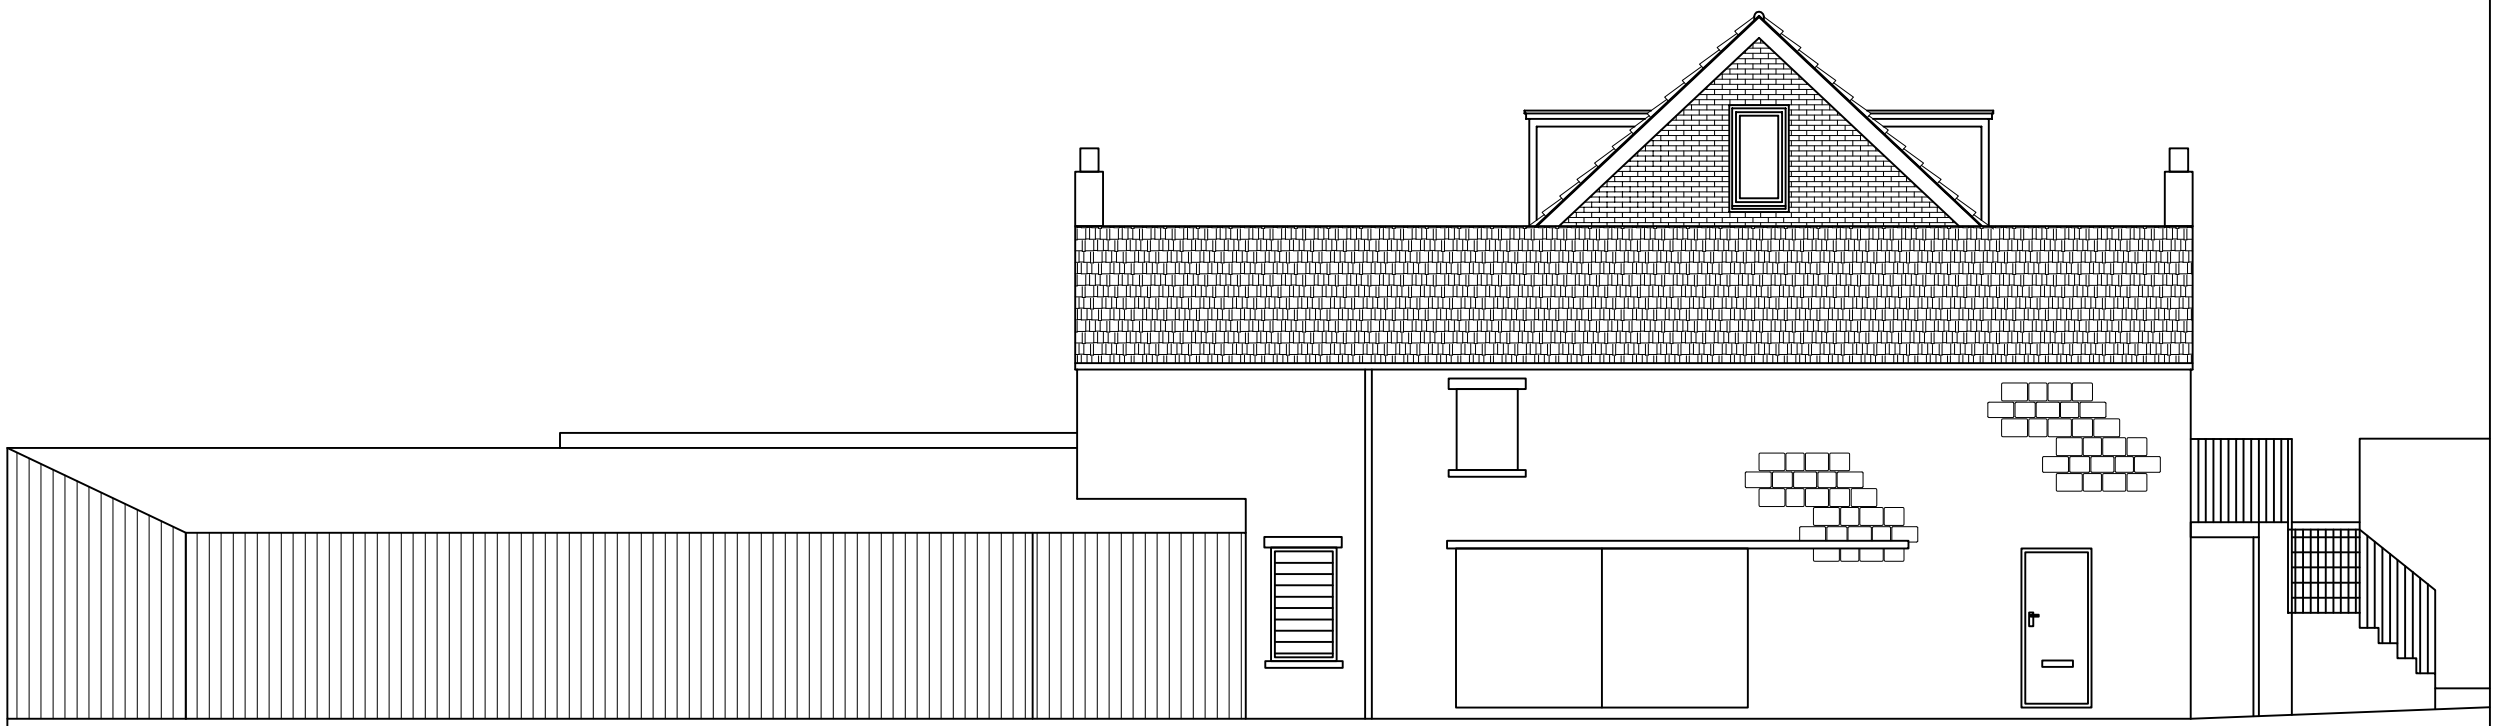

EXISTING REAR ELEVATION
SCALE 1:100 AT A3

DO NOT SCALE: Contractor to check all dimensions and report any omissions or errors

NOTES

Rev	Description	By	Chk	App	Date
A	Title revised	JRB	DL	DL	12/03/10

JRB DESIGNS Ltd
166 Churchfield Lane
Darton
Barnsley
S75 5EA
Tel: 01226 383542
Fax: 01226 380078
Mob: 07970 541192
Email: john@jrbdesigns.co.uk

This drawing is copyright. © jrbdesigns Ltd.

Client
MR D LEAKE

Drawing Title
EXISTING ELEVATIONS 2

Address
1 VICAR ROAD
DARFIELD
BARNSLEY
S73 9JZ

Project Title:
CONVERSION OF OUT BUILDING & HOUSE TO NEW DWELLING

Purpose of Issue:
PLANNING

Drawing Status
FIRST ISSUE

Scale at A3	Drawn By	Date	
AS SHOWN	JRB	07/05/2008	
Checked By	Date	Approved By	Date
DL	07/05/2008	DL	07/05/2008
Project No.		Drawing No.	Revision
MDL001		007	A

APPROVAL [X] INFORMATION [ ] TENDER [ ] CONTRACT [ ] CONSTRUCTION [ ]