


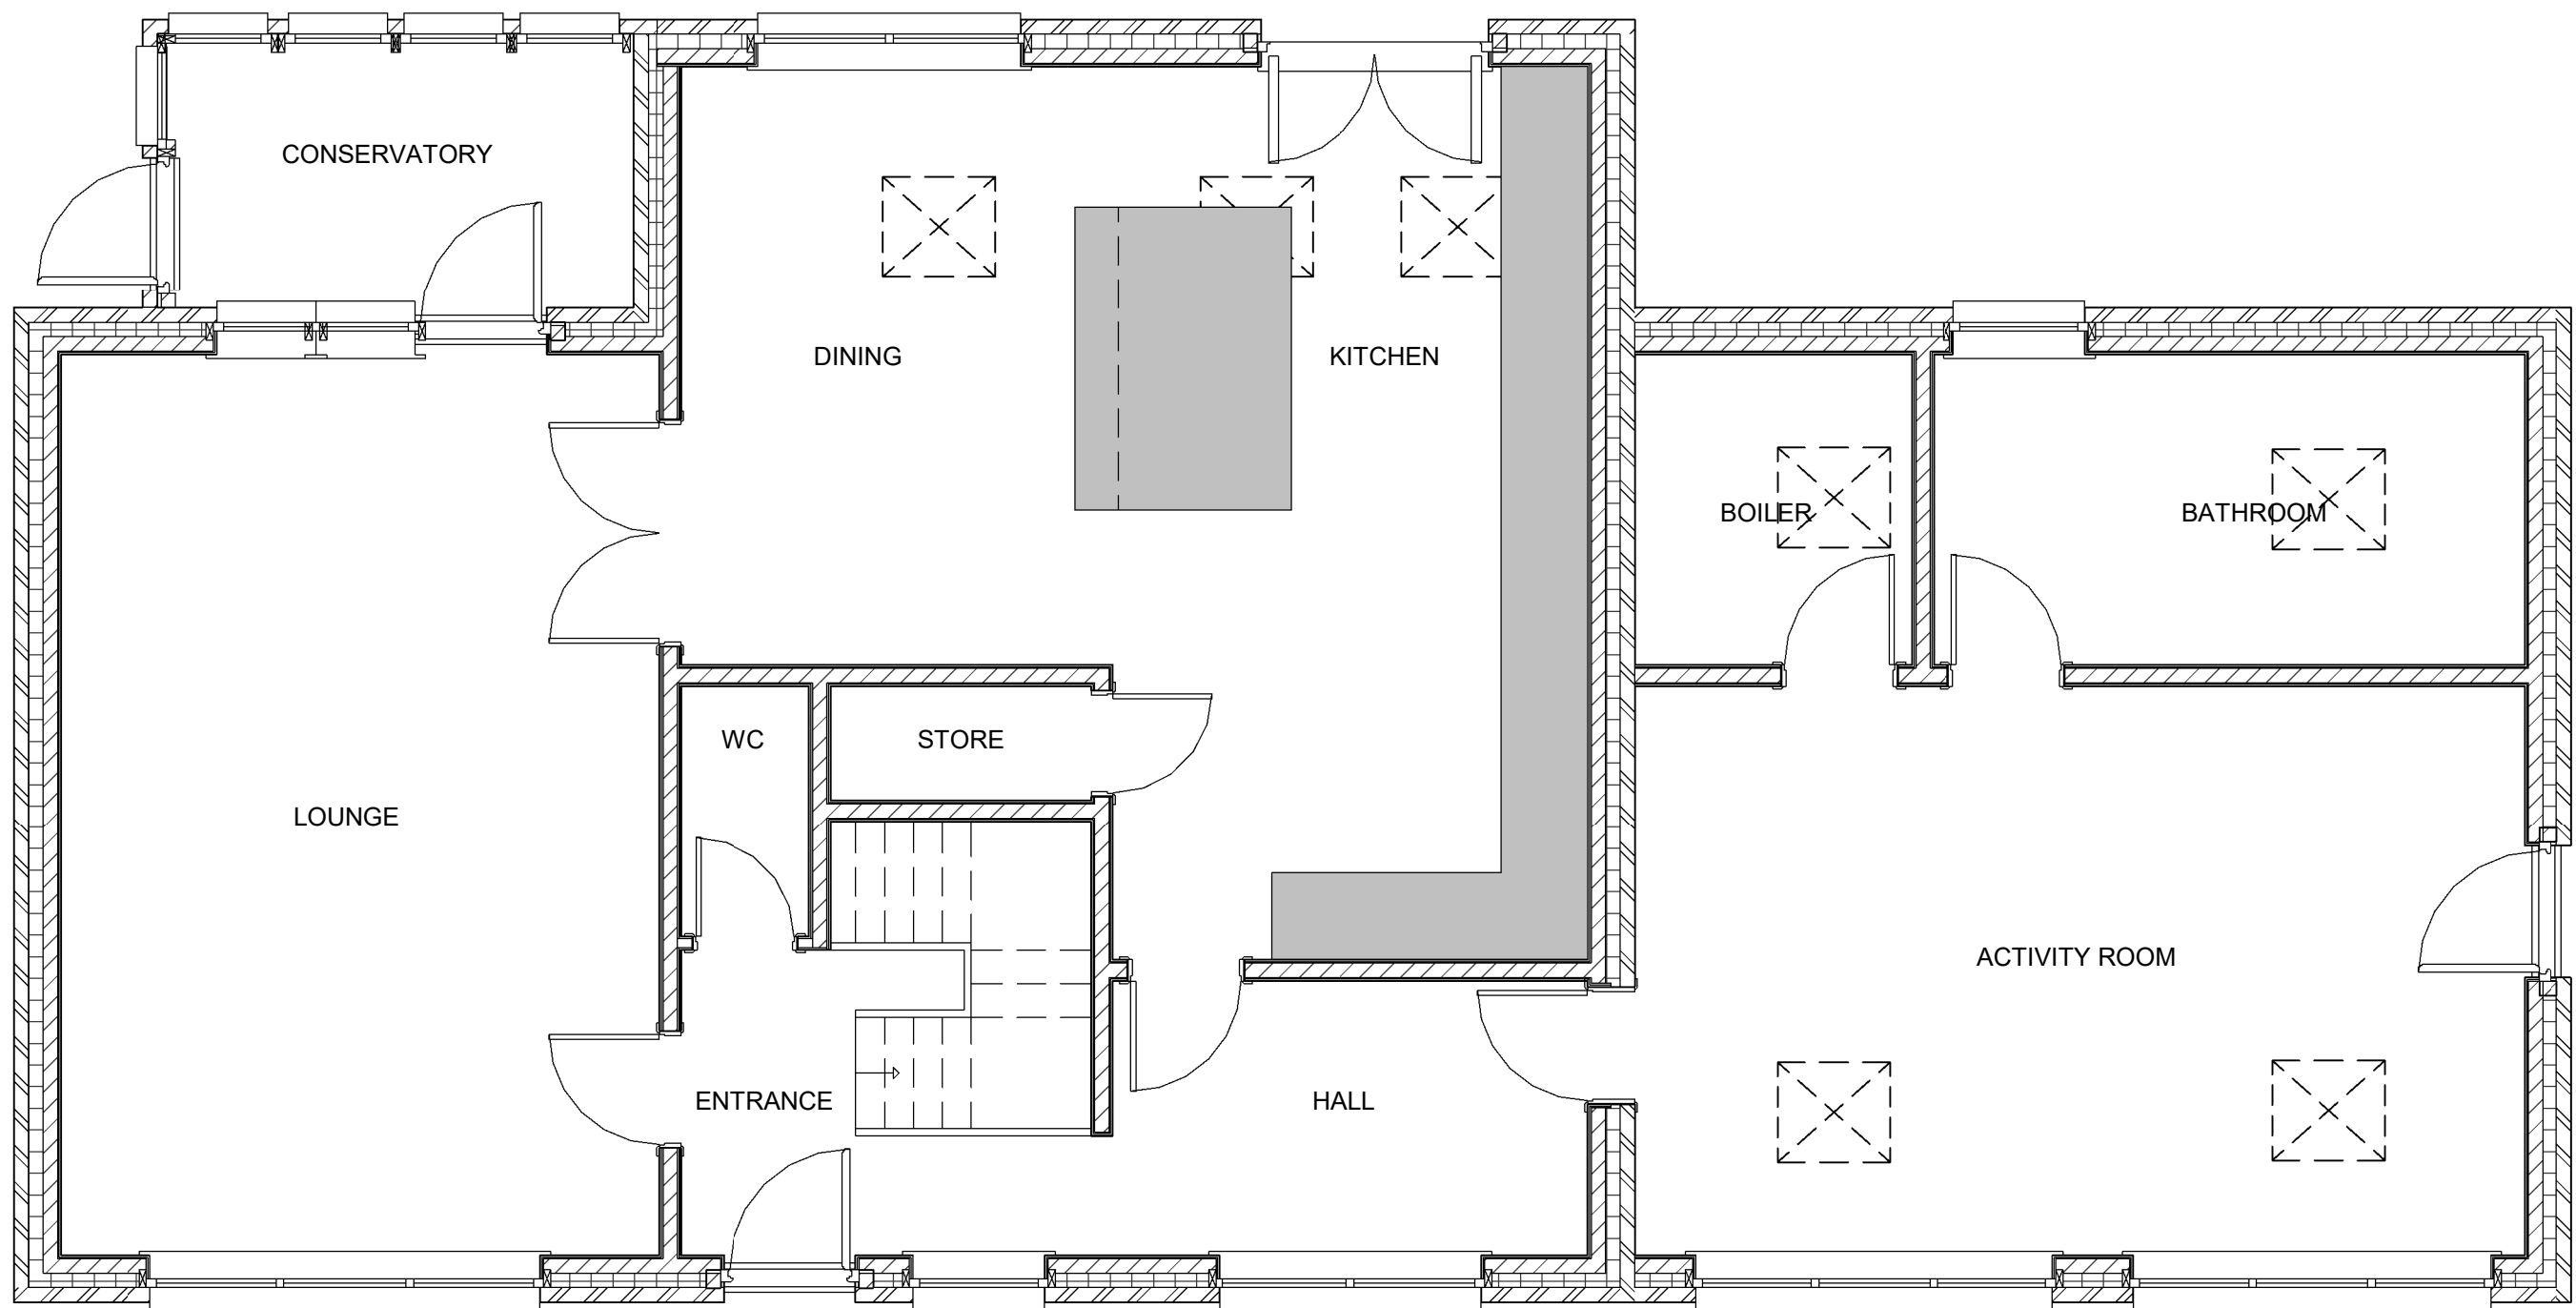

Existing GF Plan
1 : 50