
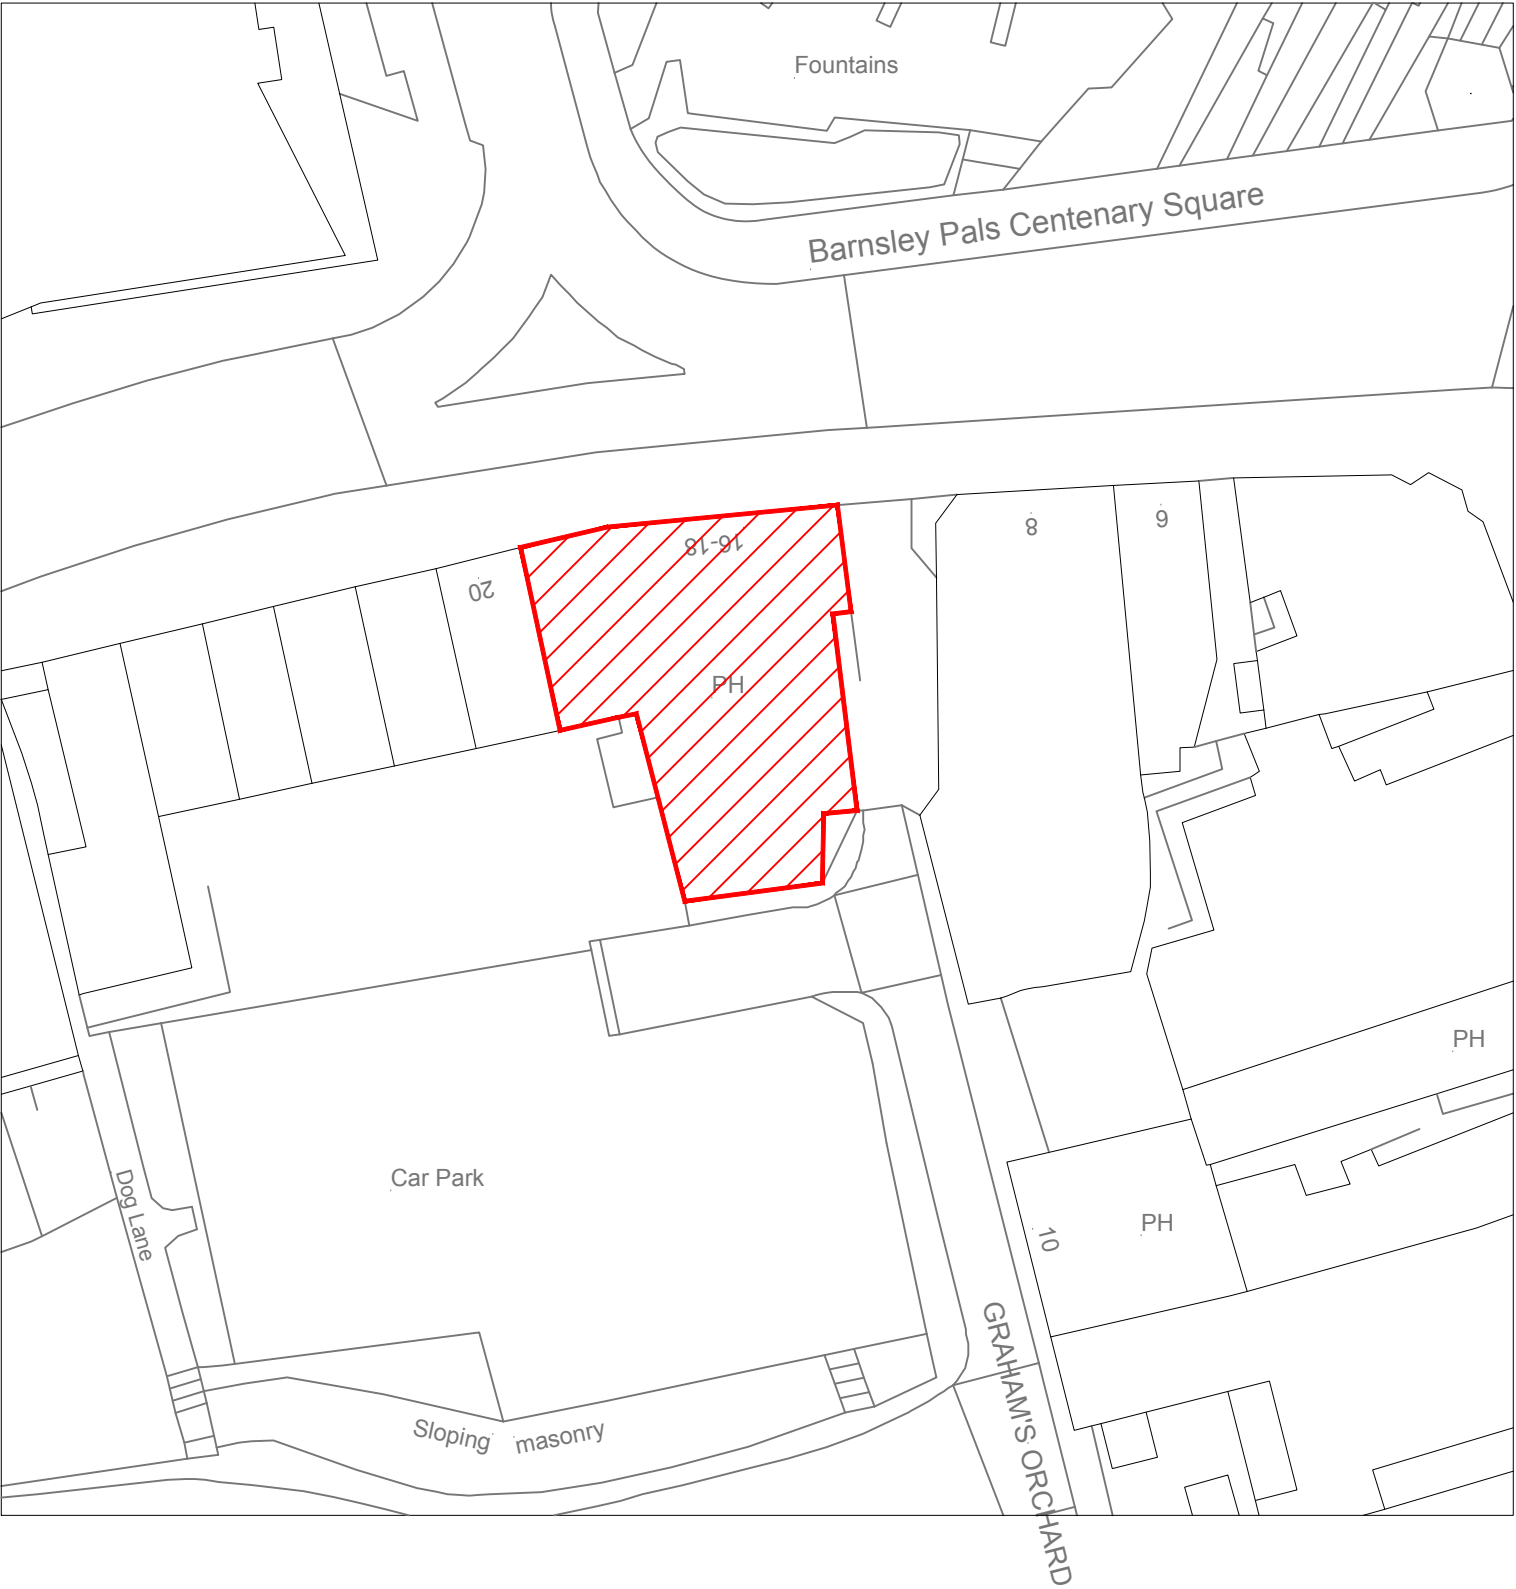


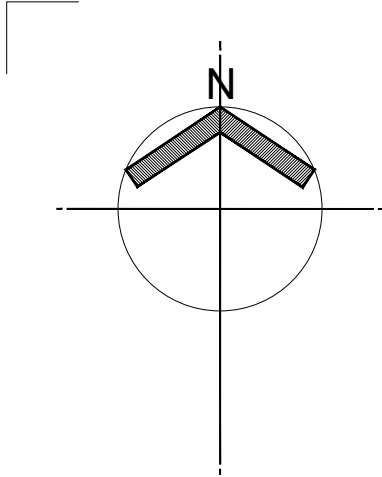

This drawing, design & all information contained herein remains the sole copyright of CONCORDE BGW & reproduction in any form is strictly forbidden unless permission is obtained in writing.

- NOTES:
- Do not scale from this drawing, all dimensions must be checked on site. The contractor must verify all site dimensions, drawings, details & specifications. Any discrepancies must be reported to CONCORDE BGWBGW prior to any commencement of work.
  - Figured dimensions to take preference over those scaled.
  - All specified items are to be installed in accordance with the manufacturers recommendations & instructions.

© Copyright

|   |          |    |   |
|---|----------|----|---|
| 0 | 00.00.00 | 00 | - |
|---|----------|----|---|

Rev: Date: Init: Note: © Copyright

Stage: **PLANNING**

Client: **STONEGATE GROUP**

Project address:  
**SOHO MUSIC INSTITUTE  
16-18 SHAMBLES STREET  
BARNSELY  
S.YORKS.  
S70 2SW**

Title: **BLOCK PLAN**

|             |                        |           |                |
|-------------|------------------------|-----------|----------------|
| Scale:      | <b>1:500</b>           | Dwg size: | <b>A3</b>      |
| Drawn by:   | <b>ORDNANCE SURVEY</b> | Date:     | <b>AUG '23</b> |
| Drawing no: | <b>4851-101-03</b>     | Rev:      |                |

# CONCORDE BGW GROUP

|                                                                                           |                                                                        |                                                                                                  |
|-------------------------------------------------------------------------------------------|------------------------------------------------------------------------|--------------------------------------------------------------------------------------------------|
| <b>London</b><br>TOG Albert House<br>256-260 Old Street<br>Shoreditch, London<br>EC1V 9DD | <b>Doncaster</b><br>Palmer Street<br>Hyde Park<br>Doncaster<br>DN4 5DD | <b>Nottingham</b><br>Unit 3, The Glade<br>Business Centre<br>Forum Road<br>Nottingham<br>NG5 9RW |
|-------------------------------------------------------------------------------------------|------------------------------------------------------------------------|--------------------------------------------------------------------------------------------------|

**01302 361 024** **concordebgw.com**