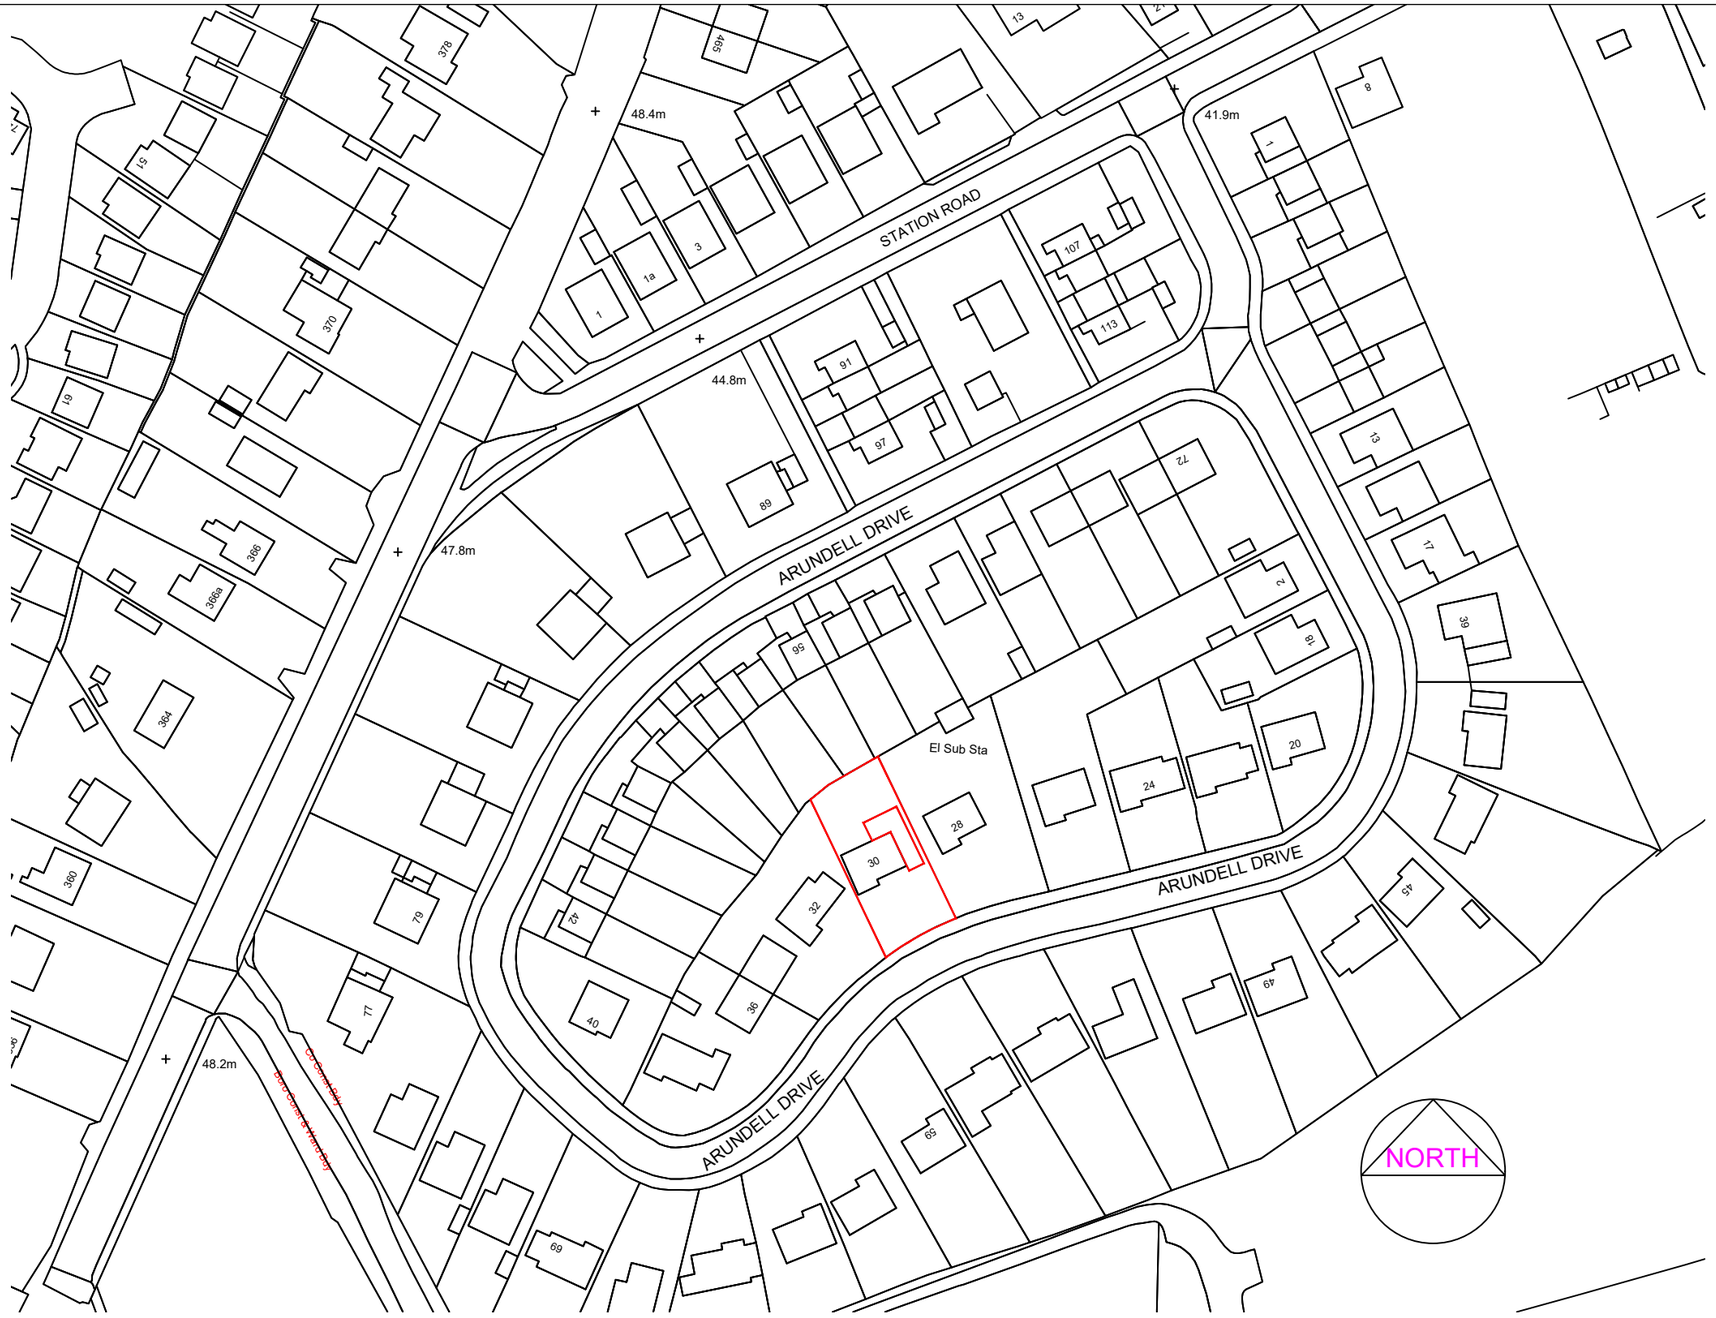


Revisions	. .	.
This drawing is for planning permission only and is not a construction drawing.		
Drawing Title	LOCATION-PLAN	
Job No. - Dwg No.	GL/2021/10	. —
Client:	Graham Lynch 30 Arrundell Drive Lundwood Barnsley S71 5LE	
Scale.	1:1250	