




LOCATION PLAN . SCALE 1:1250 FT.

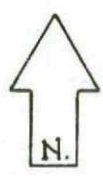



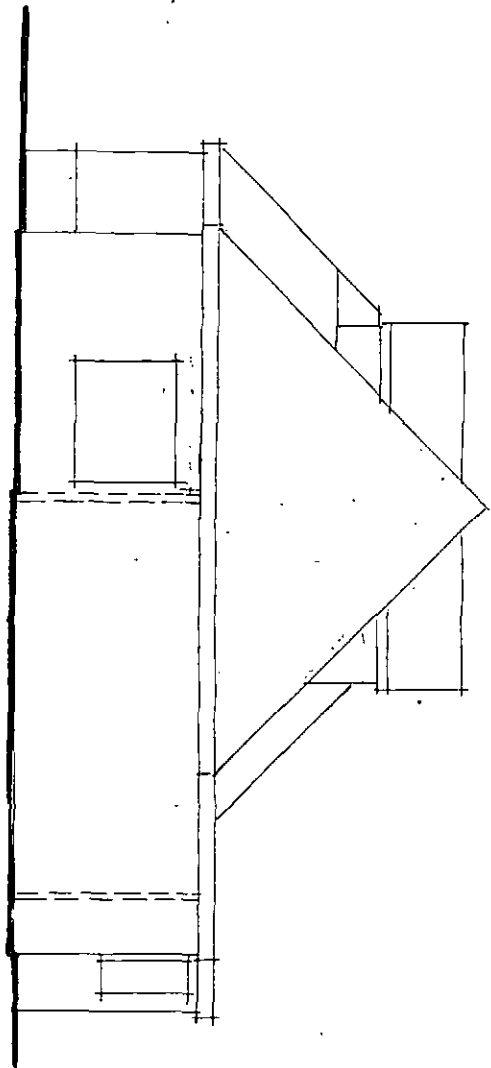


SIDE VIEW (FROM GARAGE).

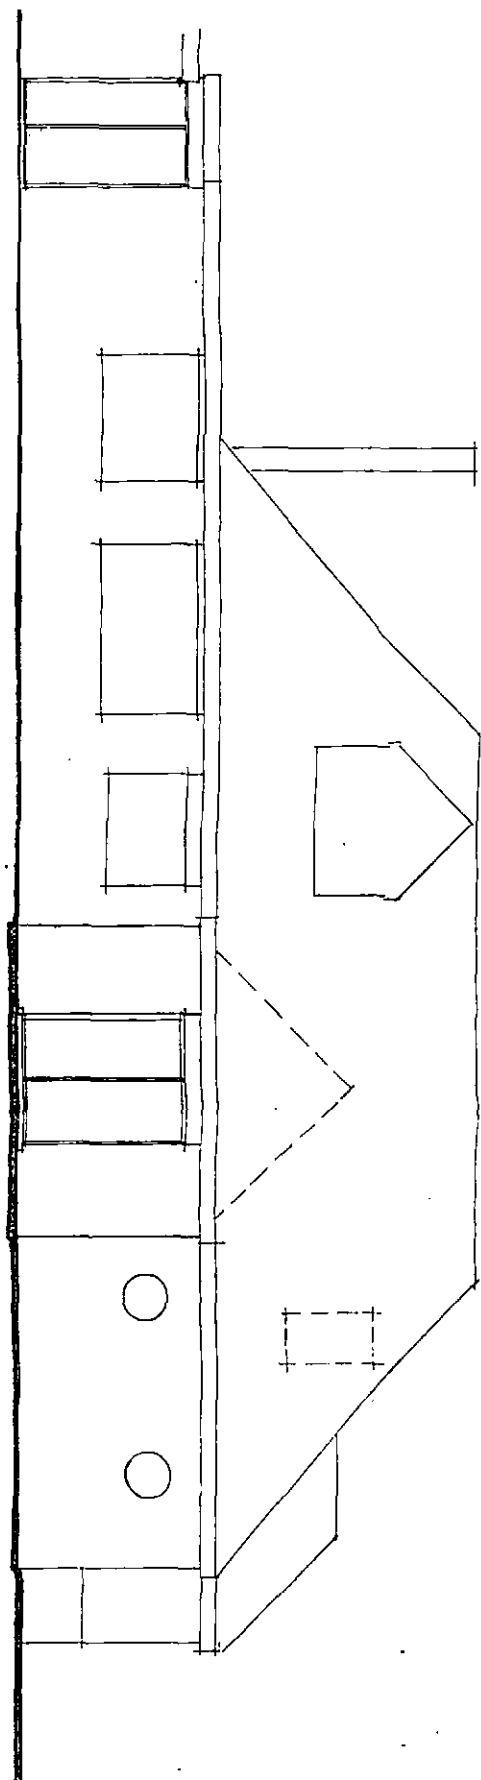


REAR VIEW (FROM REAR GARDEN).

SCALE 1:100 CM.

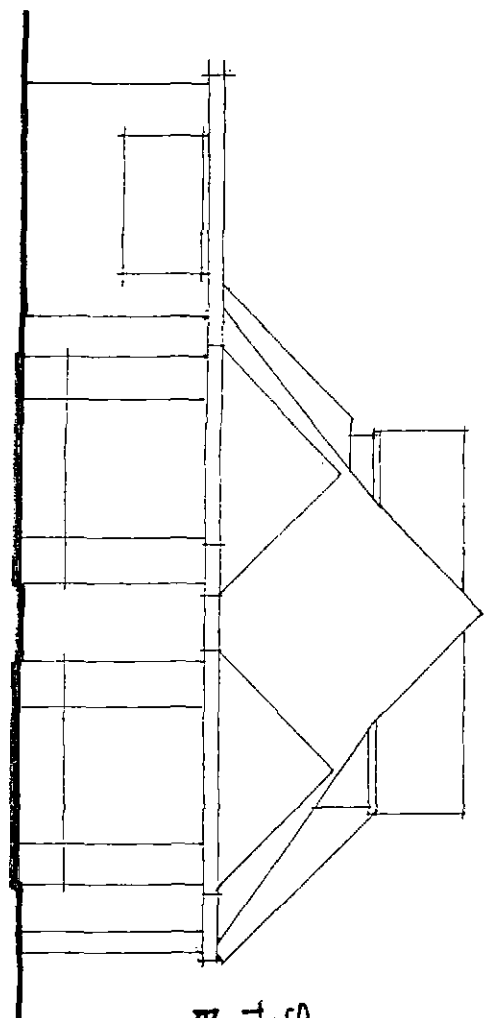


SIDE VIEW (FROM THURNSCOE BRIDGE LANE).

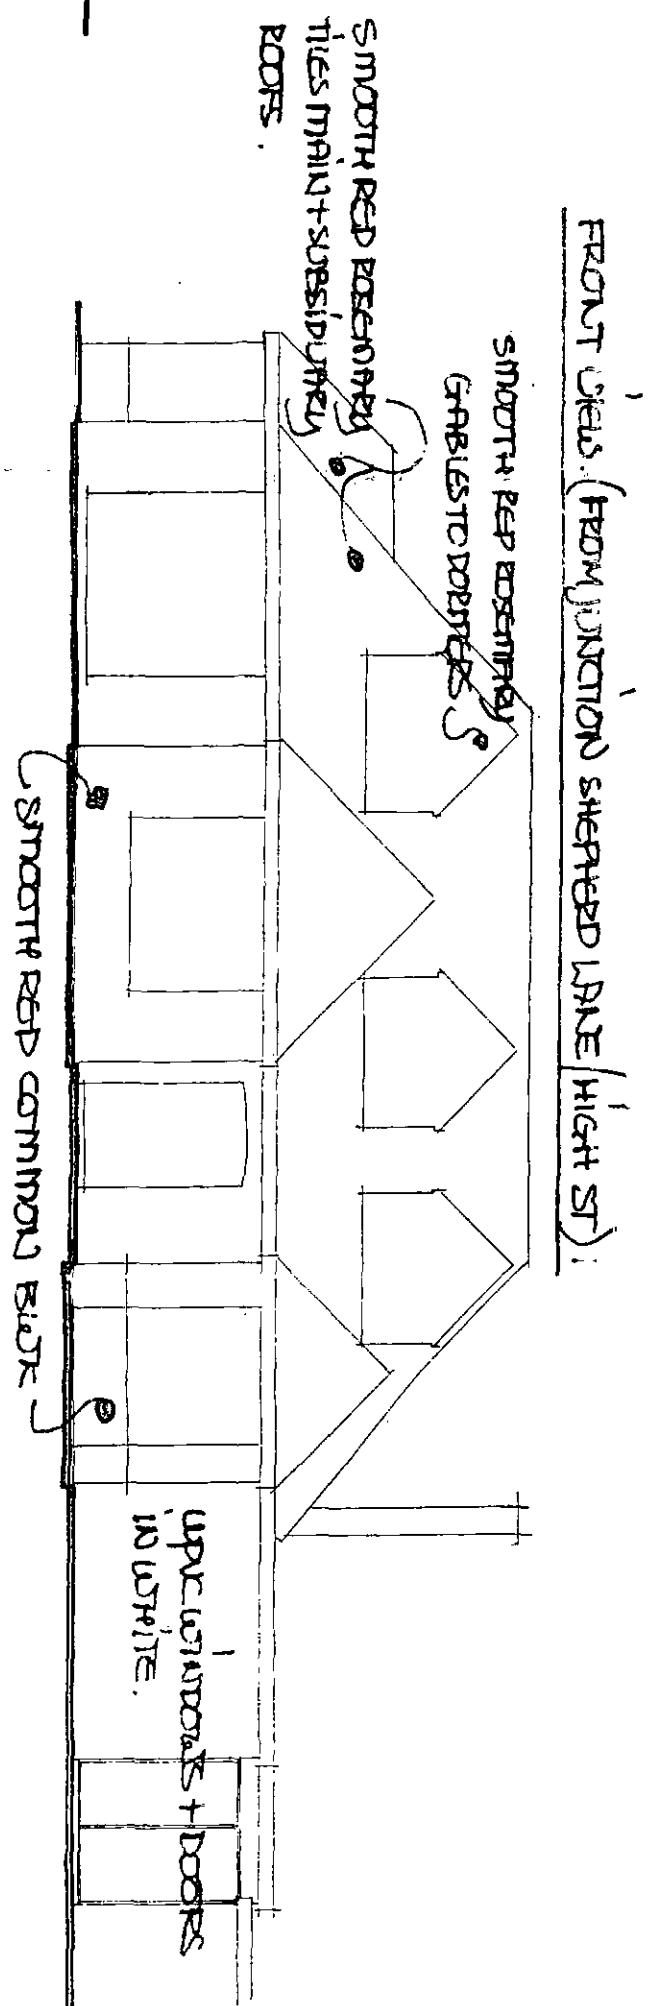


FRONT VIEW (FROM JUNCTION SHEPPARD LANE / HIGH ST).

REAR VIEW PROPOSED.


SCALE 1:100mm.

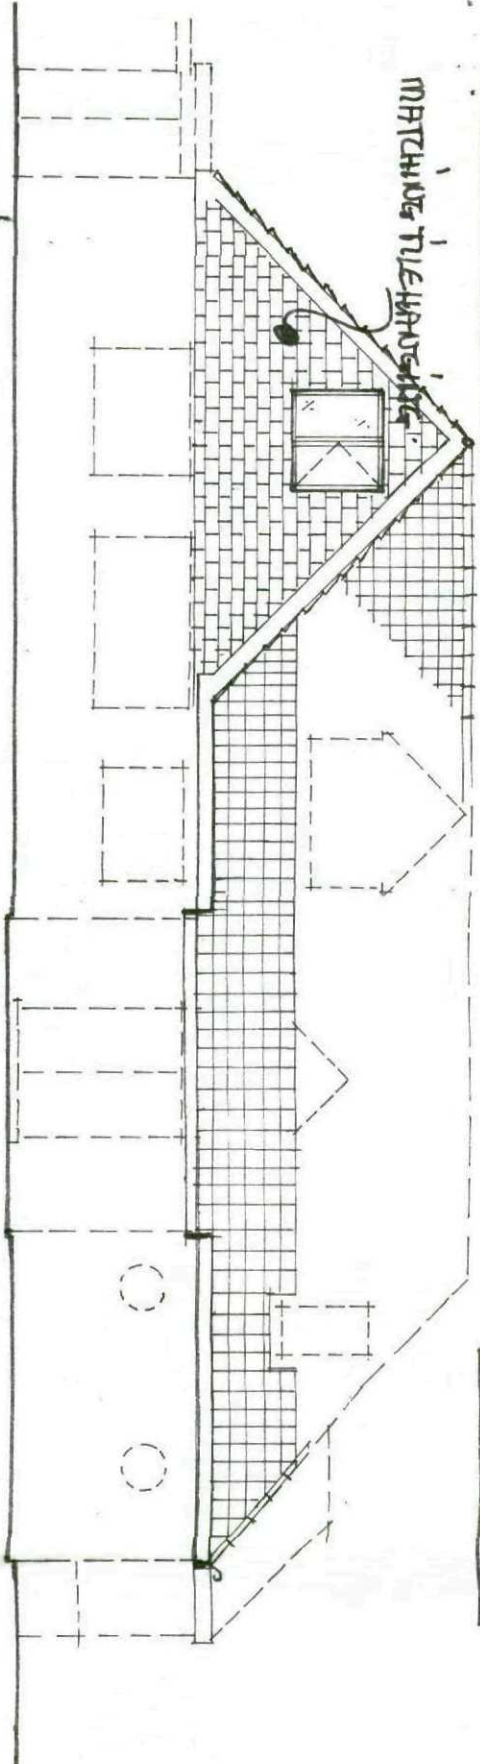

SIDE VIEW PROPOSED.

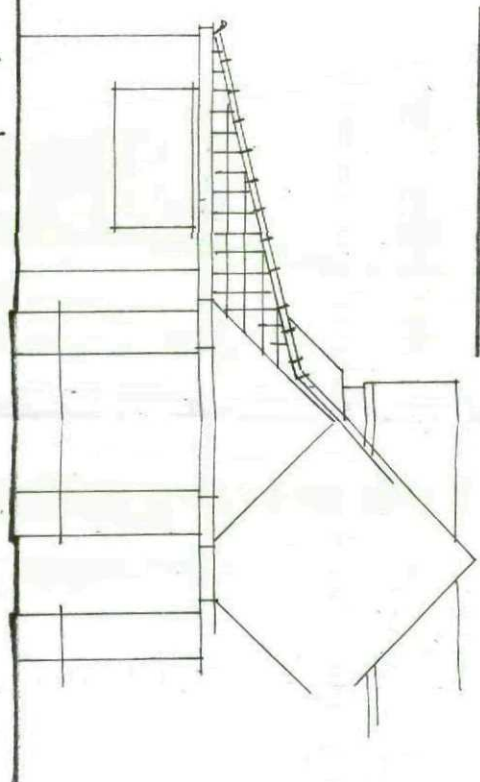


FRONT VIEW PROPOSED.

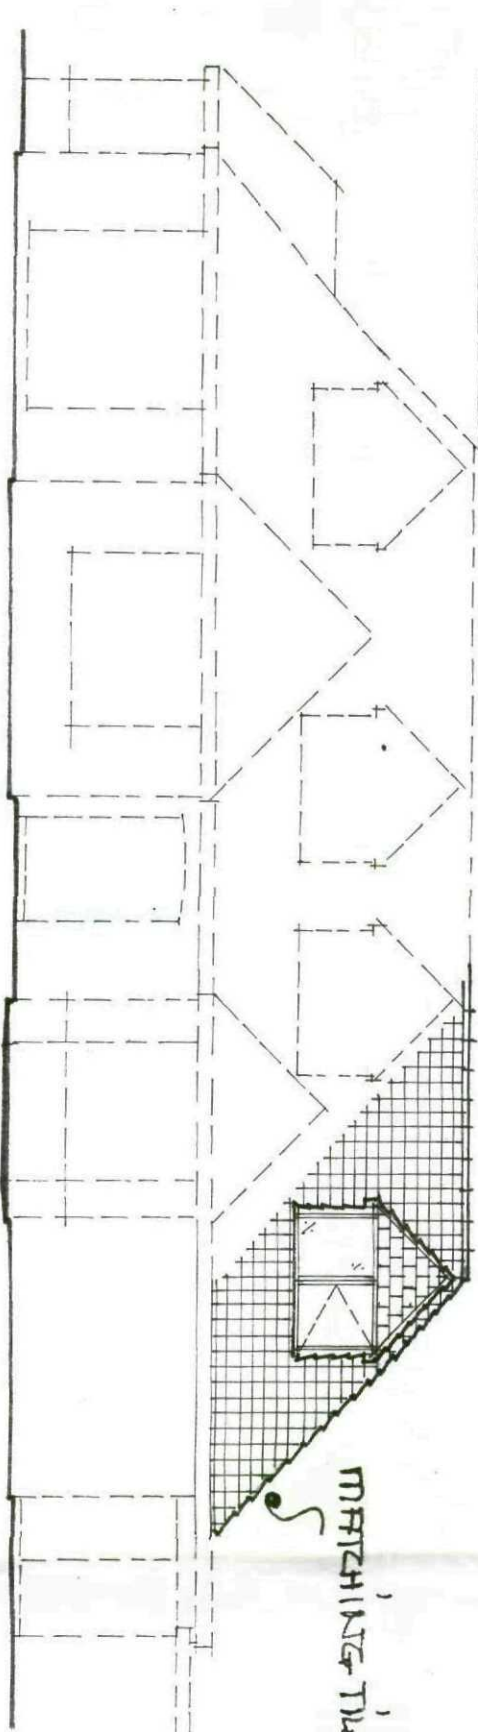

MATCHING TILES / RIDGES + HIPPS

SIDE VIEW PROPOSED.

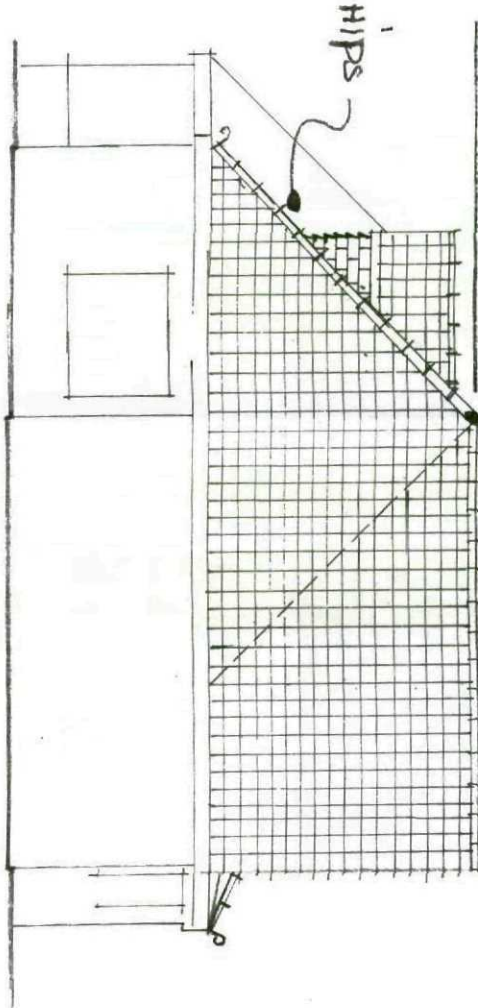

FIRST FLOOR PROPOSED.

