
0401-0126 DONCASTER ROAD OPP CUMBERLAND DRIVE ARDSLEY BARNSLEY S71 5ER

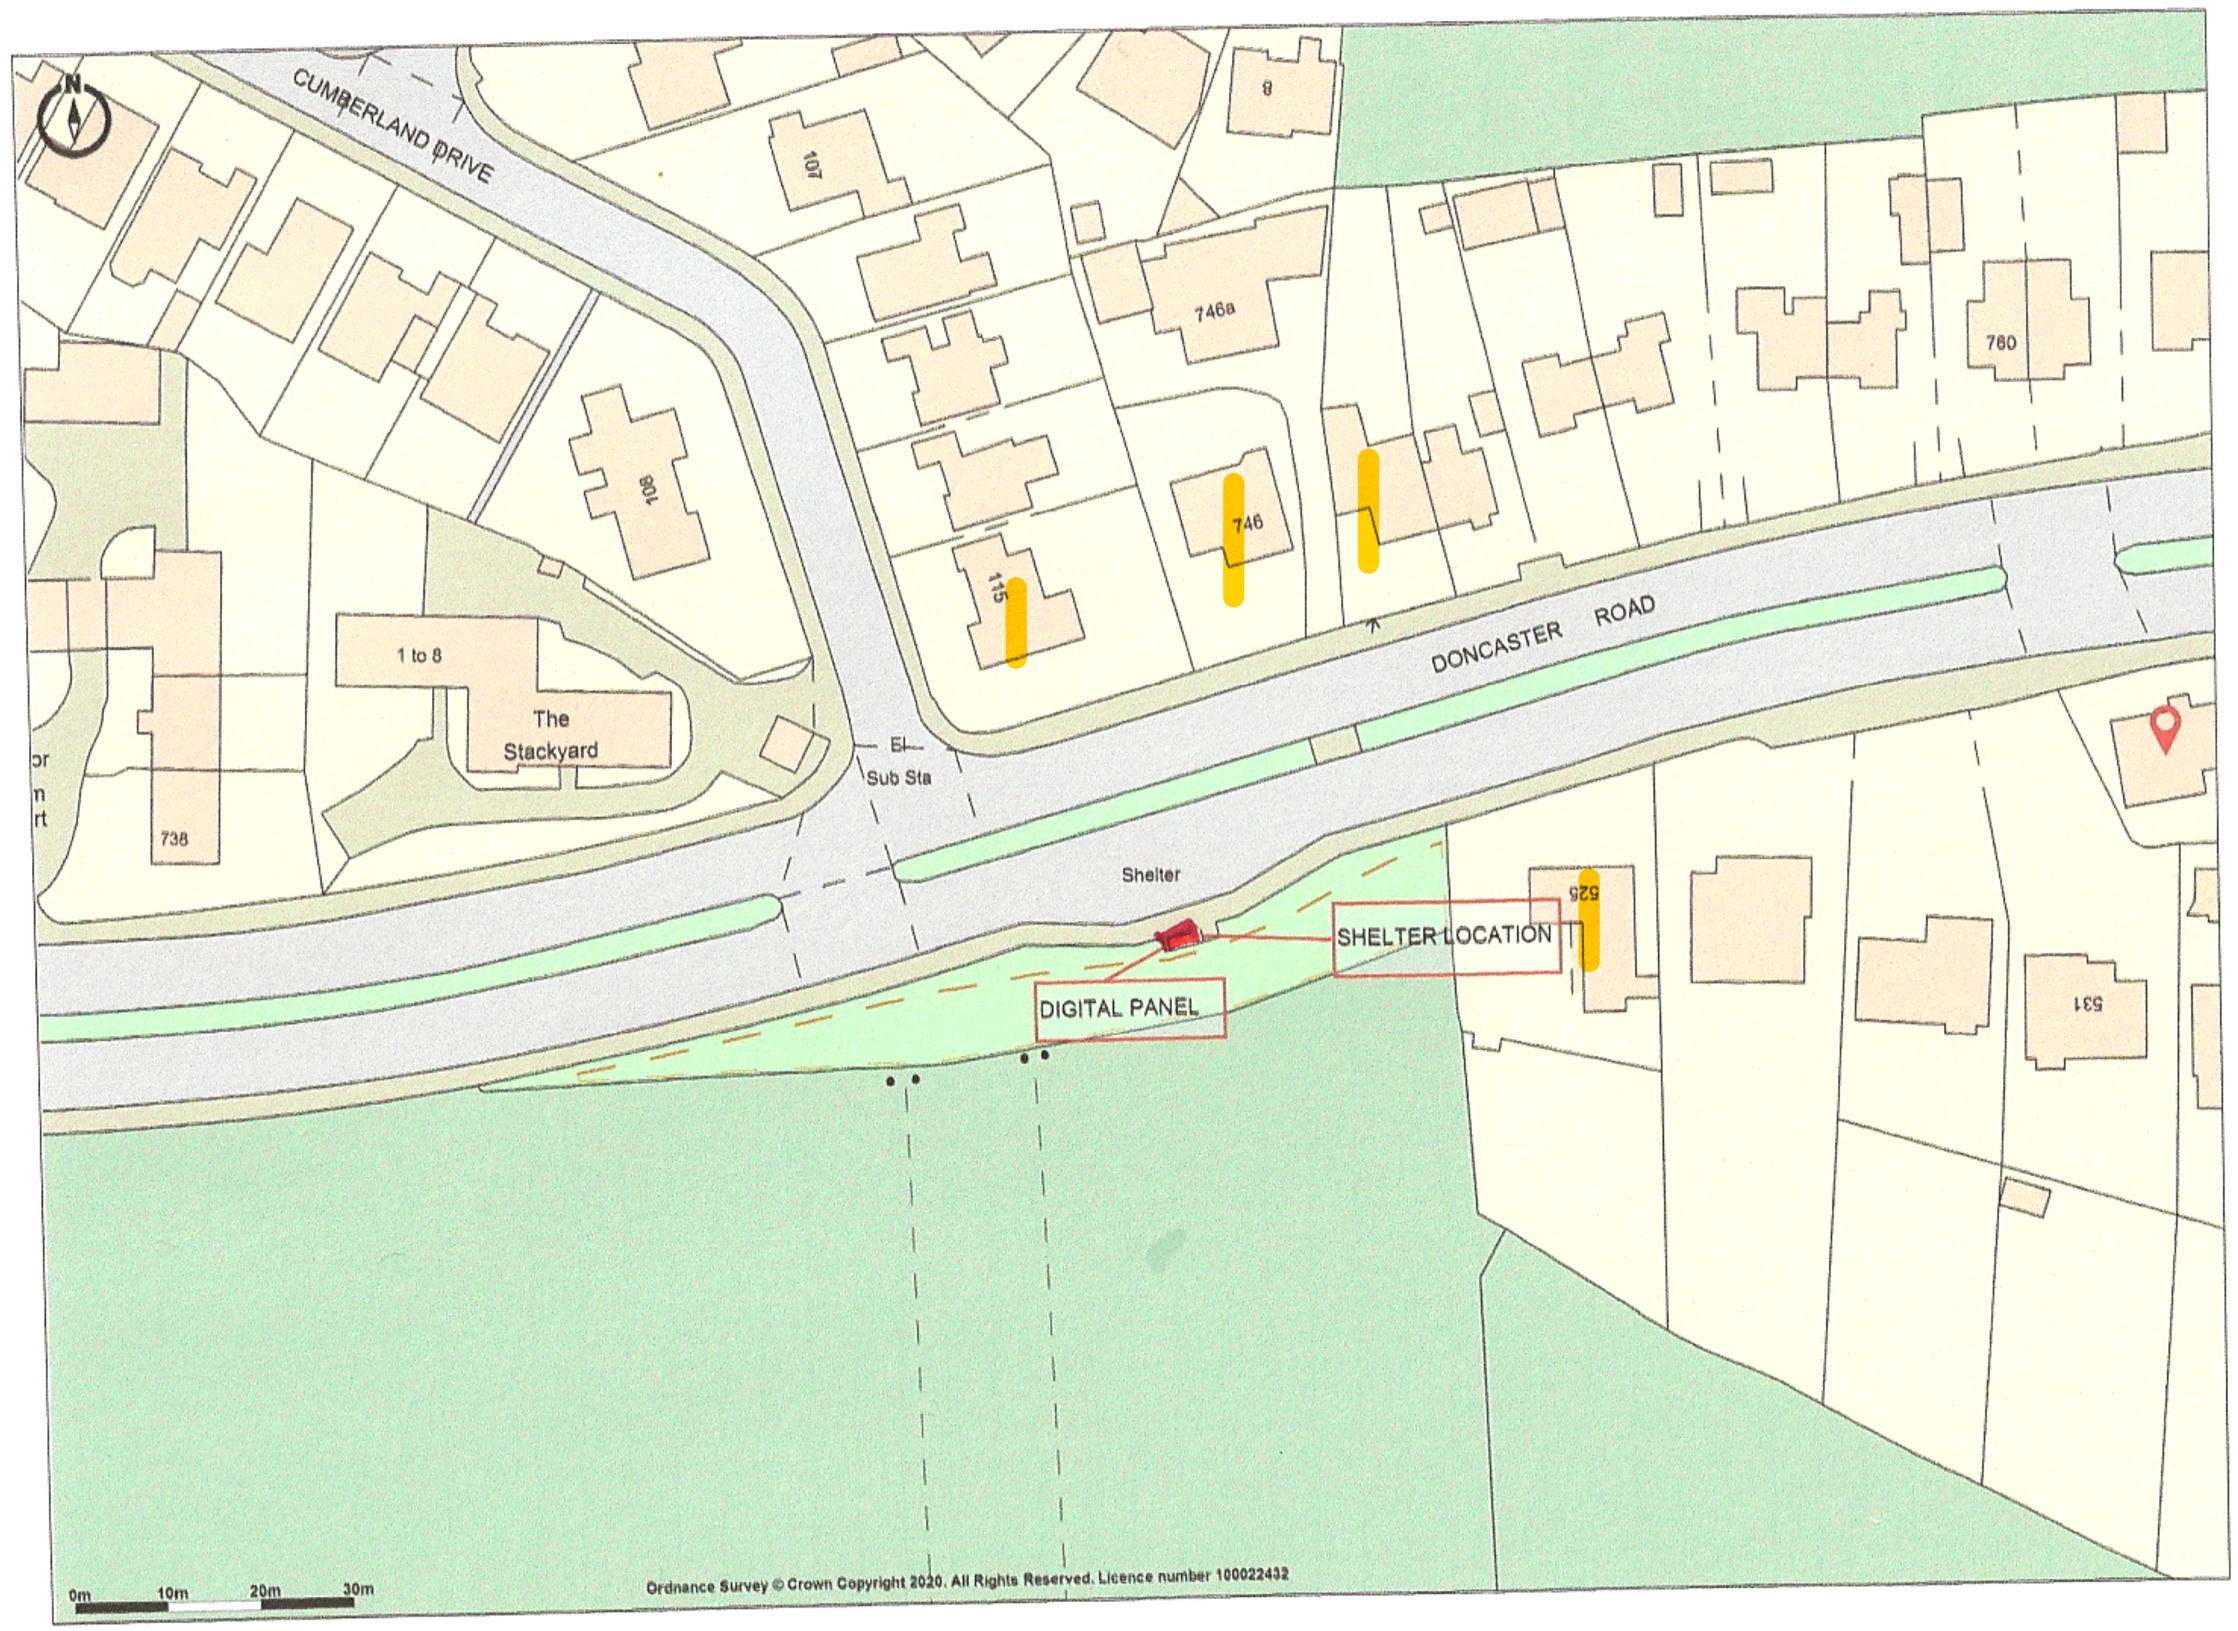

Promap V2
LANDMARK INFORMATION

Ordnance Survey © Crown Copyright 2020. All Rights Reserved.
Licence number 100022432
Plotted Scale - 1:1250. Paper Size - A4

CREATED BY ALIGHT MEDIA