


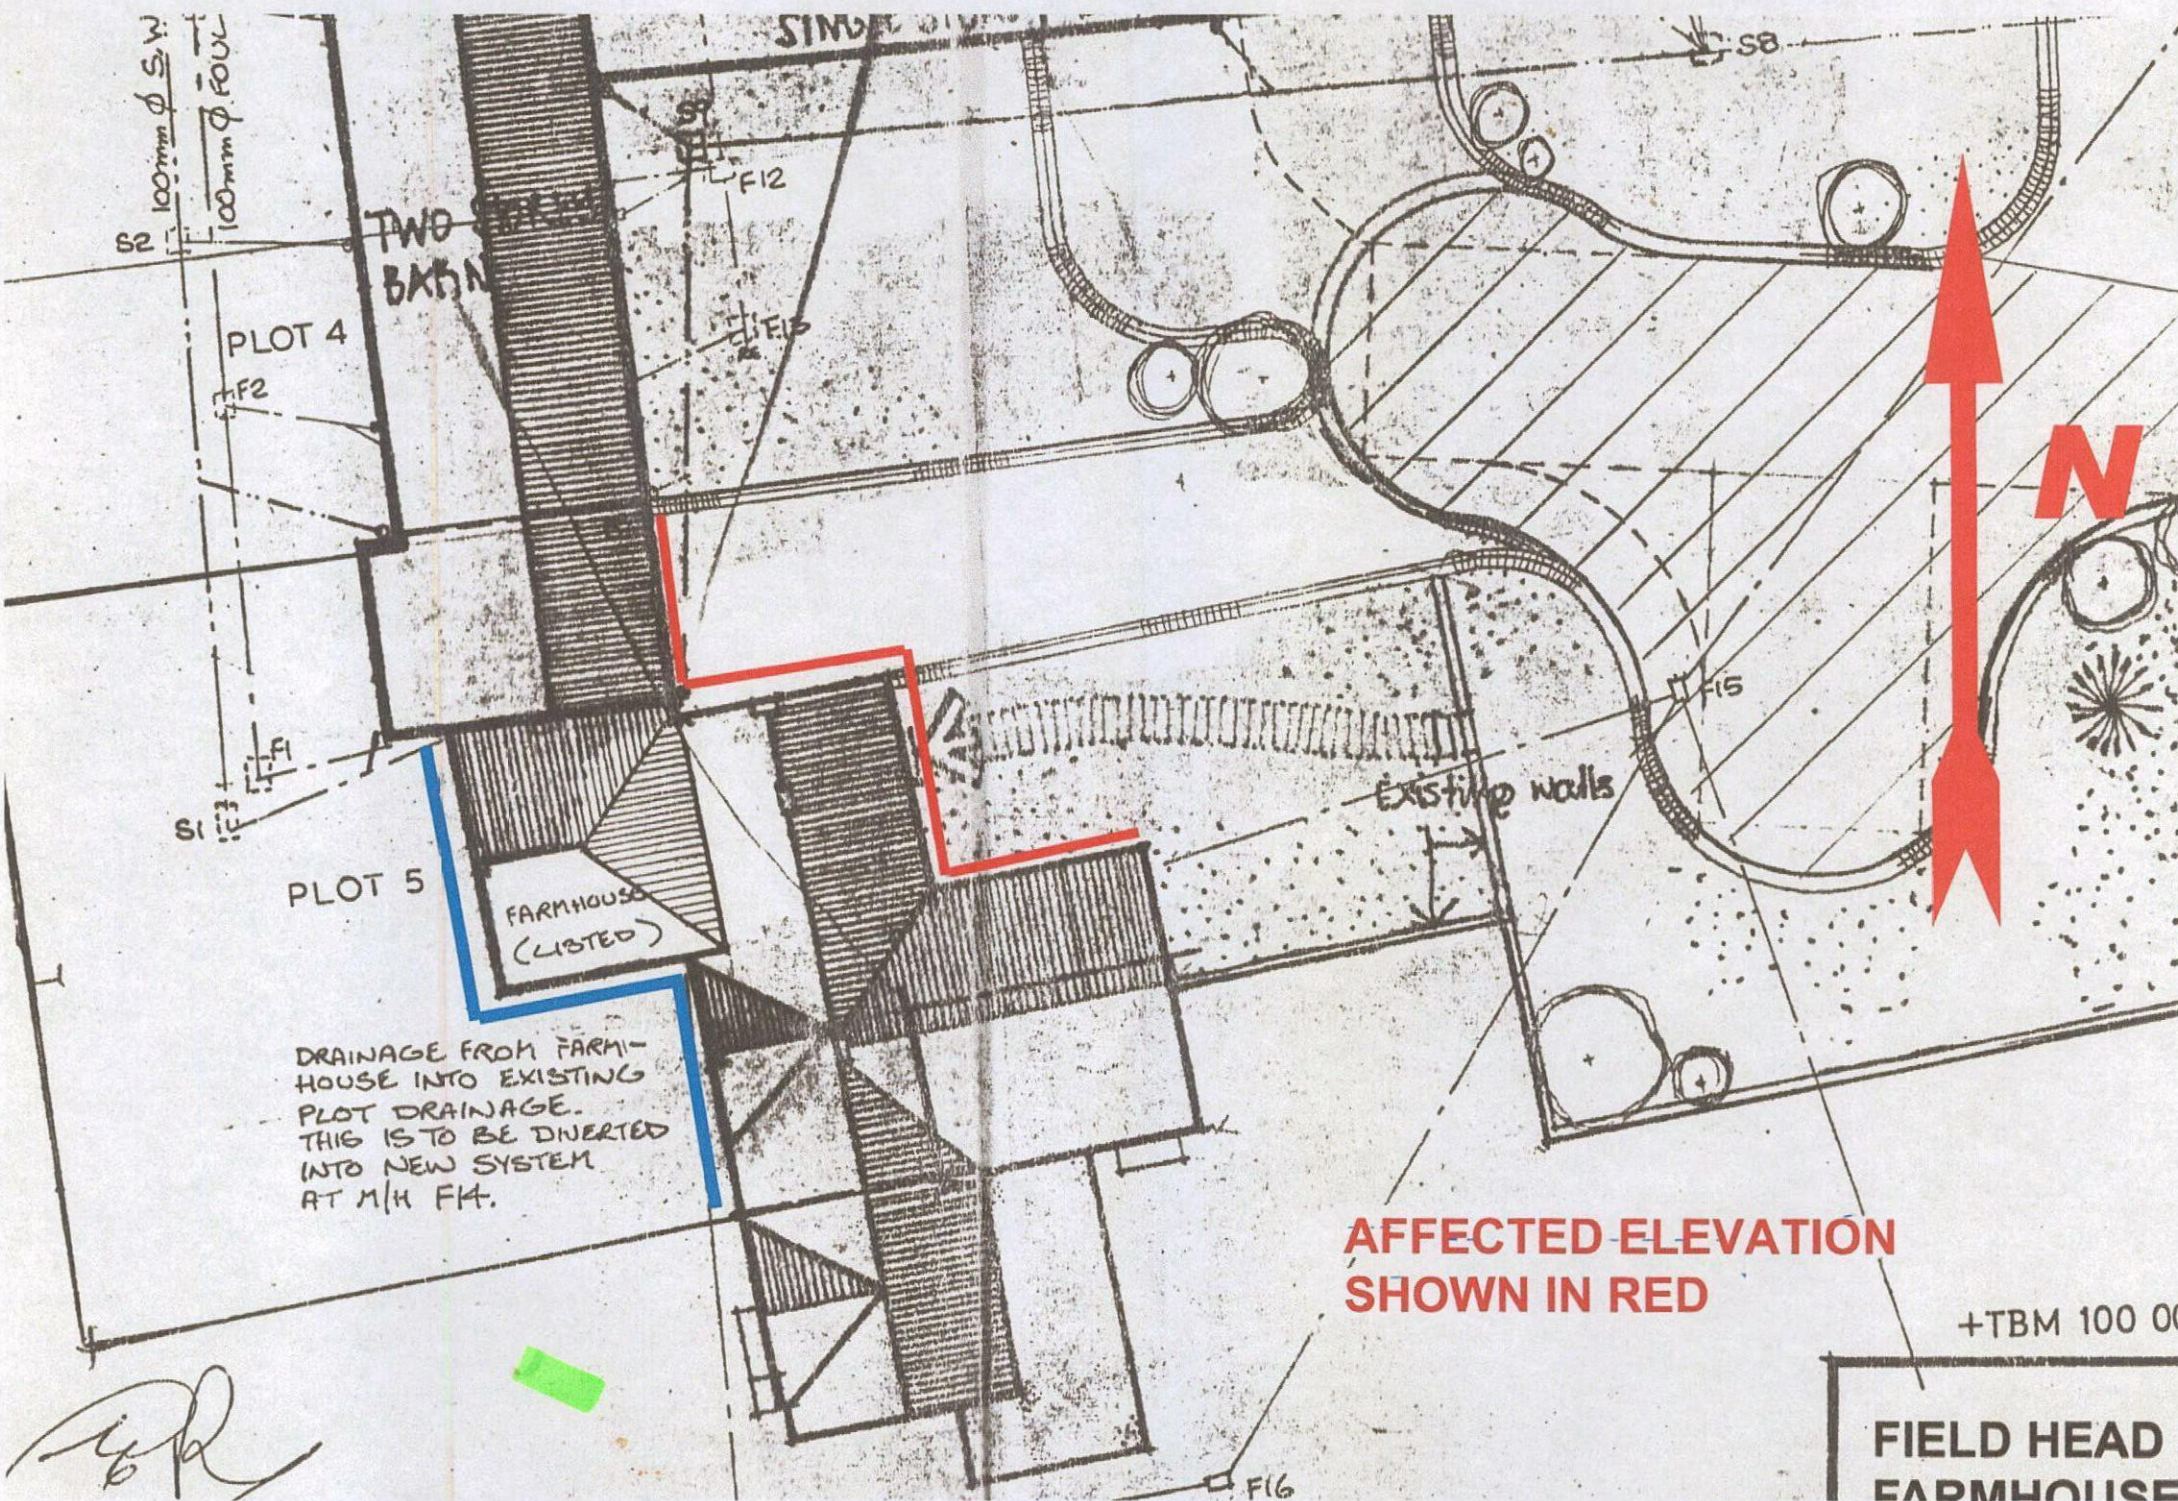

DRAINAGE FROM FARMHOUSE INTO EXISTING PLOT DRAINAGE. THIS IS TO BE DIVERTED INTO NEW SYSTEM AT M/H F14.

AFFECTED ELEVATION SHOWN IN RED

+TBM 100 00

FIELD HEAD
FARMHOUSE



LOCATION
PLAN

© 2012 Infoterra Ltd & Elmstey

Google earth