
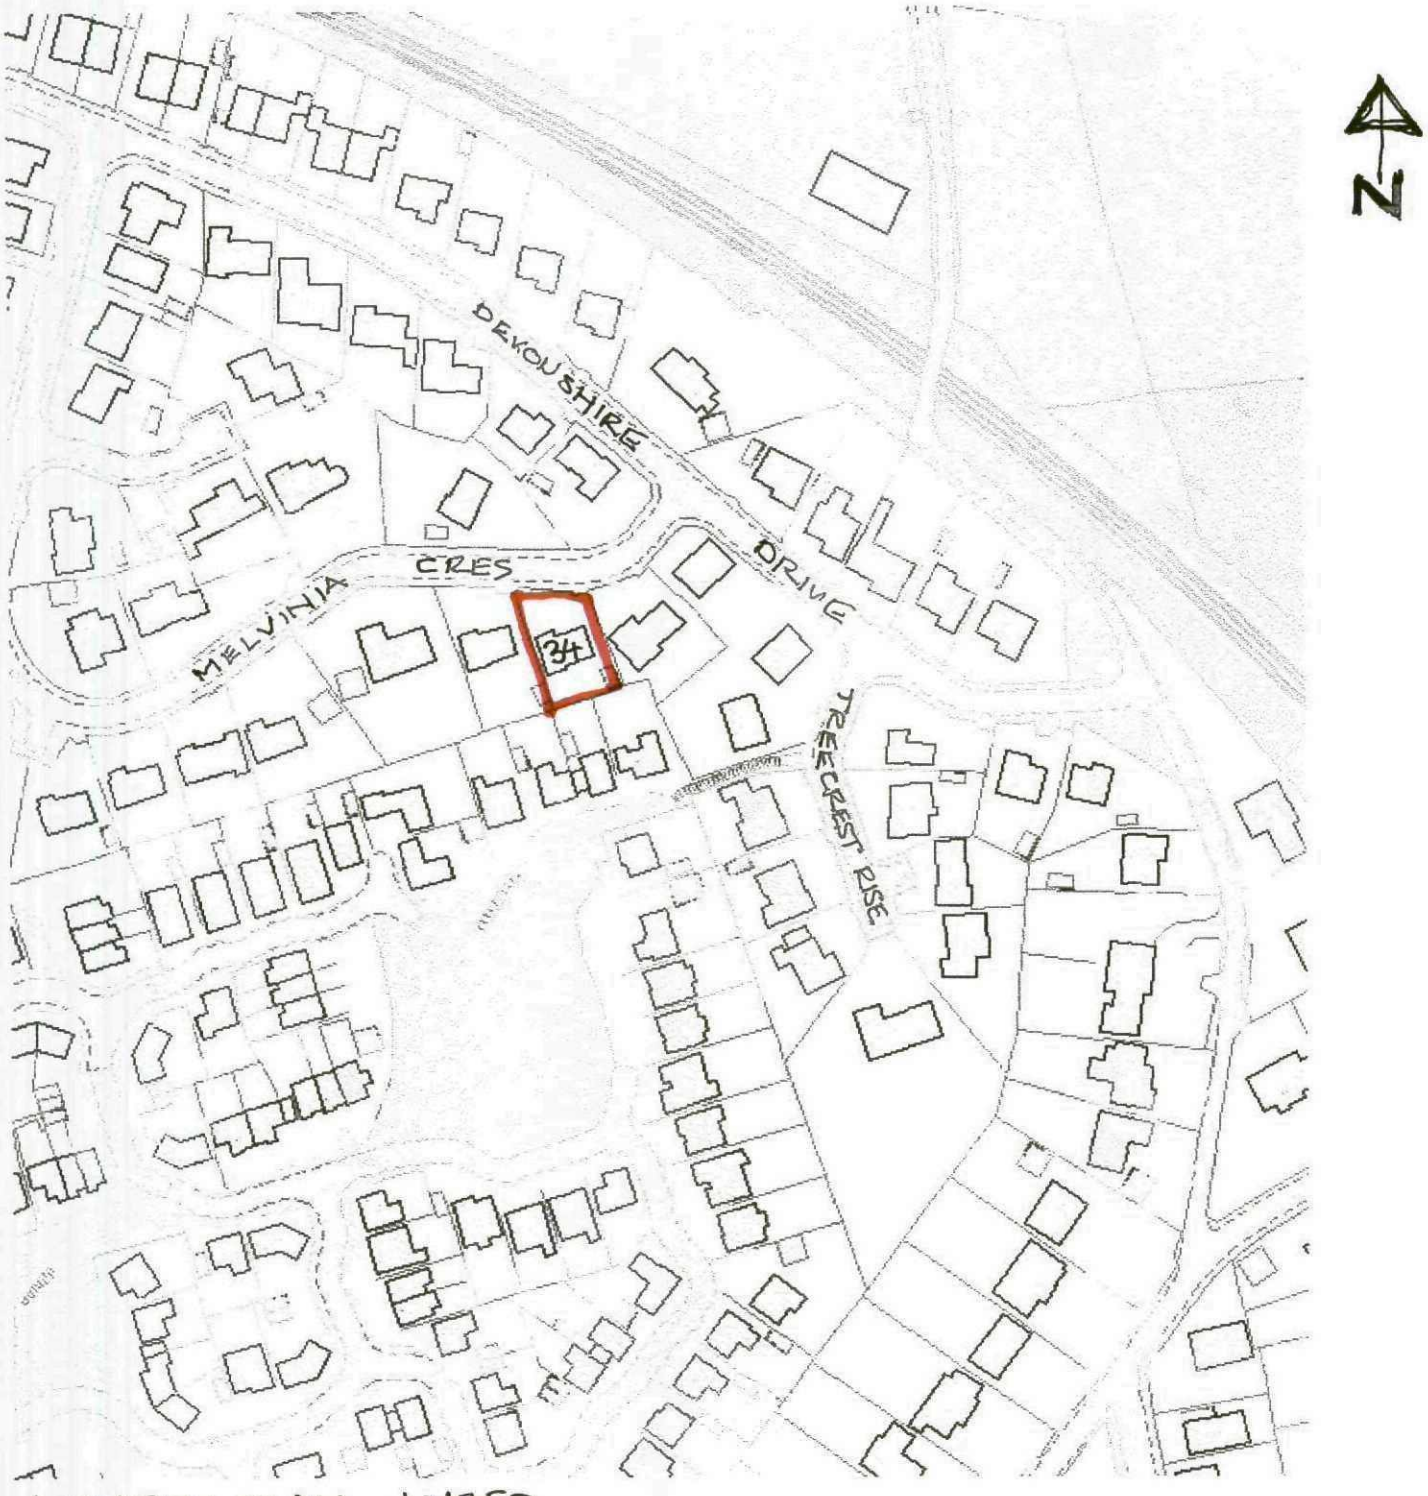



LOCATION PLAN 1:1250

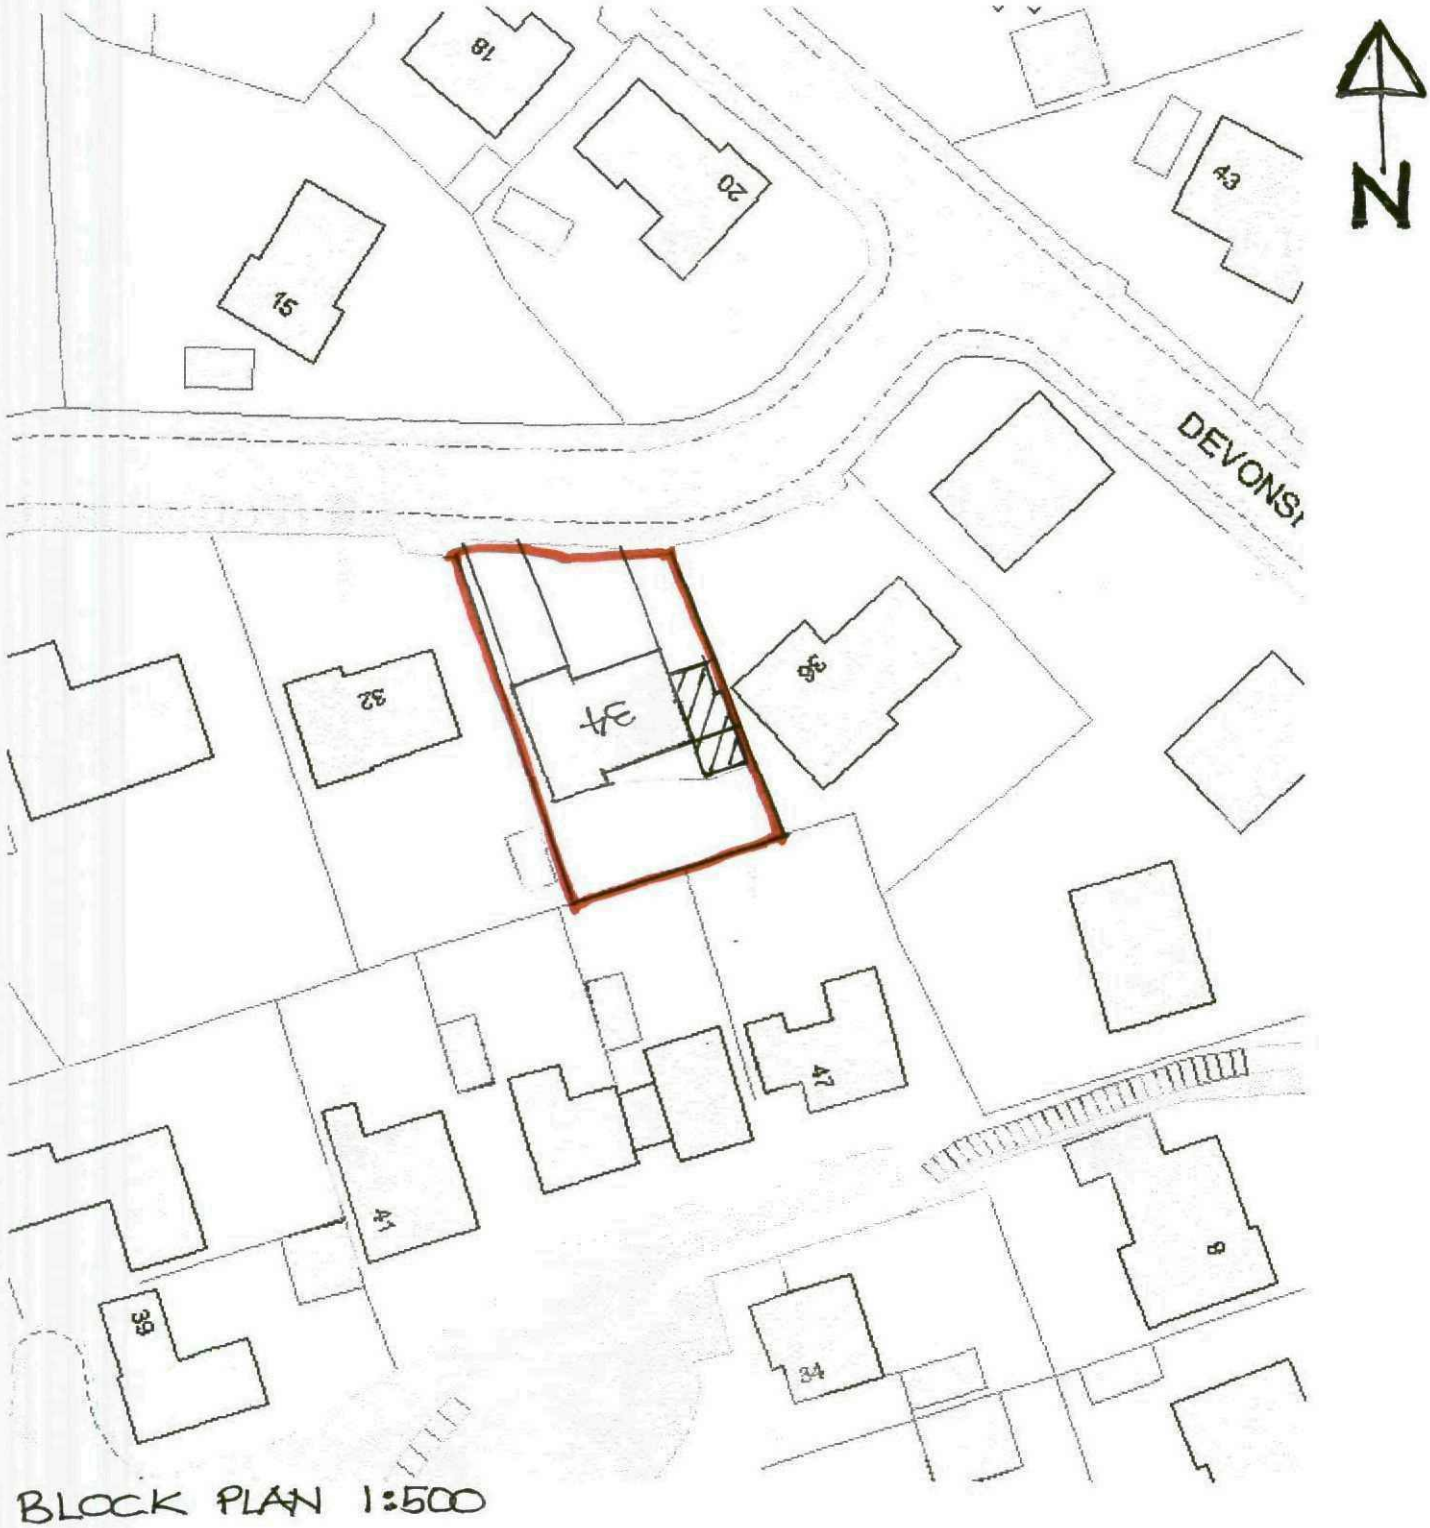


BLOCK PLAN 1:500