
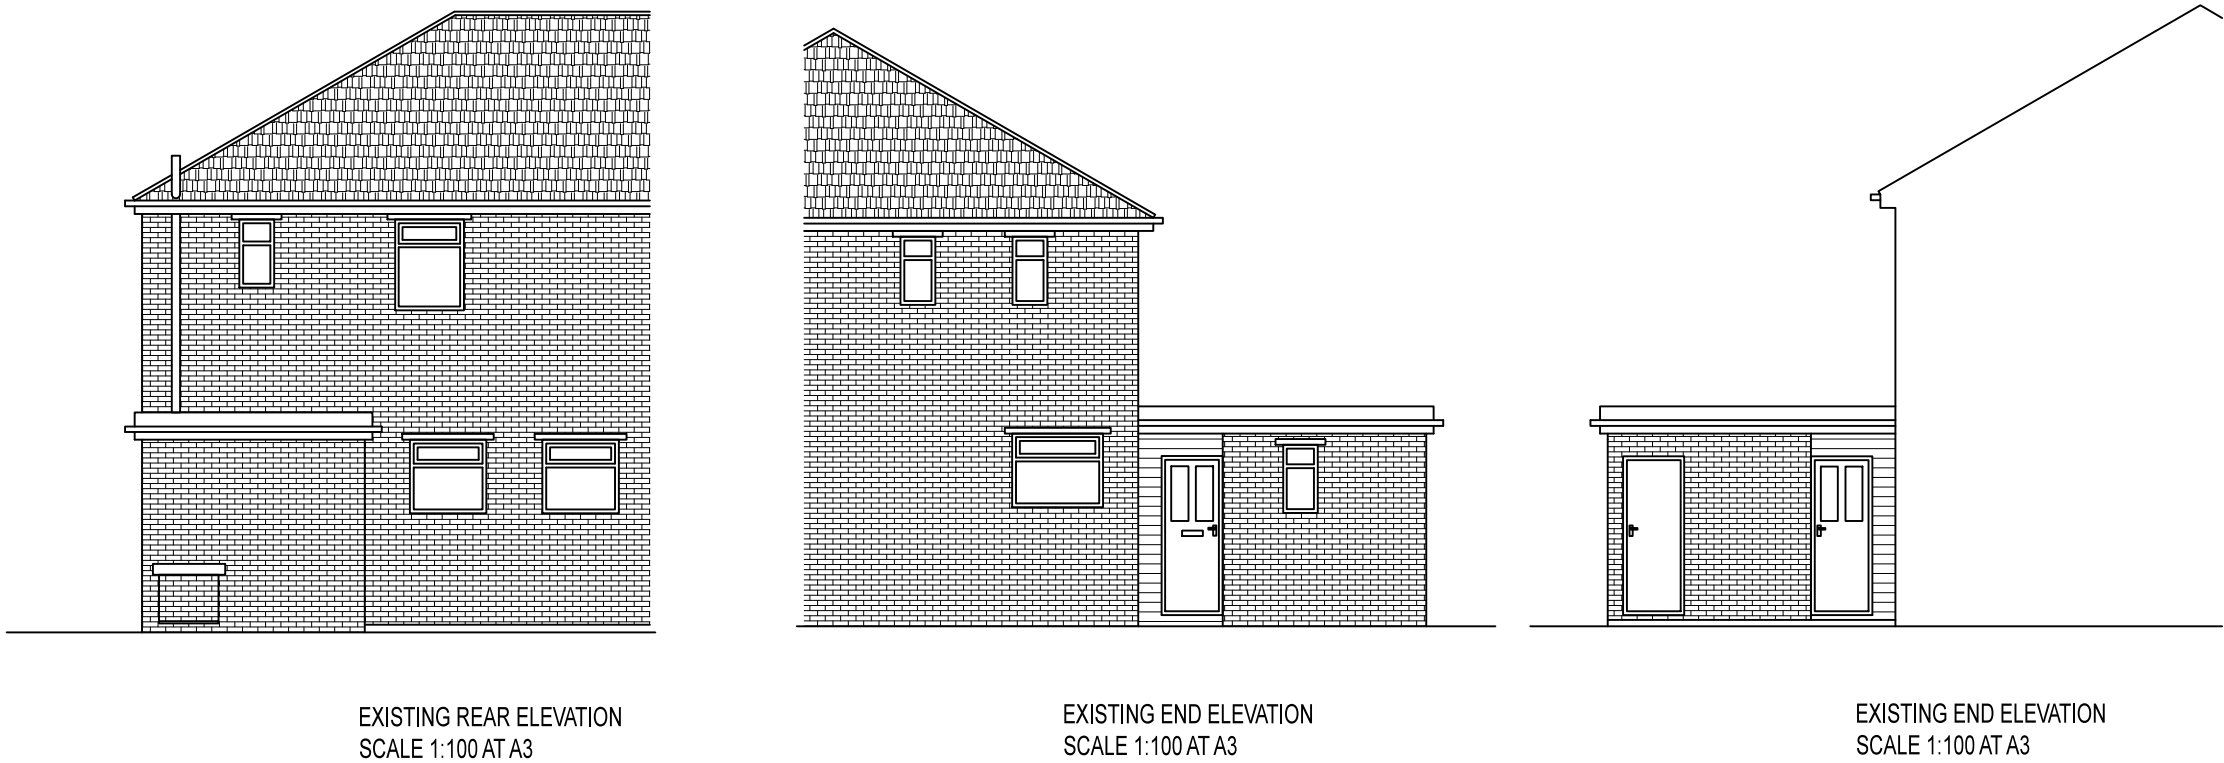


Drawing No.	Rev No.
MGS001 -003	

DO NOT SCALE: Contractor to check all dimensions and report any omissions or errors

NOTES

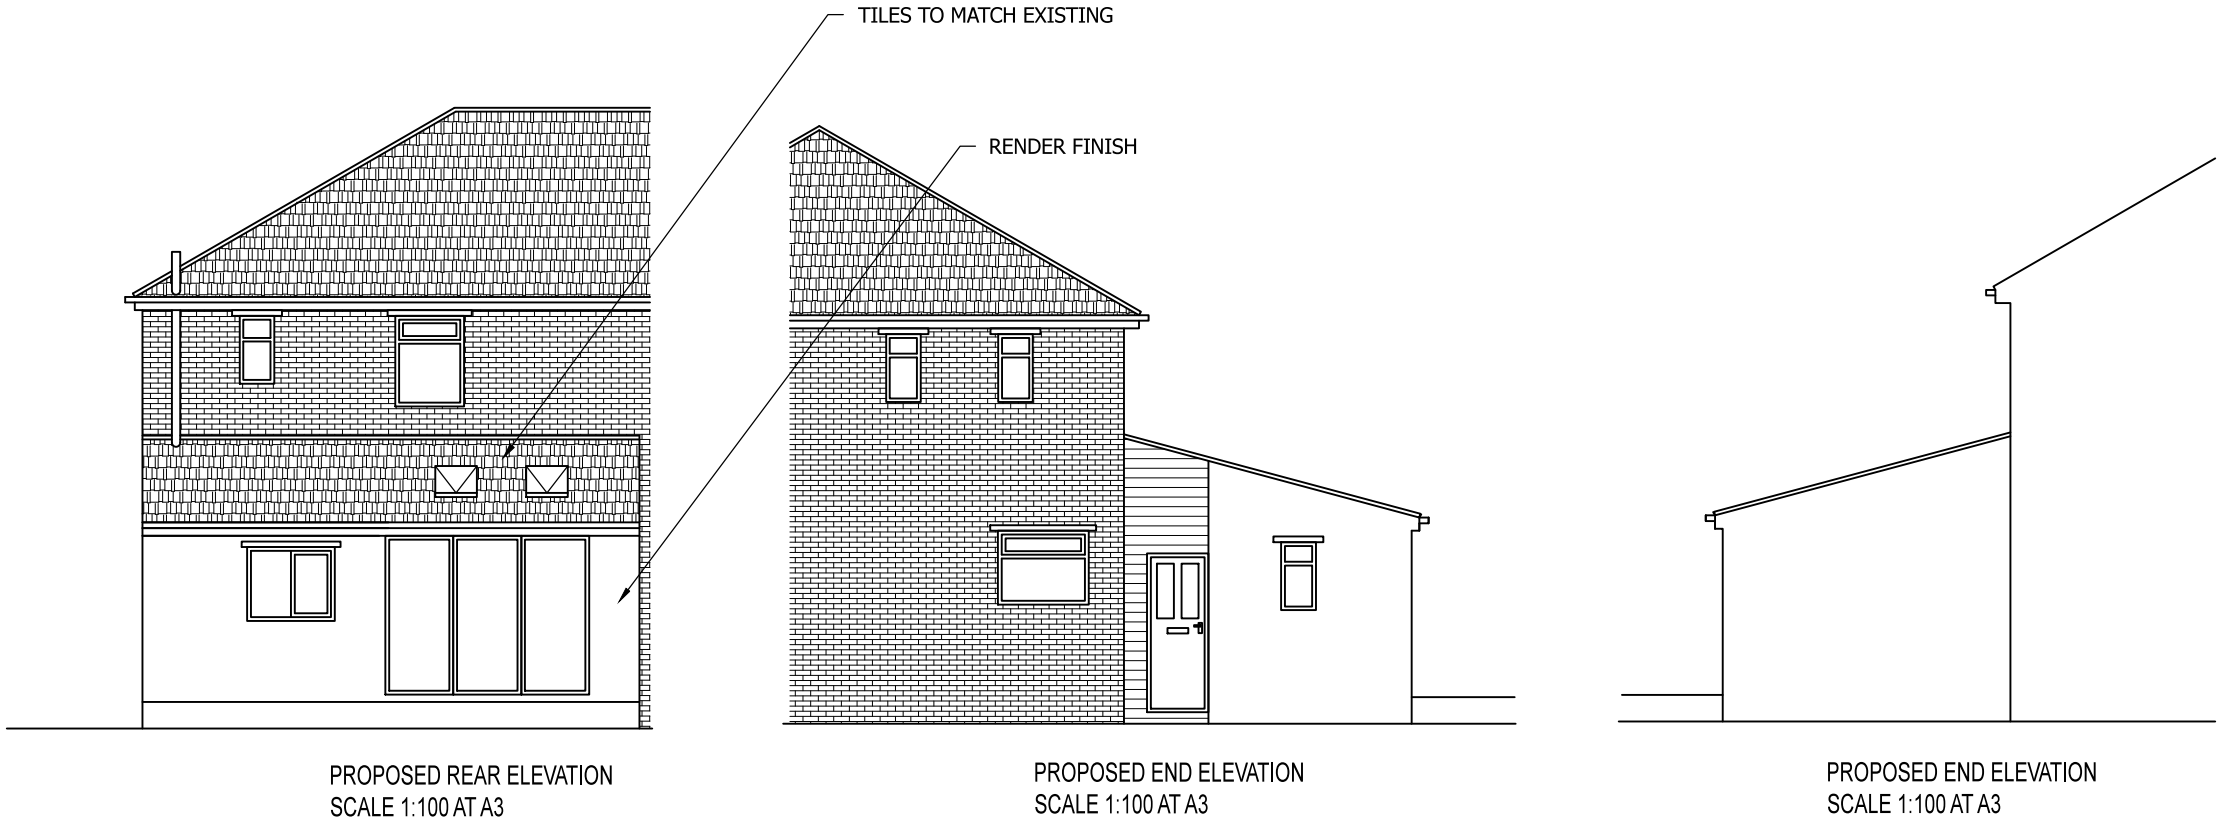

Rev	Description	By	Chk	App	Date
JRB DESIGNS Ltd 1 Saville Road Cudworth Barnsley S72 8LT Tel: 01226 383542 Fax: 01226 380078 Mob: 07970 541192 Email: john@jrbdesigns.co.uk This drawing is copyright. © jrbdesigns Ltd.					
Client MRS. G SMITH					
Drawing Title PROPOSED ELEVATIONS					
Address 4 WINGFIELD ROAD S71 3PS BARNSELY					
Project Title: PROPOSED SINGLE STOREY REAR EXTENSION					
Purpose of Issue: PLANNING					
Drawing Status FIRST ISSUE					
Scale at A3 AS SHOWN		Drawn By JRB		Date 03/09/2021	
Checked By		Date 03/09/2021		Approved By Date 03/09/2021	
Project No. MGS001		Drawing No. 003			Revision -
APPROVAL ☒ INFORMATION ☐ TENDER ☐ CONTRACT ☐ CONSTRUCTION ☐					