
BROCKLESBY S72 BBH APPLICATION Nº 2022/0465

# H.M. LAND REGISTRY

| TITLE NUMBER | |
|---|---|
| SYK 122408 | |

| ORDNANCE SURVEY PLAN REFERENCE | SE 3810 | SECTION C | Scale 1/1250 Enlarged from 1/2500 |
|---|---|---|---|
| COUNTY SOUTH YORKSHIRE | DISTRICT BARNSLEY | | © Crown copyright 1974 |

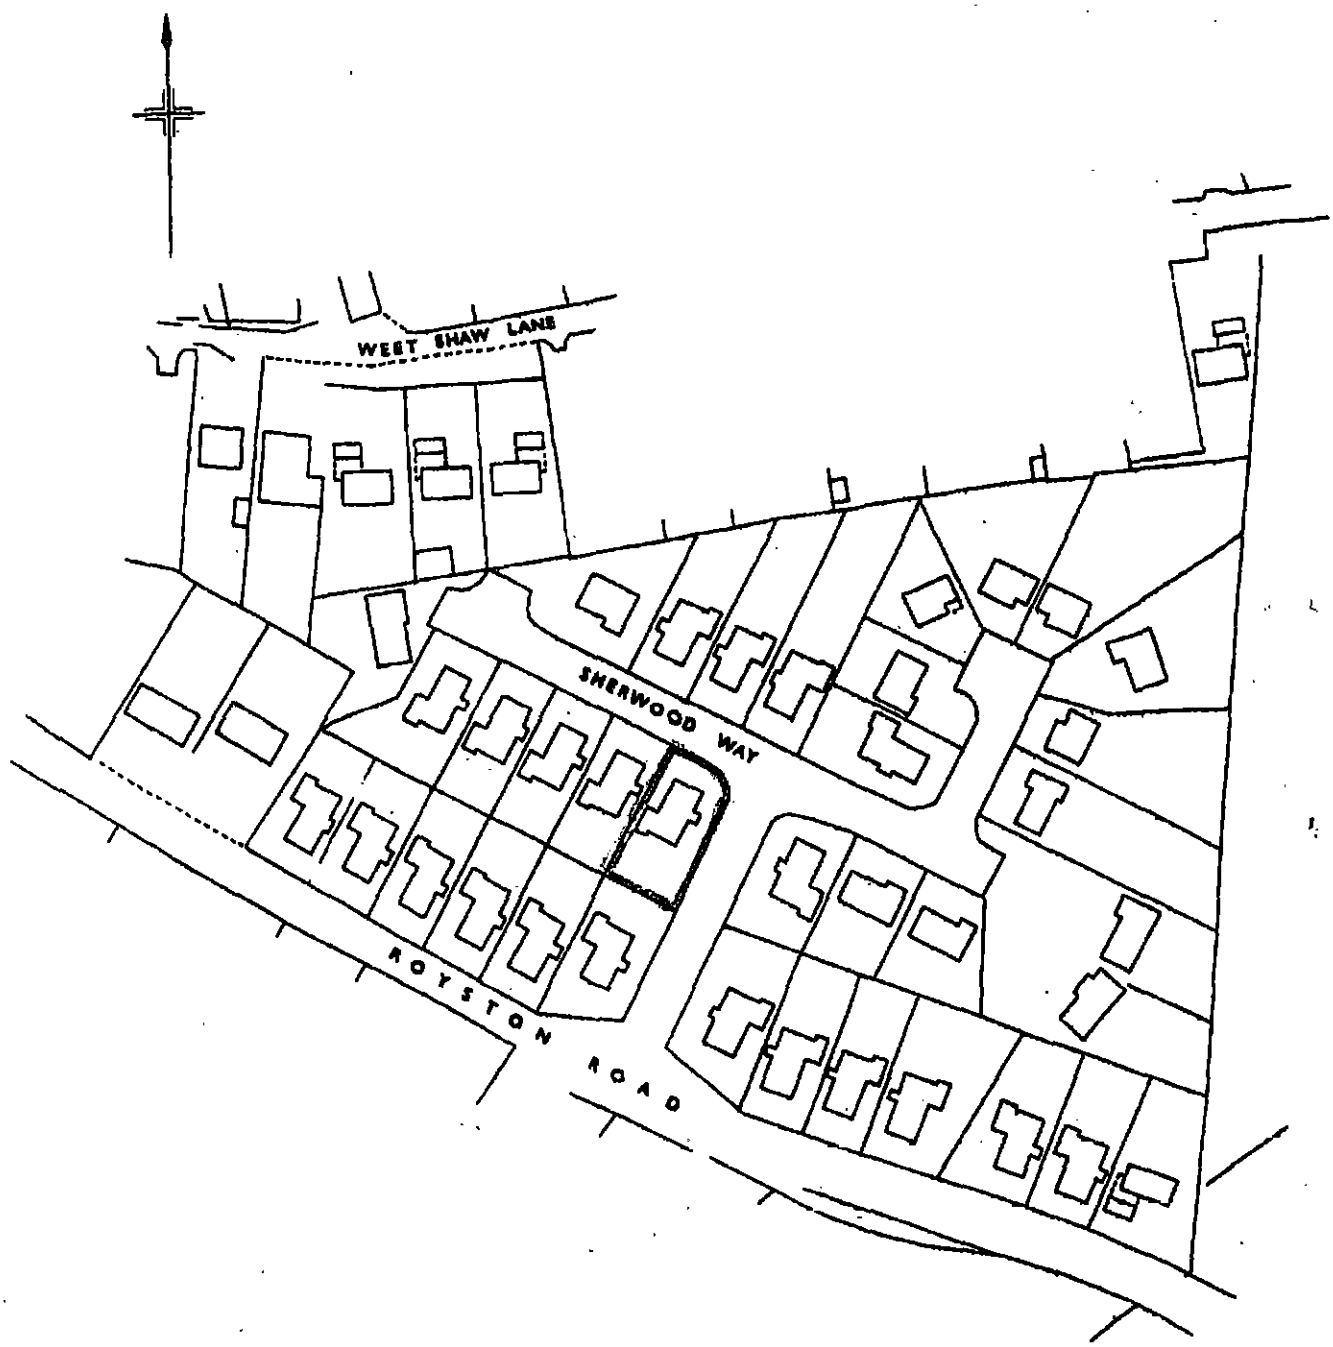


BMBC
CORPORATE MAIL ROOM
RH DM
24 MAY 2022
Received by: AC
ORIGINAL COPY


FILED PLAN
H.M. LAND

BROCKLESBY
1 SHERWOOD WAY
S72 8BH

APPLICATION No 2022/0465

SCALE 1:100

EXISTING

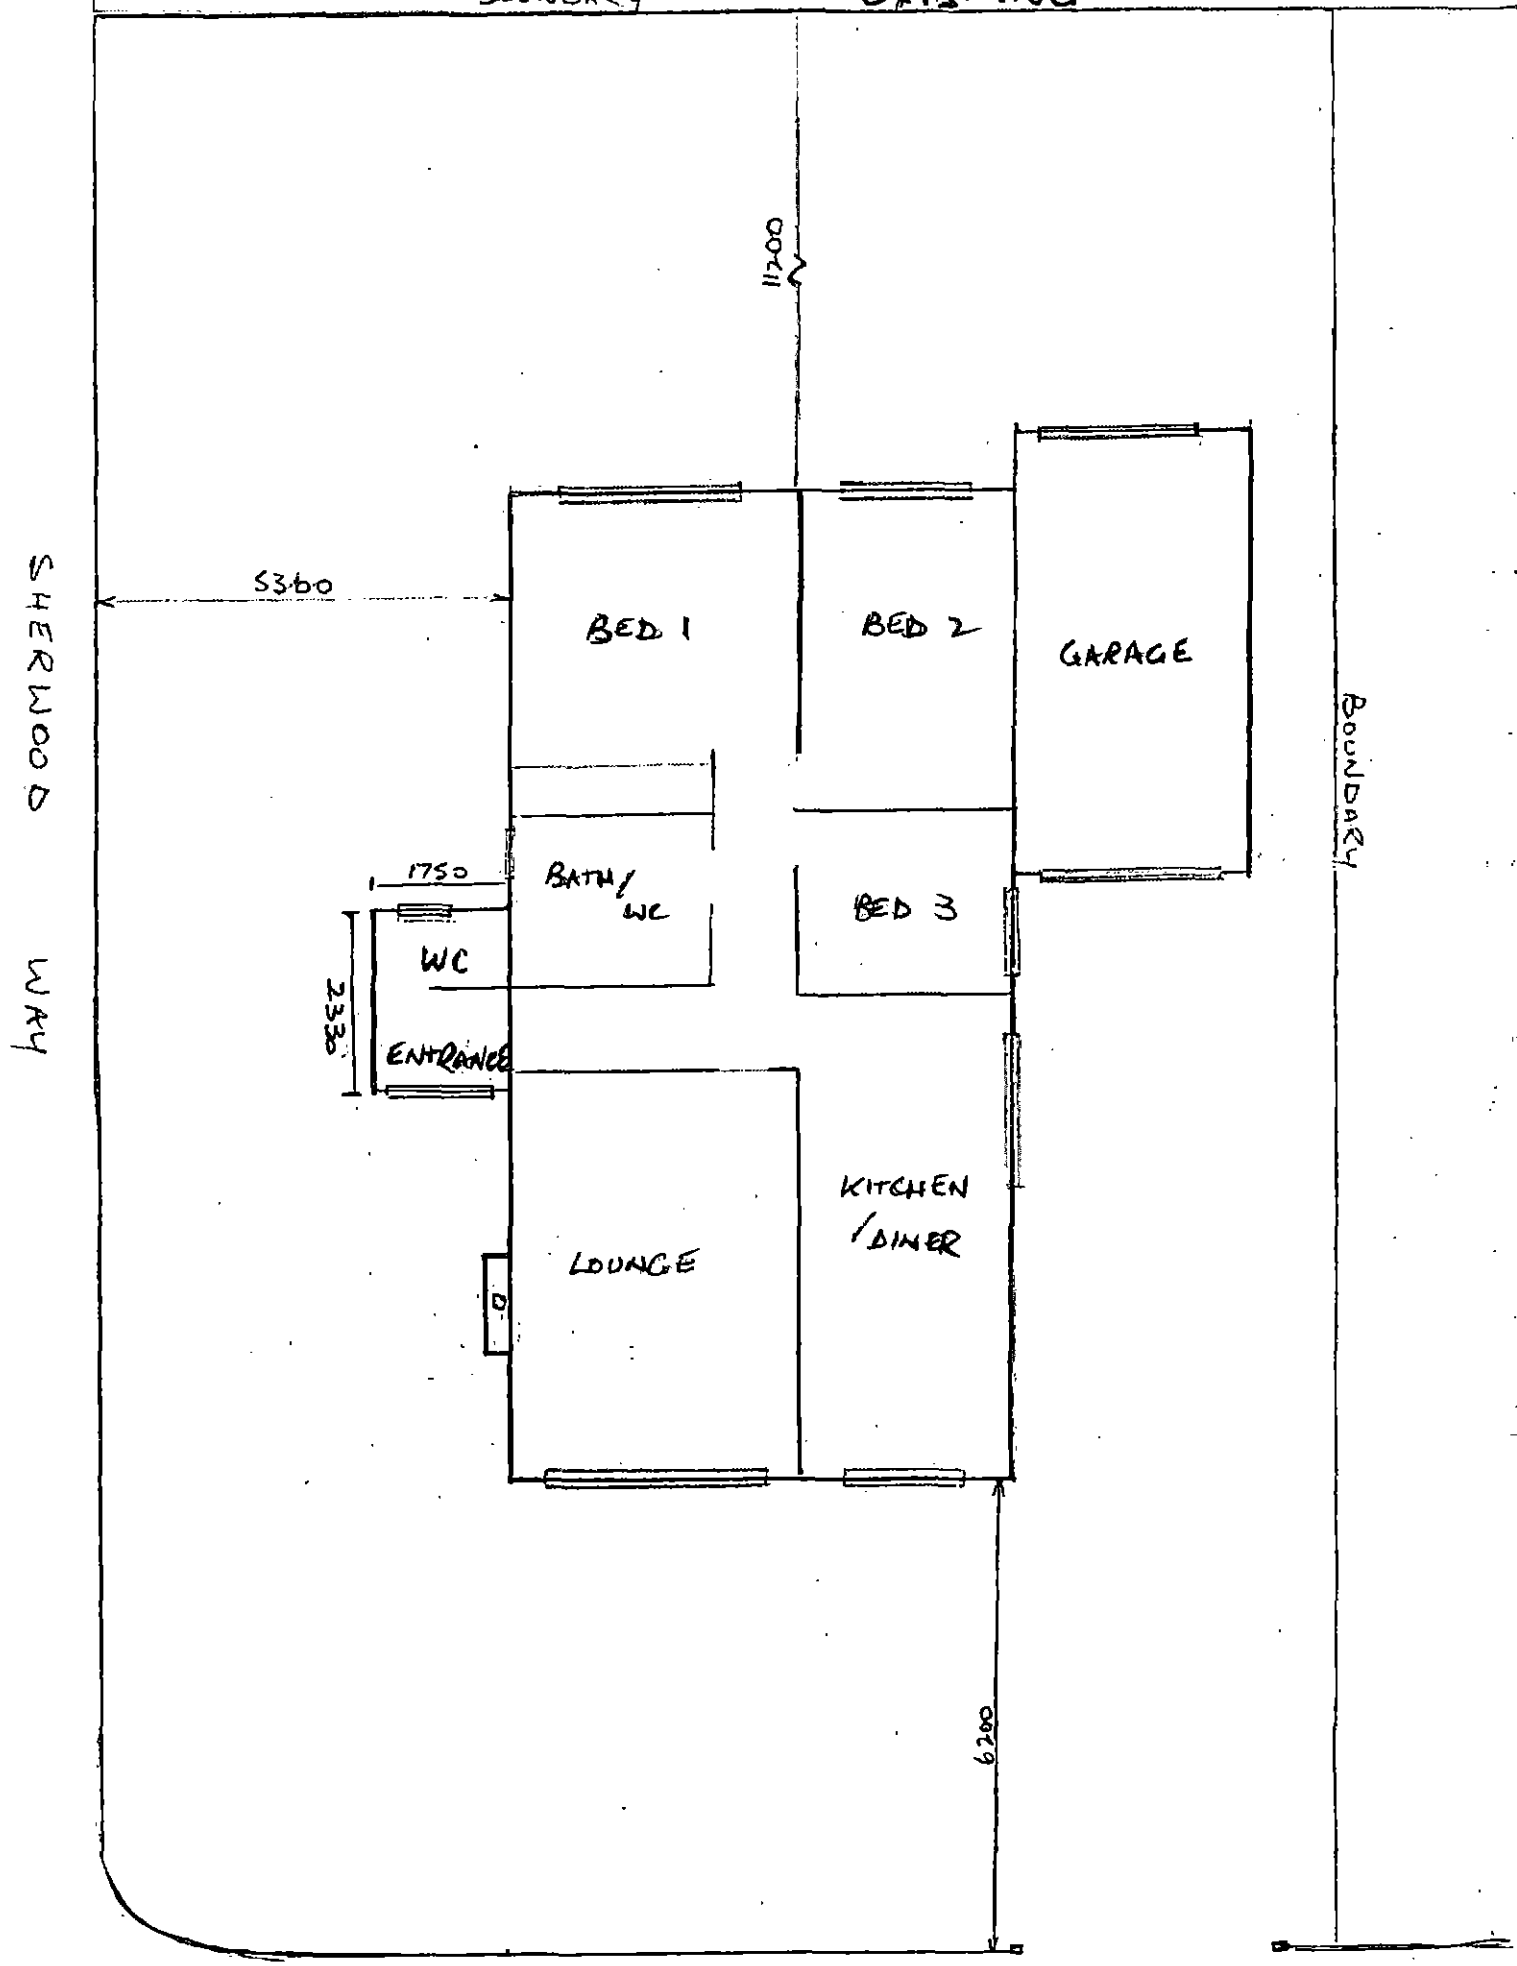


BROCKLESBY
1 SHERWOOD WAY
S72 8BH

APPLICATION Nº 2022/0465

SCALE 1:100

PROPOSED

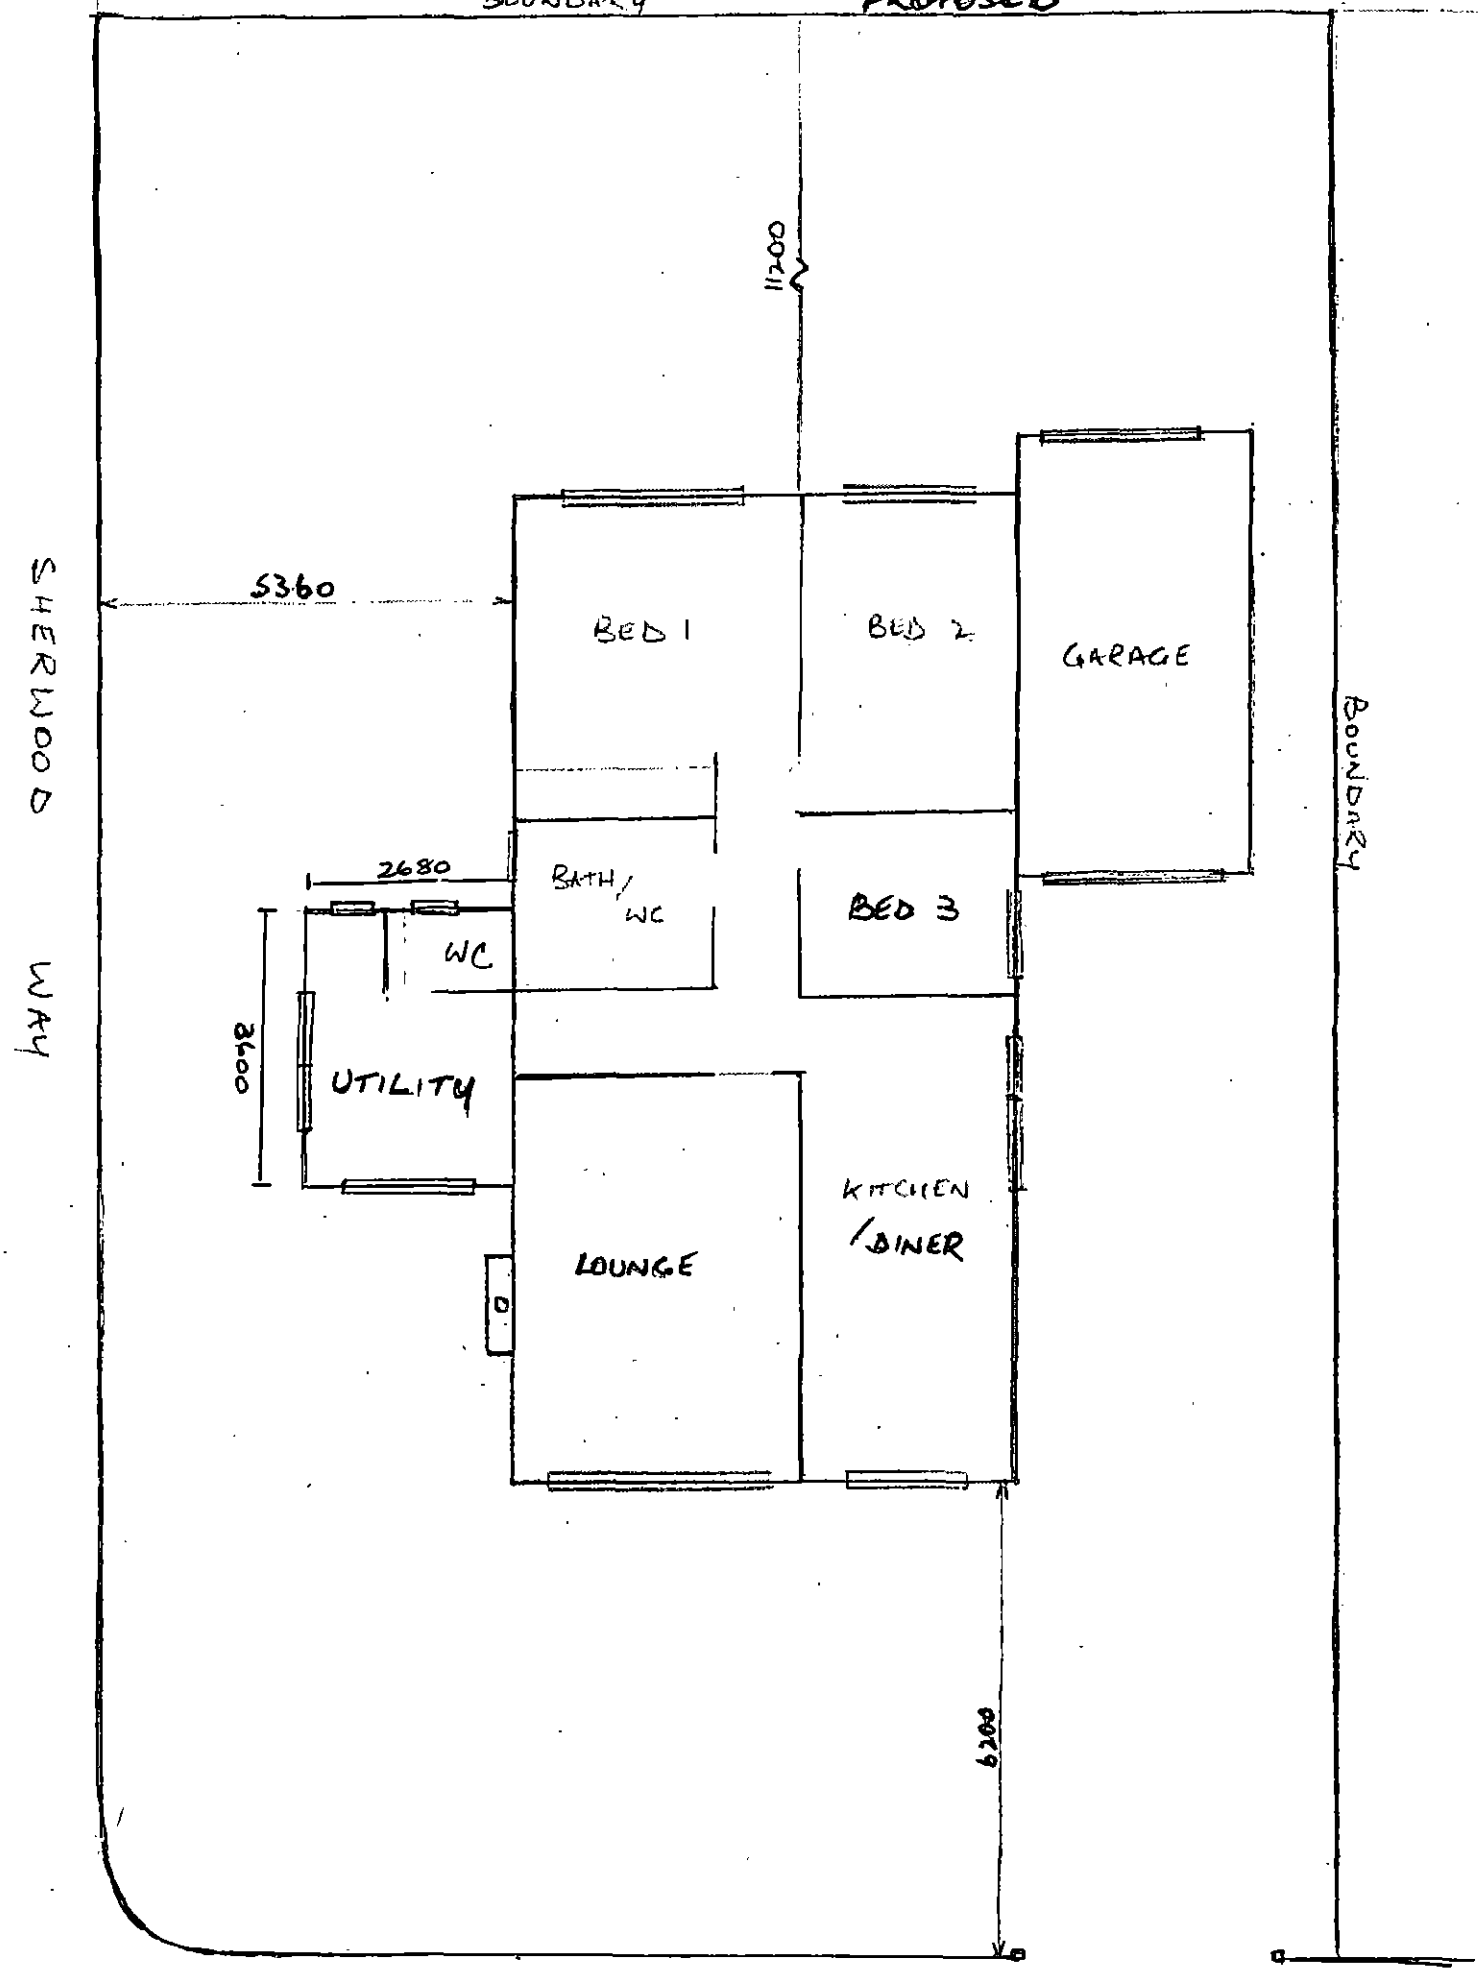


BROCKLESBY
1 SHERWOOD WAY
S72 8BH

APPLICATION Nº 2022/0465


SCALE 1:100

FRONT ELEVATION
EXISTING

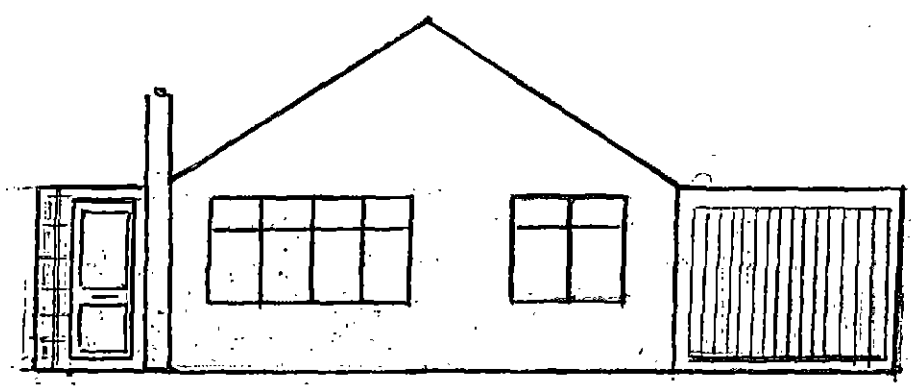


BROCKLESBY
1 SHERWOOD WAY
S72 8BH

APPLICATION Nº 2022/0465
SCALE 1:100
FRONT ELEVATION
PROPOSED

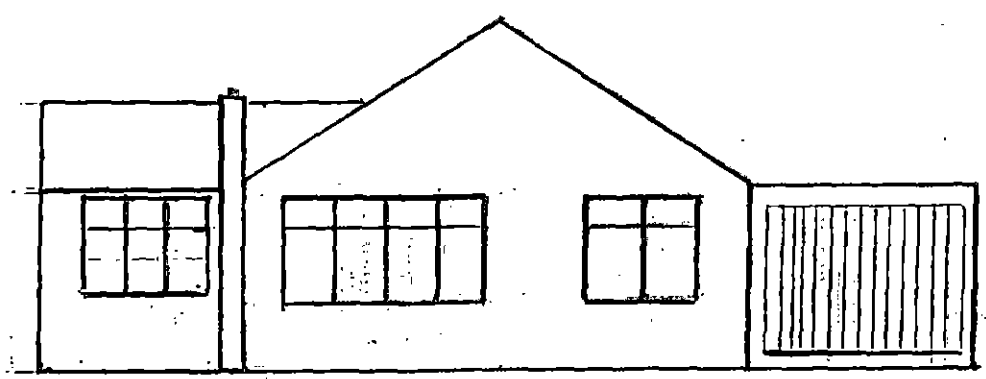


BROCKLESBY
1 SHERWOOD WAY
S72 8BH

APPLICATION NO 2022/0465
SCALE 1:100
REAR ELEVATION
EXISTING

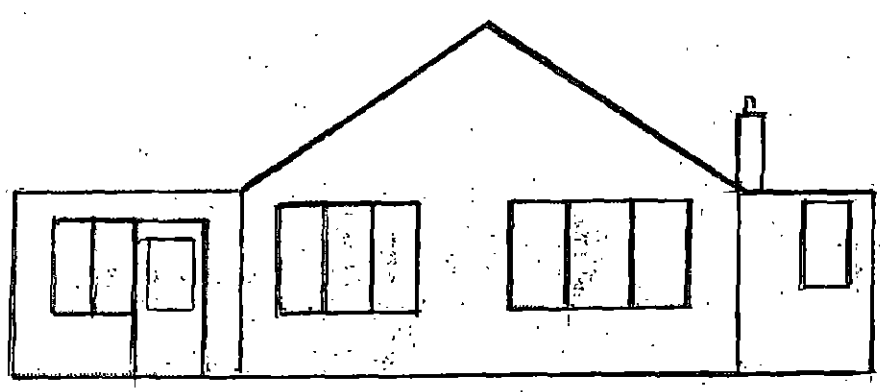

BLOCKLESBY
1 SHERWOOD WAY
S72 8BH

APPLICATION Nº 2022/0465
SCALE 1:100
REAR ELEVATION
PROPOSED

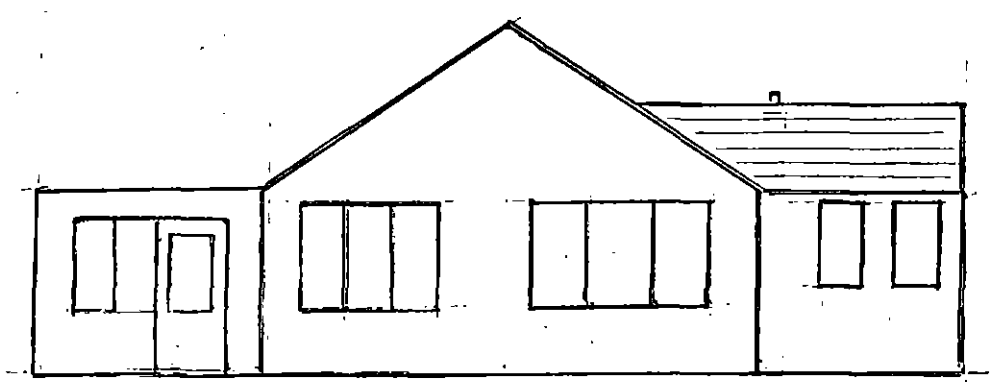

BROCKLESBY


1 SHERWOOD WAY

S72 8BH

APPLICATION NO 2022/0465

SCALE 1:100

SIDE ELEVATION
EXISTING

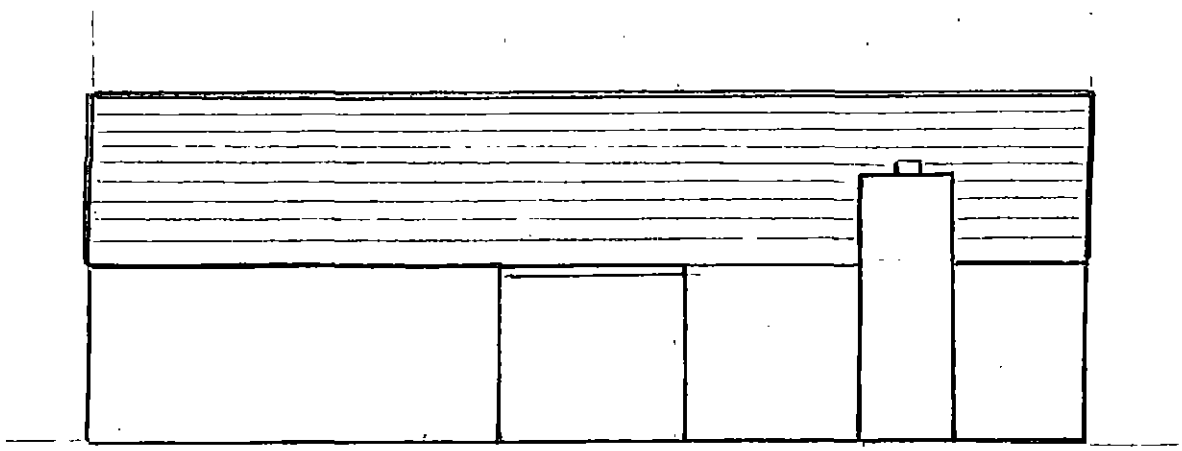

BROCKLESBY

1 SHERWOOD WAY

S72 8BH

APPLICATION NO 2022/0465

SCALE 1:100

SIDE ELEVATION

PROPOSED

