Notes:

Planning drawings, not to be used for construction or building regulation purposes

0 50m

Revision:

Revision List:

Project Name: Racecommon Quarry


Drawing Title: Location Plan

Drawing Number: 1014/TP/001

Scale at A1: 1:1000 (1:2000@A3)

Date: 24.07.09

N

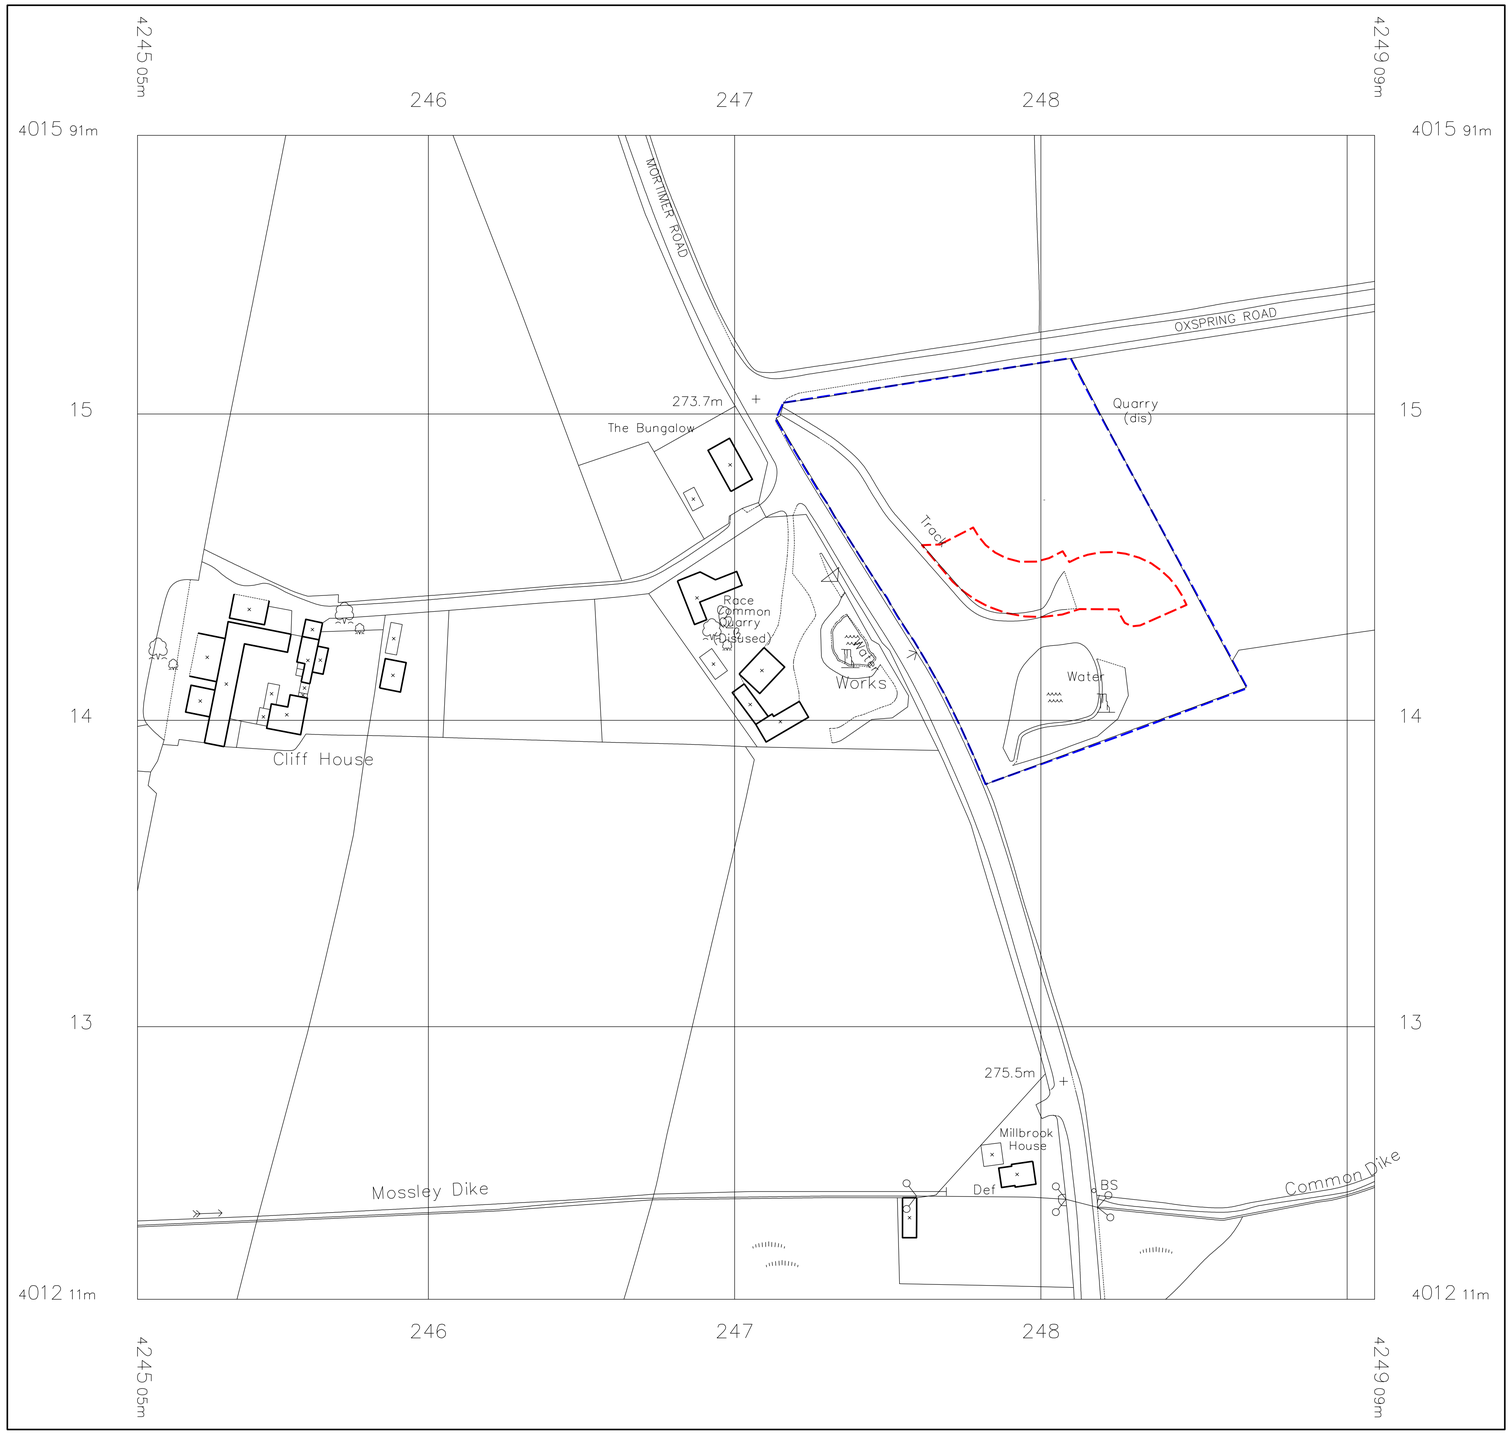

© Crown Copyright 2009
Reproduction in whole or in part is prohibited
without the prior permission of Ordnance Survey.

designSpace

Architecture Sustainable Design 206 Stainbeck Lane Chapel Allerton Leeds LS7 2HE t:01226 765198 e:info@designspacearchitects.co.uk w:www.designspacearchitects.co.uk