


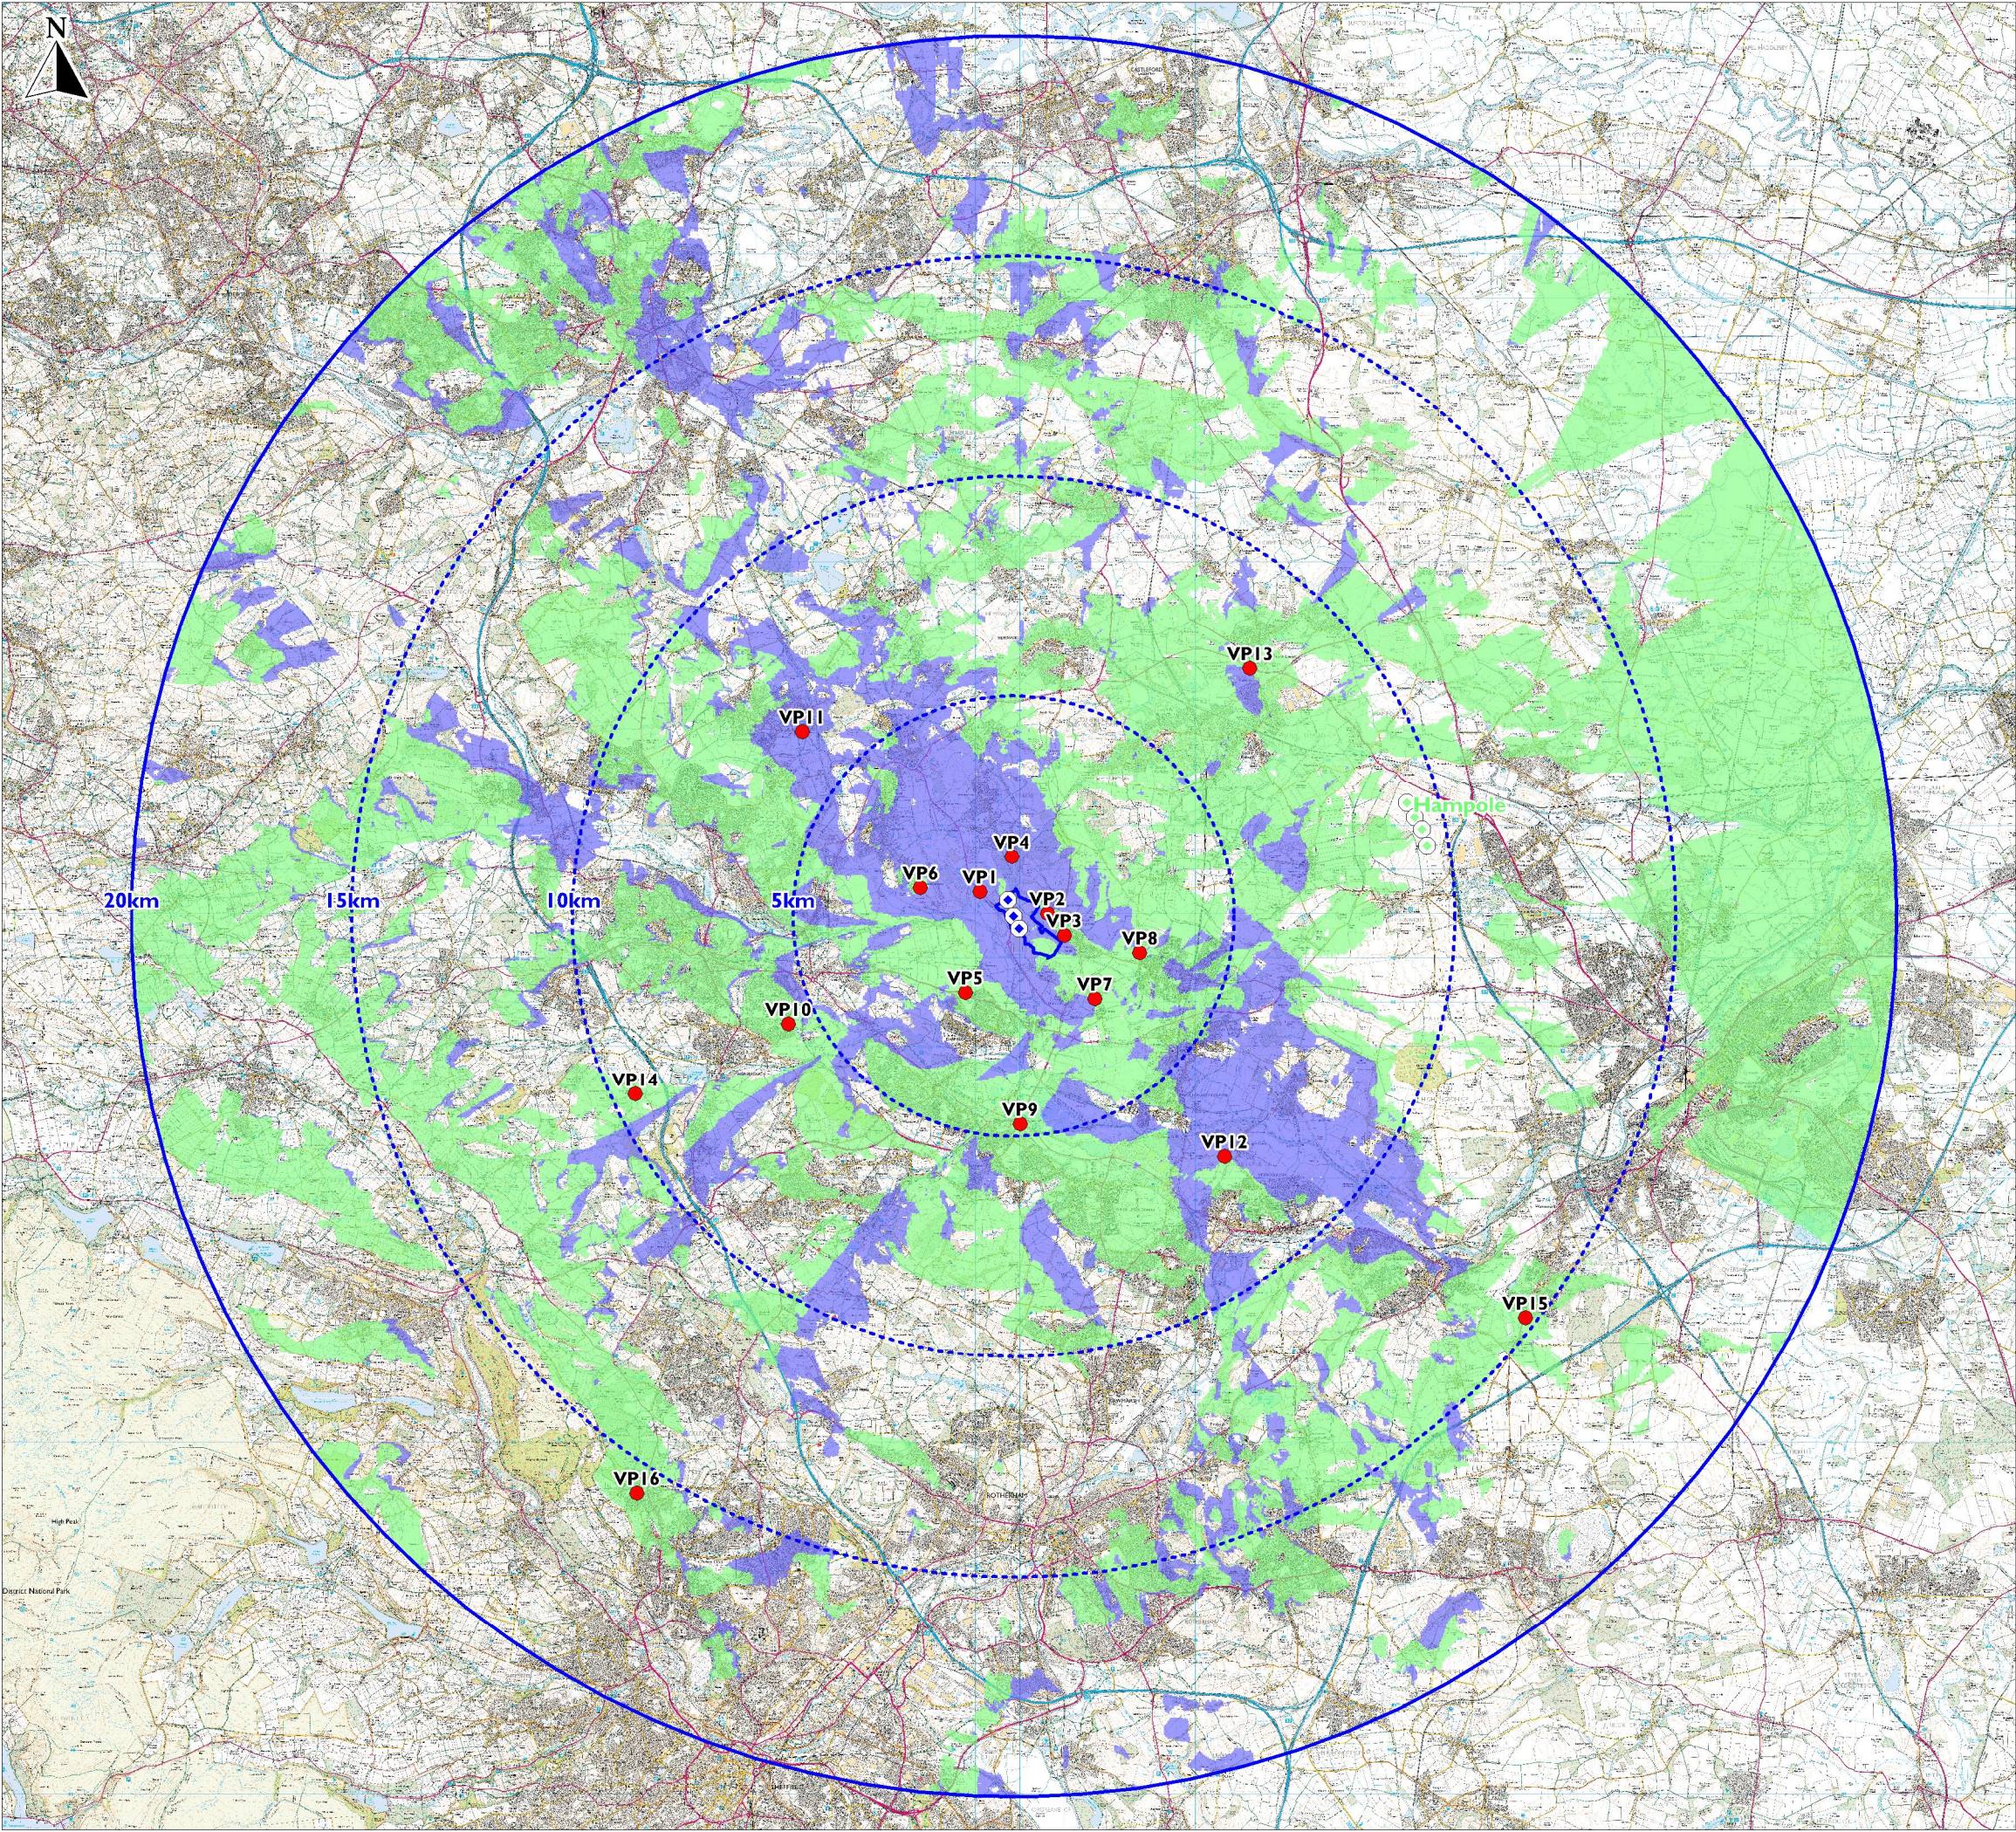

LEGEND

- Site boundary
- Site radii
- Study area
- Zone of theoretical visibility
- Park Spring
- Park Spring + Hampole
- Park Spring turbine
- Hampole turbine

Hampole wind farm
90m Rotor diameter, 125m tip

Status: In construction

Viewpoint

- VP1 Park Spring Road (A6195)
- VP2 Park Lane, Great Houghton
- VP3 Church St and Rodes Ave, Great Houghton
- VP4 Chestnut St, Grimethorpe
- VP5 A635 and B6096 junction, Darfield
- VP6 Cudworth Common
- VP7 High Street, Billingley
- VP8 Clayton Lane, Thurnscoe
- VP9 Trans Pennine Way, Brampton
- VP10 B6100, Barnsley
- VP11 Pools Lane, Royston near National Cycle Route
- VP12 Adwick Rd, Adwick-upon-Dearne
- VP13 North Elmsall
- VP14 Wentworth Castle, Obelisk in Eastern Parkland
- VP15 B6376, New Edlington
- VP16 Grenoside recreational ground

Reproduced from Ordnance Survey digital map data.
© Crown Copyright 2013. All rights reserved. Licence number 0100031673.

PARK SPRING WIND FARM

Cumulative Zone of Theoretical Visibility Including Hampole & Viewpoint Locations

DOCUMENT REFERENCE PSR130		LAST REVISION DATE May 2013	
SITE DESIGN VERSION V5		SCALE 1:150,000 @ A3	
DRAWN RH		CHECKED LM	APPROVED KL



FIGURE 6.25