THE COPYRIGHT IN THIS DRAWING IS THE PROPERTY OF AECOM DESIGN BUILD AND THE DRAWING MAY NOT BE REPRODUCED IN WHOLE OR IN PART, IN ANY FORM, WHETHER BY PHOTOGRAPH, PHOTOCOPYING OR REPRODUCTION AS A THREE DIMENSIONAL ARTICLE WITHOUT THE WRITTEN PERMISSION OF AECOM DESIGN BUILD.

SCALE 1:500 @ A1

0 10 20 30 40 50m

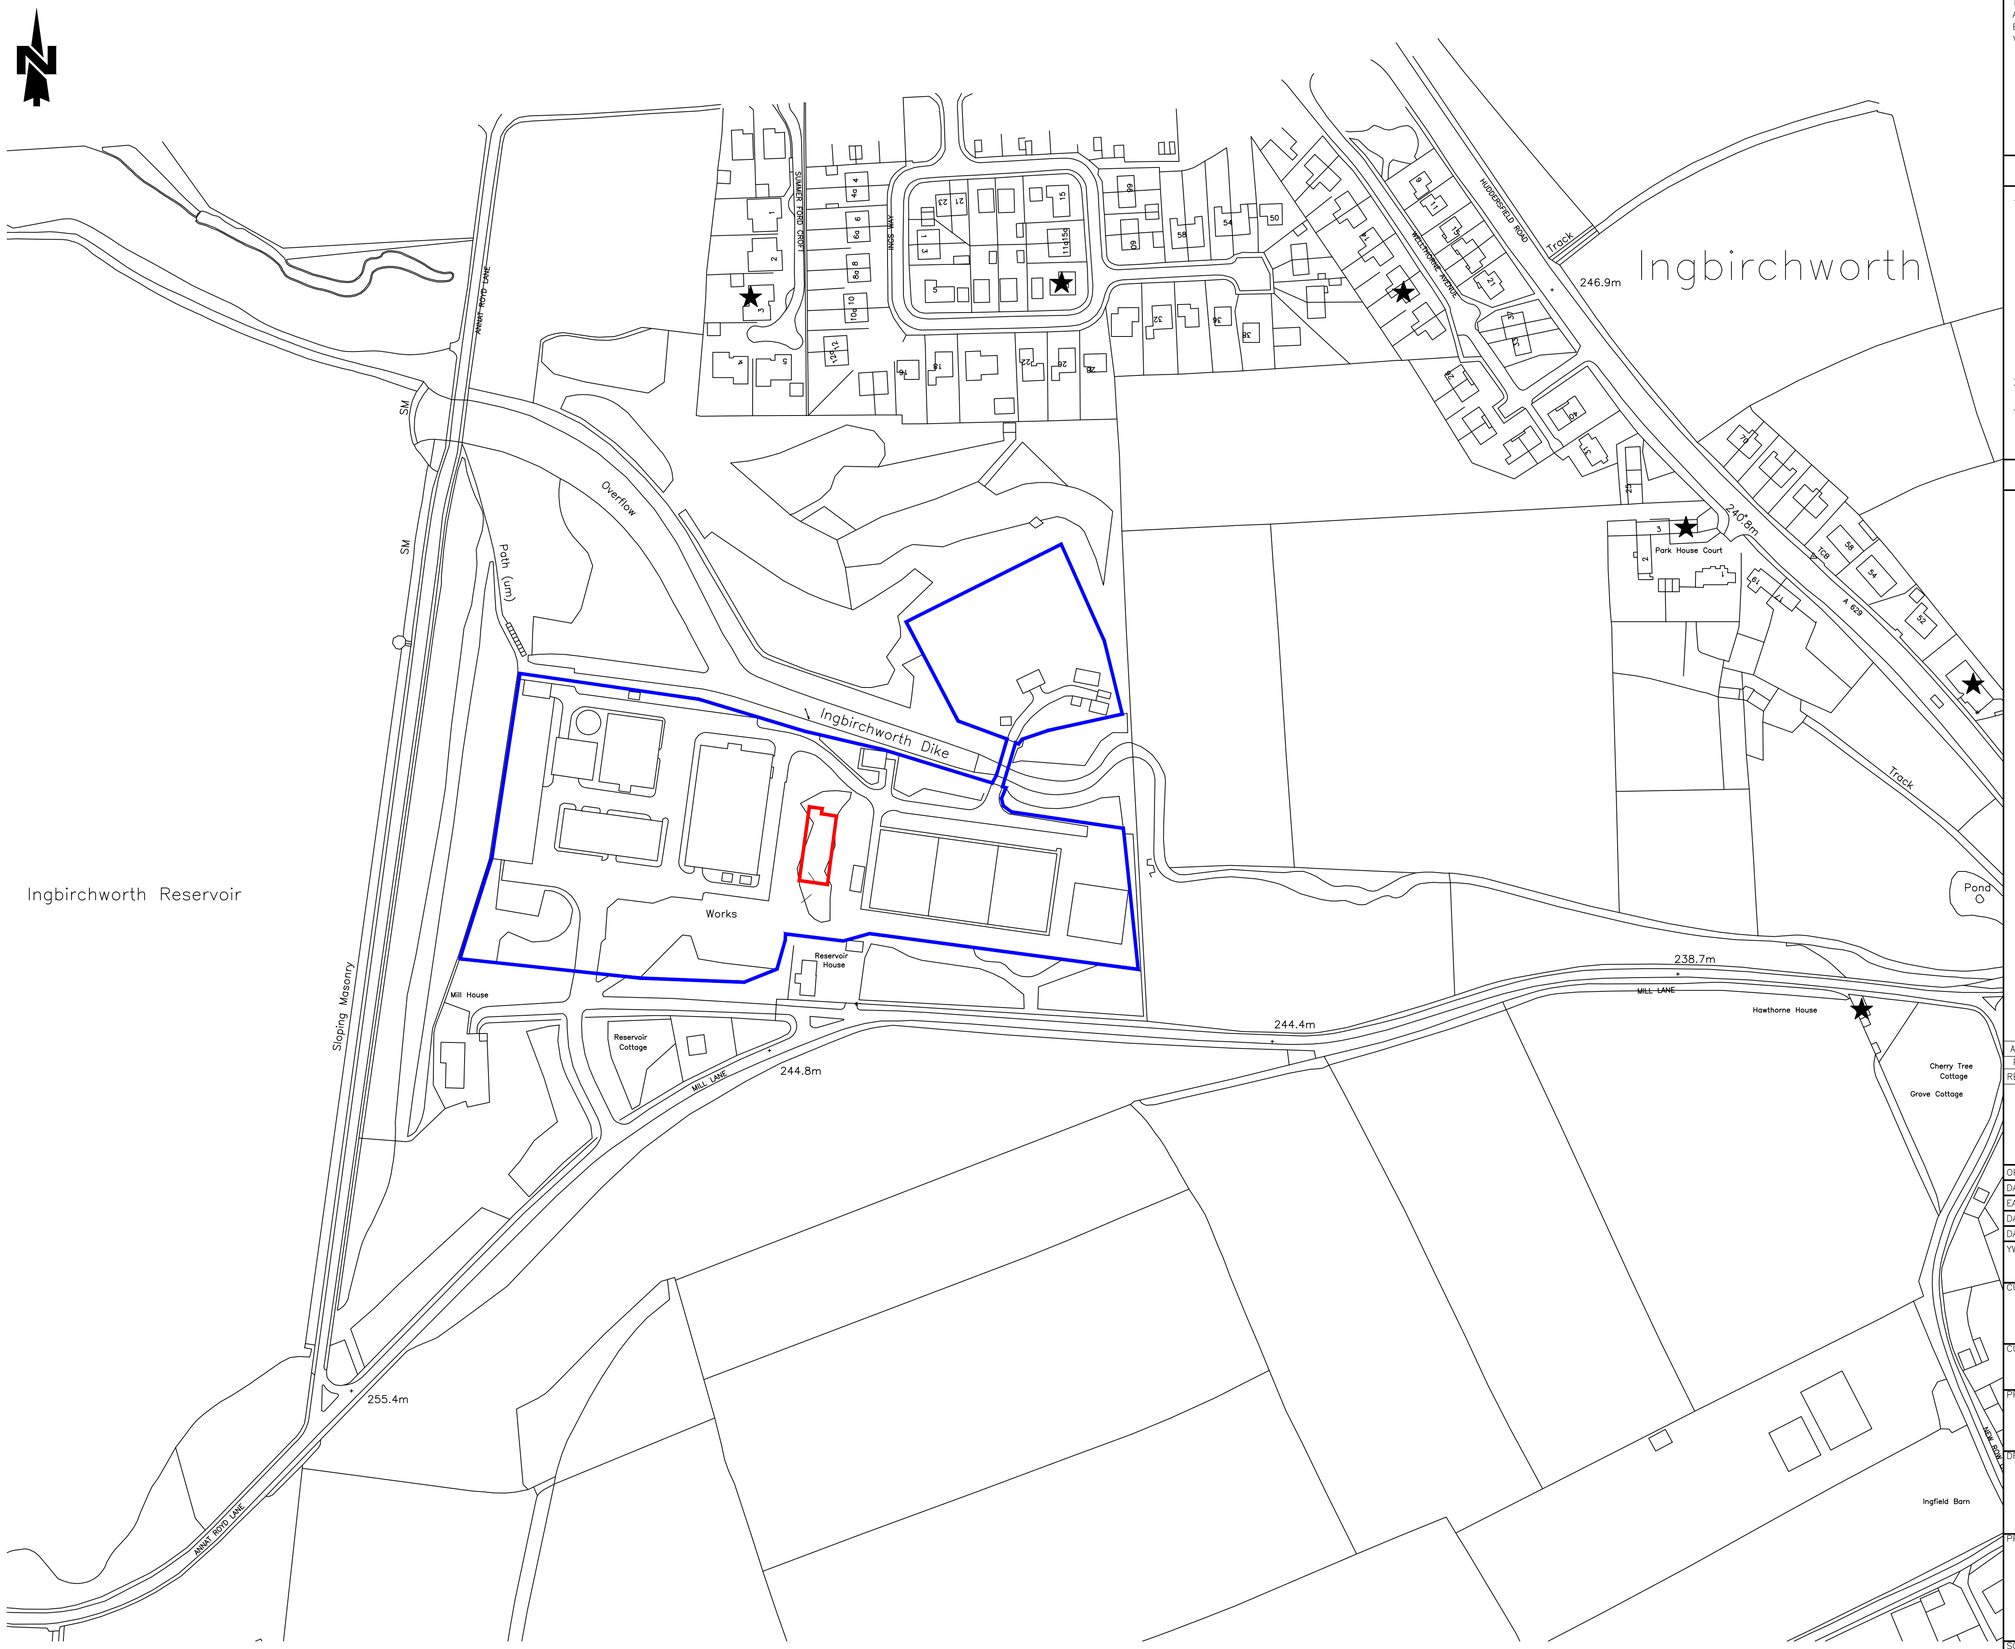

Notes

1. THIS DRAWING IS TO BE READ IN CONJUNCTION WITH DRAWINGS:–
   - L5209–2000 SITE OVERALL PLAN.
   - L5209–2002 PLANNING DRAWING – MANGANESE CONTACTOR BUILDING ELEVATIONS.
   - L5209–2003 PLANNING – DRAWING BLOCK PLAN.
   - L5209–2005 PLANNING DRAWING – LANDSCAPING PROPOSALS.
   - L5209–4151 MANGANESE CONTACTOR BUILDING PLAN & SECTIONS.
2. ALL LEVELS ARE IN METRES ABOVE ORDNANCE DATUM.
3. ALL DIMENSIONS ARE IN MILLIMETRES UNLESS STATED OTHERWISE.

KEY

OPERATIONAL SITE BOUNDARY

RED LINE PLANNING BOUNDARY

REV	DATE	REVISION DETAILS	DSN	DRN	CHD	APPD
A1	16.02.12	FIRST ISSUE	JR	JH	JR	UK
P	16.02.12	UNCONTROLLED DRAFT COPY		JH		

DRAWING REV KEY

P – PRELIMINARY UNCHECKED COPY
A – APPROVED
C – CONSTRUCTION ISSUE

ORIGINATING ENGINEER	J ROGERSON
DAZ REF	TBA
EASTING / NORTHING	TBA
DATE IN GROUND	TBA
DATE OF ABANDONMENT	N/A
YW USE ONLY — LEGAL STATUS/ FUNCTION CHANGE AUTHORISED BY	

CUSTOMER

YORKSHIRE WATER SERVICES LTD

CUSTOMER REFERENCE

D0025

PROJECT

INGBIRCHWORTH WTW

DRAWING TITLE

PLANNING DRAWING
SITE LOCATION PLAN

A1

PRODUCED BY

ETM

LIVINGSTONE HOUSE
CHADWICK STREET
LEEDS
LS10 1LJ
TEL: 0844 8481091
FAX: 0113 2122459

SCALE	DOCUMENT NUMBER	REV
1:1000	L 5209 – 2004	A1