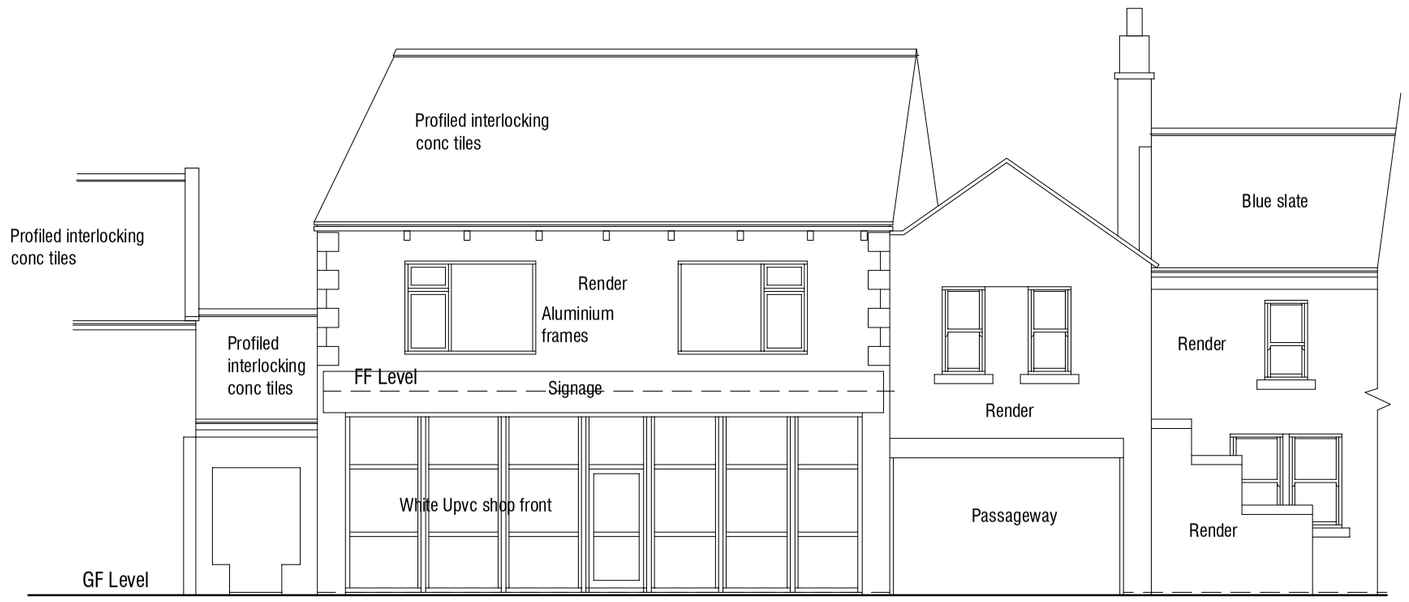

South West Elevation 1:100

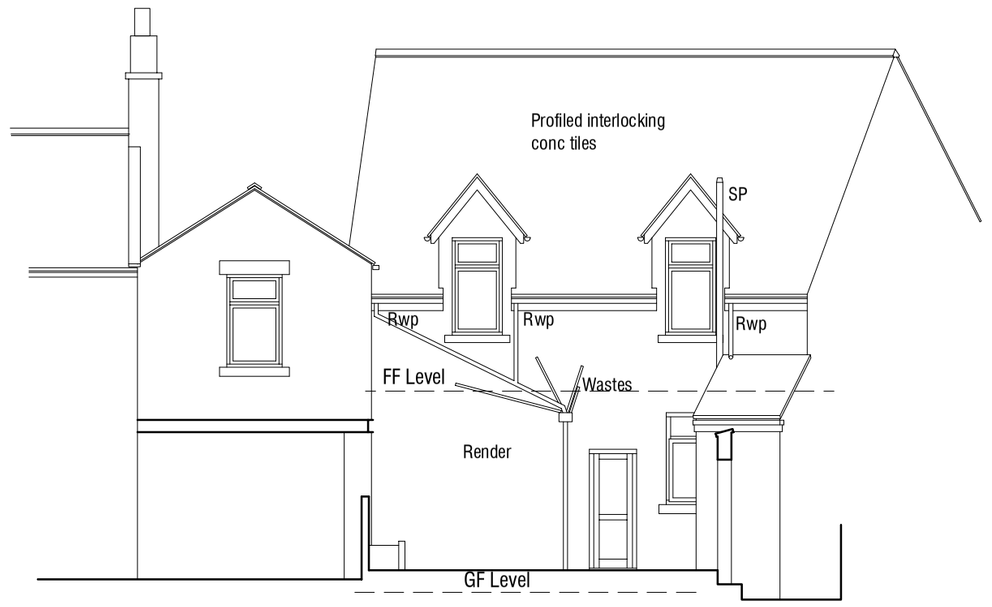

North East Elevation 1:100

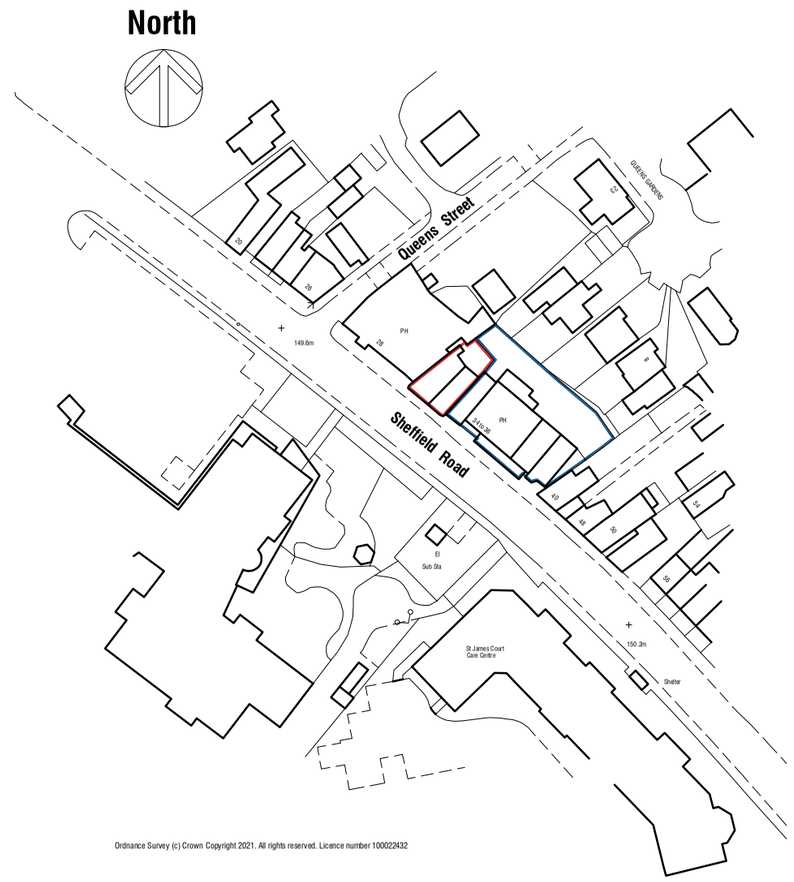

SITE LOCATION PLAN 1:1250

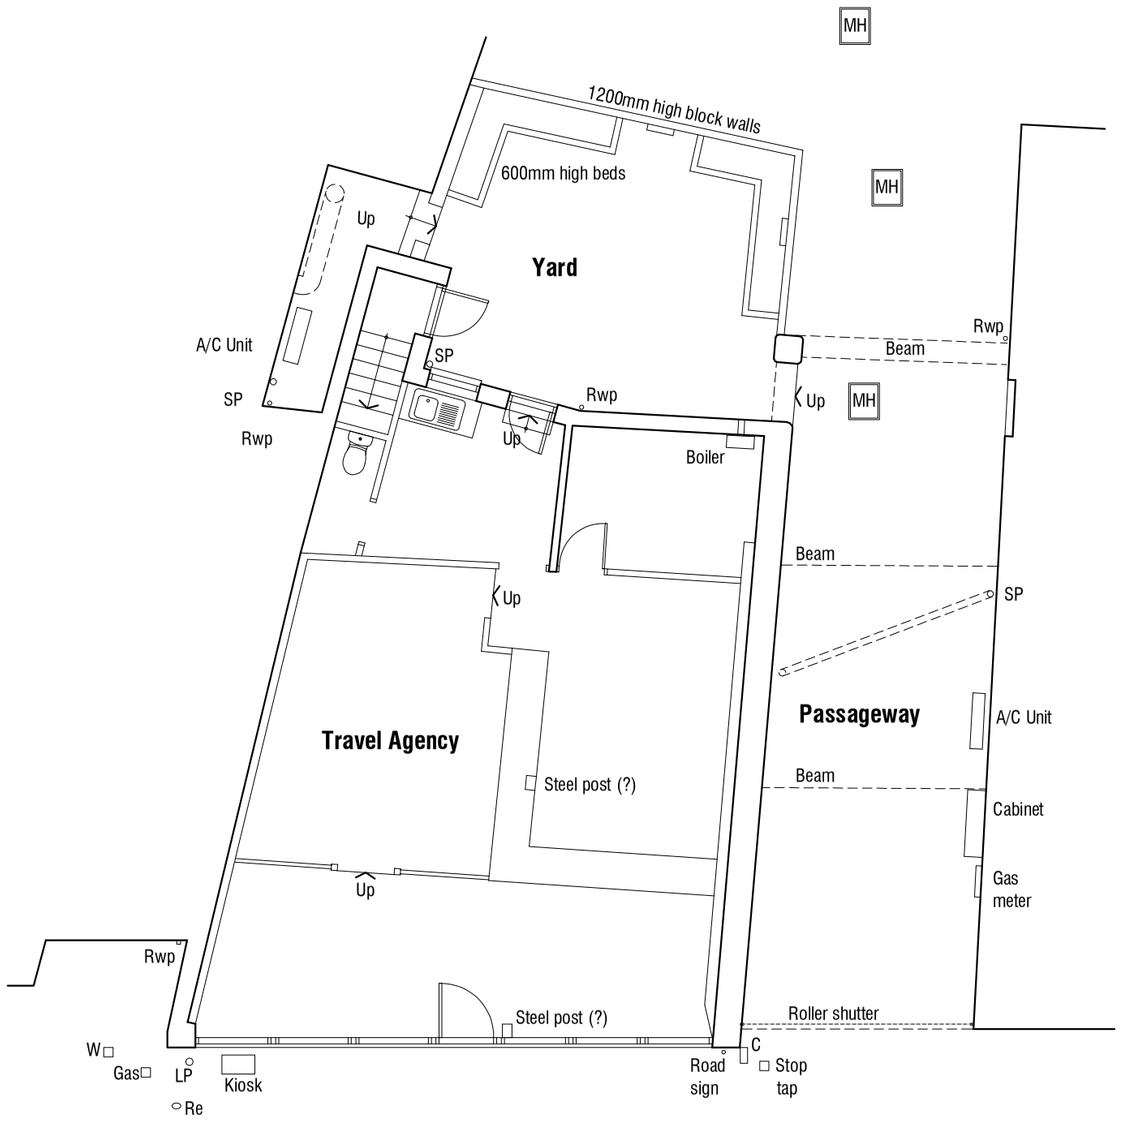

Ground Floor Plan 1:100

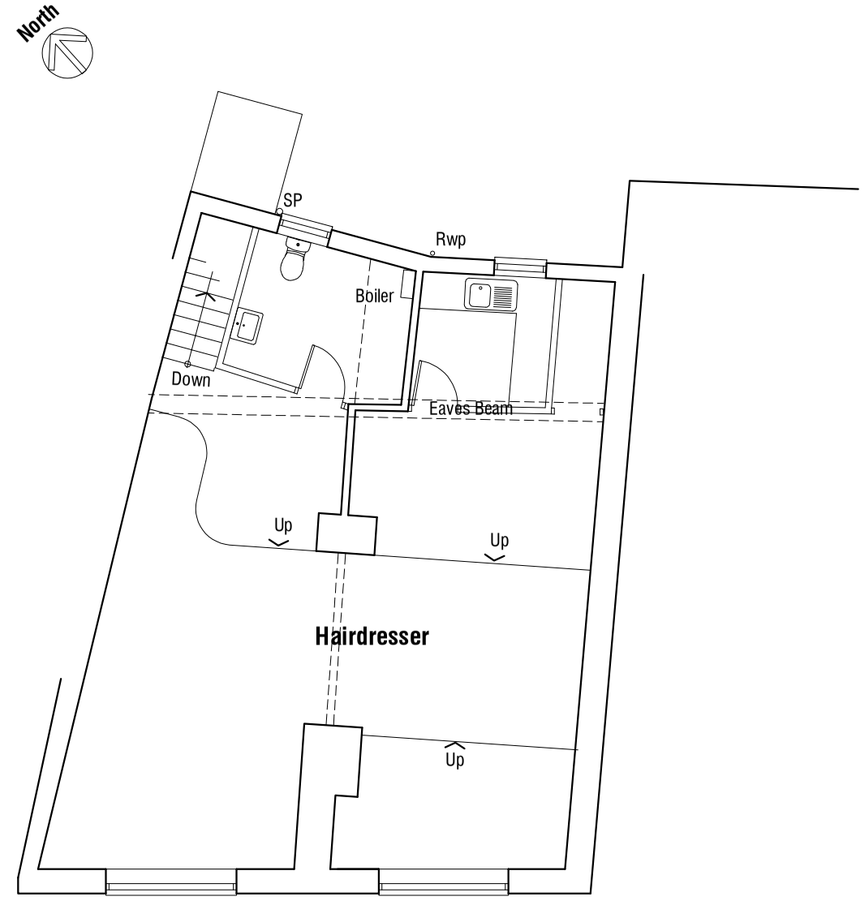

First Floor Plan 1:100

Sheffield Road

30-32 SHEFFIELD ROAD
HOYLAND COMMON
BARNSLEY

SURVEY

mboothdesign
architectural design and building consultants
Fairfield House
Berneslai Close Barnsley
S70 2FL
M: 07881898300
E: mark@mboothdesign.co.uk

Scale	AS SHOWN @ A2	Drawn	MJB
Date	NOV 2021	Ref.	21.24
Dwg No.	S1	Rev.	-

0cm 2cm 4cm 6cm

Copyright mboothdesign. All dimensions in millimeters unless otherwise stated.
Dimensions for setting out in existing buildings are to be checked and verified on site.