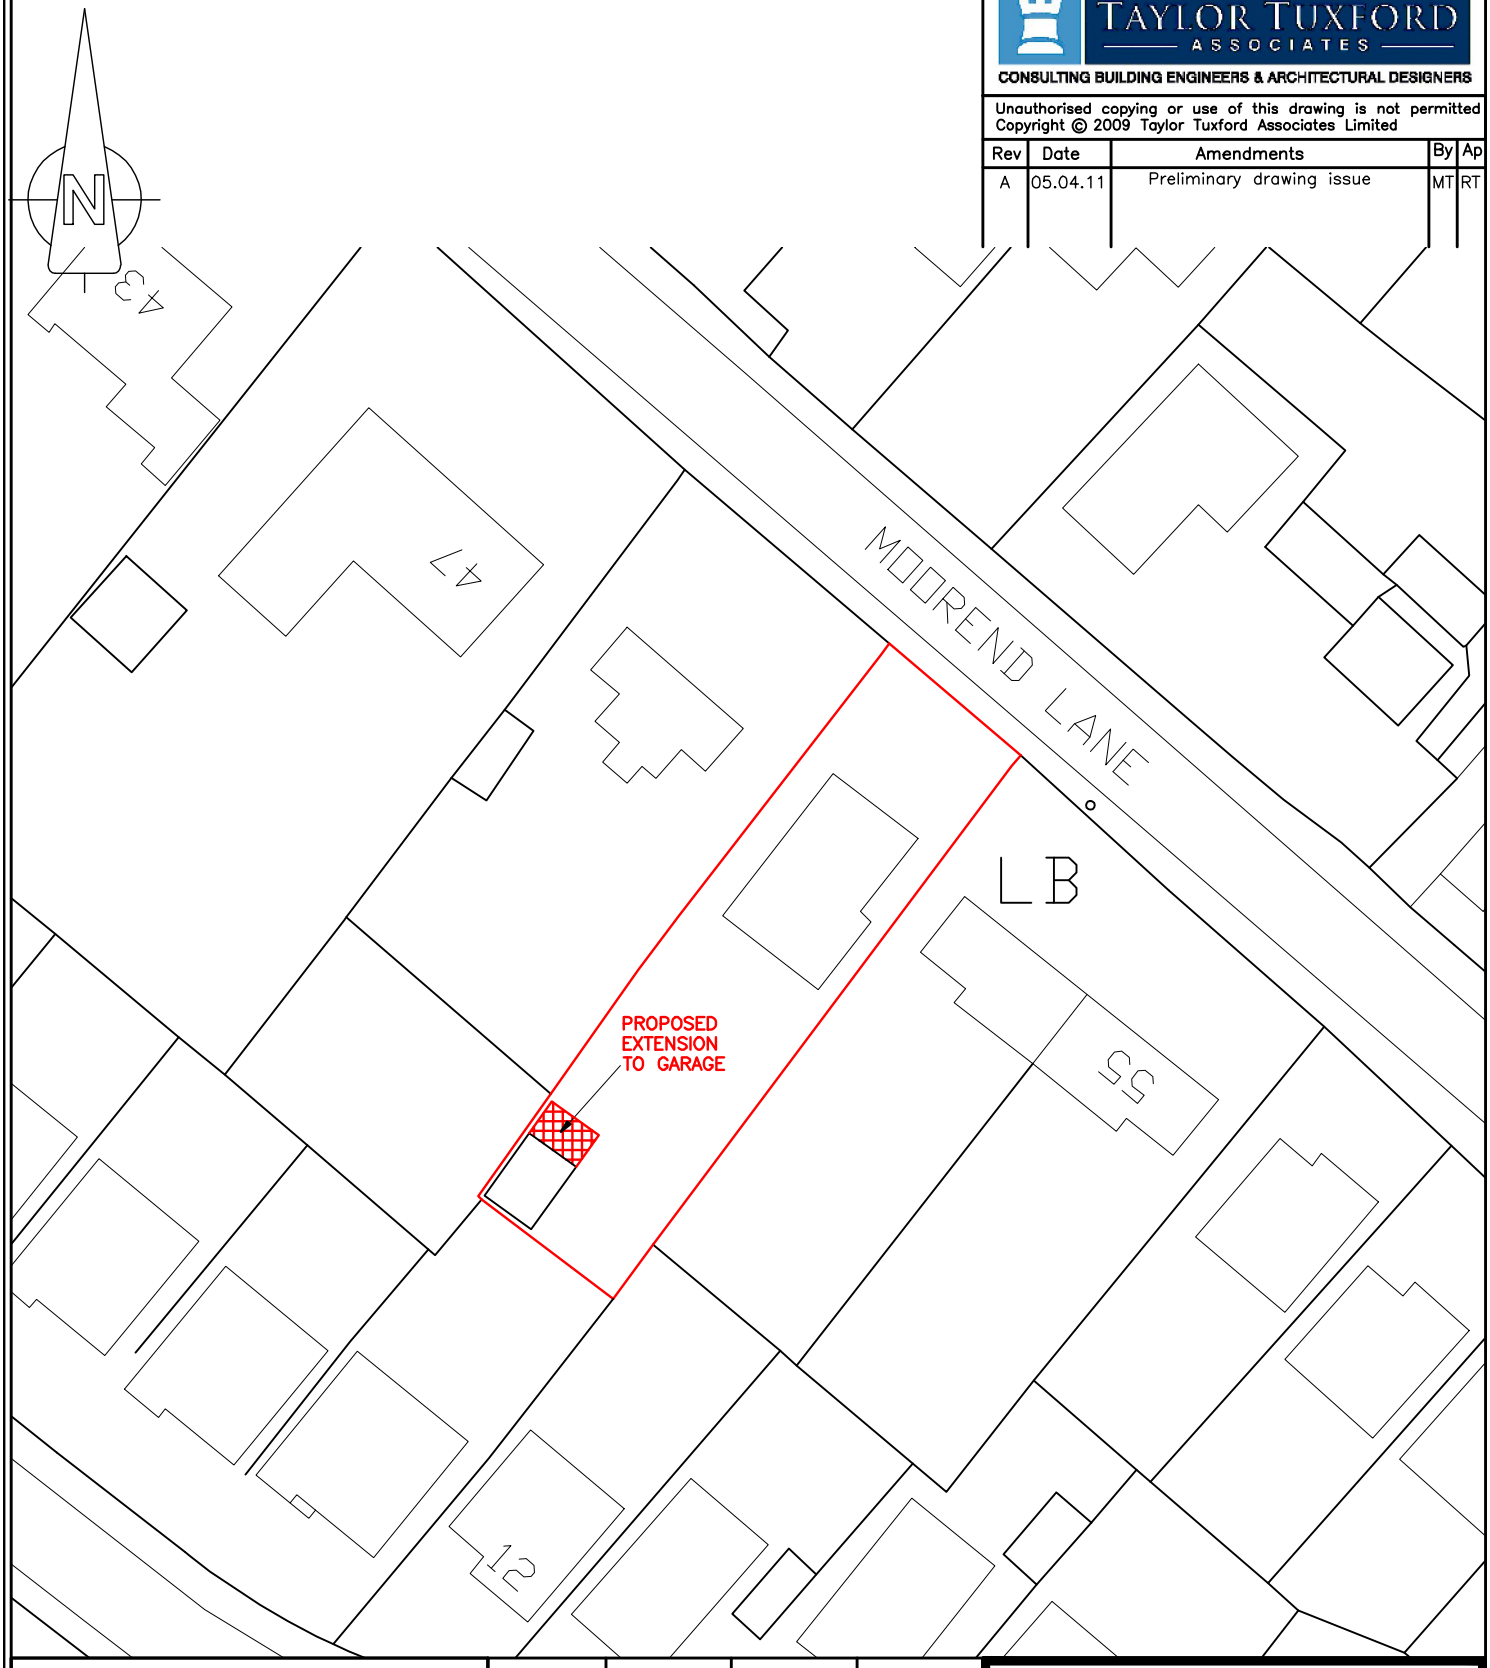


TAYLOR TUXFORD ASSOCIATES

CONSULTING BUILDING ENGINEERS & ARCHITECTURAL DESIGNERS

Unauthorised copying or use of this drawing is not permitted
Copyright © 2009 Taylor Tuxford Associates Limited

Rev	Date	Amendments	By	Ap
A	05.04.11	Preliminary drawing issue	MT	RT

Project/Client

51 Moor End Lane, Silkstone Common. Barnsley.
For Mr & Mrs I Simms

Drawn By	Checked By	Date	Scale @ A4
M Tuxford	R Taylor	Apr '11	1:500

DO NOT SCALE. IF IN DOUBT ASK.
ALL DIMENSIONS ARE IN mm UNLESS OTHERWISE STATED.
THIS DRAWING TO BE READ IN CONJUNCTION WITH DRAWING NUMBERS 10/1260/003.

Drawing Number

10/1260/005/A

Drawing Title

Block plan

Drawing Status

PLANNING

Taylor Tuxford Associates Limited
10 Flash Lane Bramley Rotherham S66 1TY
Tel: 01709 730 780 Email: info@taylortuxford.co.uk
www.taylortuxford.co.uk
Registered office: 10 Flash Lane Bramley Rotherham S66 1TY Company Reg No 6555555

Building the Future together