


Revision	Date
A	20.07.15
B	14.03.16
C	11.04.16
D	16.05.16
E	29.05.16
F	29.07.16
G	08.05.17
H	14.07.17
I	14.08.17
J	21.08.17
K	26.07.18
L	21.02.18
M	07.03.18
N	07.03.18
O	01.05.18
P	08.05.18
Q	08.05.18
R	08.05.18
S	08.05.18

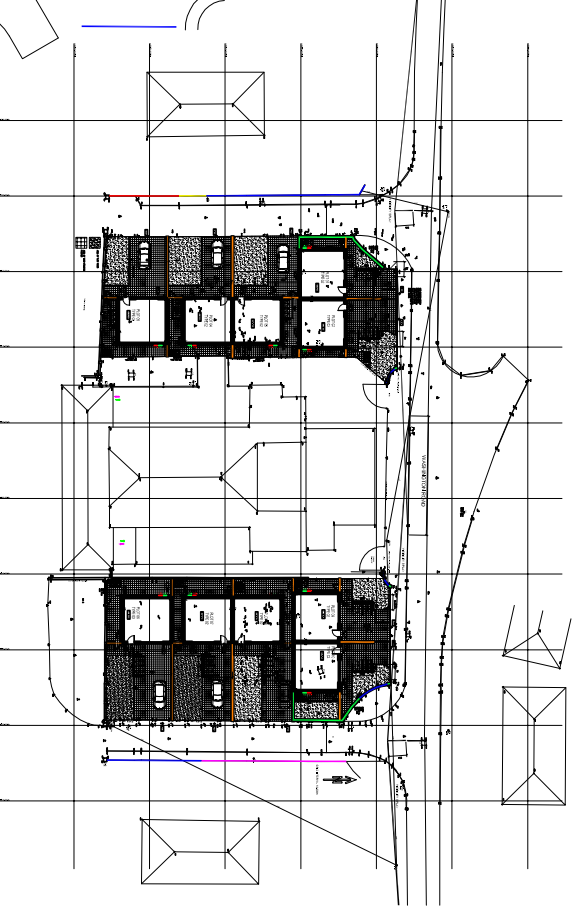

SITE LOCATION PLAN
SCALE 1:1000 @ A1

- KEY:
- RETAINED / EXISTING WALL
 - NEW MASONRY WALL
 - NEW SLEEPER WALL
 - EXISTING FENCE
 - EXISTING STEEL FENCE
 - EXISTING CLOSE BOARDED INNER FENCE

A&D Architects Ltd					
WPT House, 2 Queens Road, Shaftesbury SP 4 0UG Tel: 0114 2739586					
Coalfields Regeneration Trust					
Washington Road, Goldthorpe					
Barnsley					
Site & Location Plans					
Title					
DRAWN	CHECKED	DATE	SCALE	A3 ISSUE	A1 ISSUE
MH		JULY 2015	1:200	1:200	1:100
REVISION	DRAWING STATUS	DRAWING NUMBER			
S	-	2334-101			

© COPYRIGHT. EMBELS ON THE DESIGN AND INFORMATION SHOWN ON THIS DRAWING. The Contractor must verify all dimensions on site before making any drawings. Any discrepancies must be reported to the Architect immediately. Archited to be notified of any discrepancies in dimensions immediately.

