
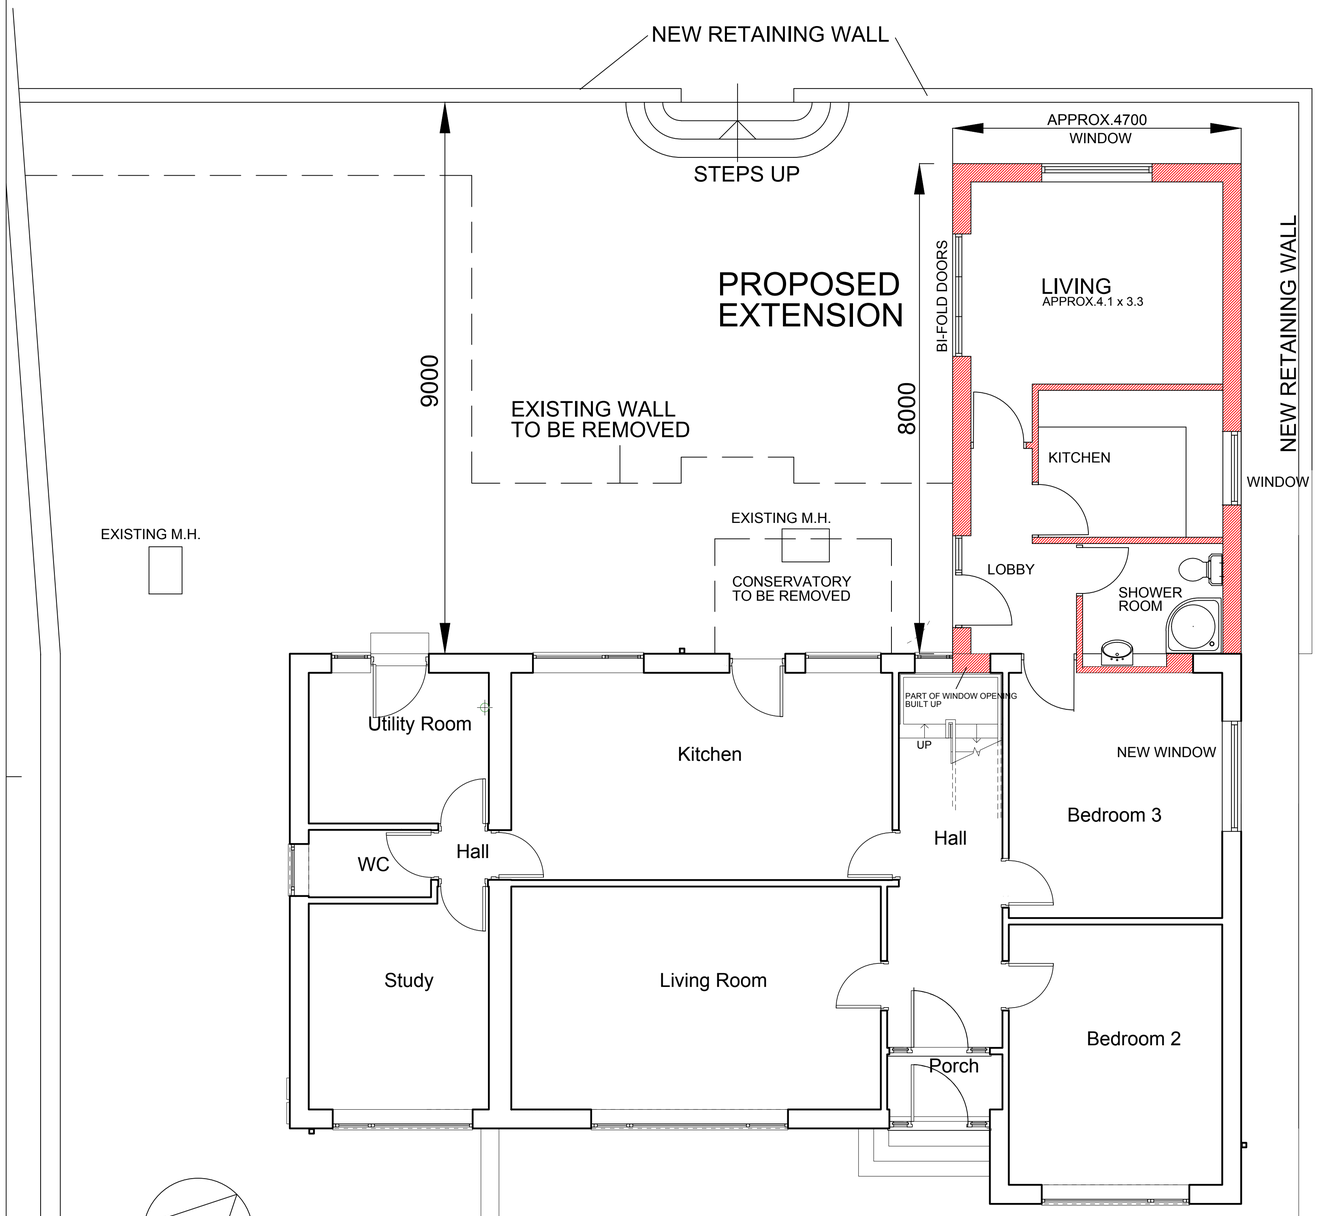



PLAN
SCALE 1:50

BOUNDARY WALL


BUSHES THIS SIDE OF WALL

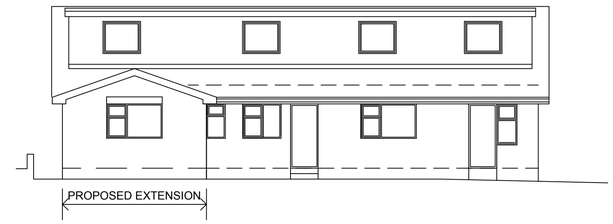

REAR ELEVATION - NORTH WEST
SCALE 1:100

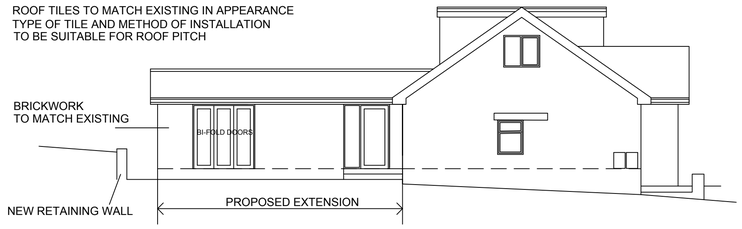

SIDE ELEVATION (L) - SOUTH WEST
SCALE 1:100

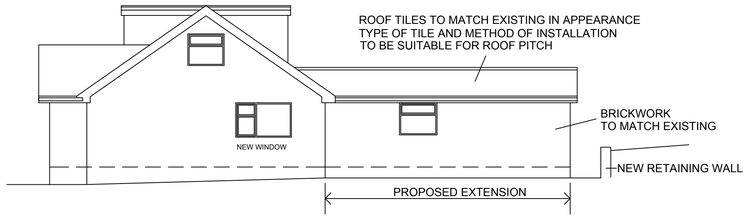

SIDE ELEVATION (L) - NORTH EAST
SCALE 1:100

PROPOSALS

1:50 METRES 0 1 2 3 4 5

1. THIS DRAWING AND THE COPYRIGHTS AND PATENTS THEREIN ARE THE PROPERTY OF NYP ARCHITECTURAL SERVICES LLP REGISTERED IN ENGLAND AND WALES No. 4631338 AND MAY BE USED OR REPRODUCED ONLY UNDER CONTRACT.

2. CONTRACTORS AND SUB-CONTRACTORS MUST CHECK AND AGREE ALL DIMENSIONS BEFORE PREPARING SHOP DRAWINGS OR COMMENCING WORK ON SITE

3. CONTRACTORS ARE RESPONSIBLE FOR INFORMING THE DESIGNER OF ANY DISCREPANCY DISCOVERED ON THIS DRAWING OR BETWEEN THIS DRAWING AND ANY OTHER RELATED DOCUMENT ISSUED UNDER THE STANDARD FORM OF CONTRACT IN RESPECT OF THE WORK.

4. WRITTEN DIMENSIONS ONLY ARE TO BE USED FROM THIS DRAWING. IF IN ANY DOUBT ASK FOR CLARIFICATION.

Notes.

Revisions.

Date	Suffix	Description	Date	Suffix	Description

NYP ARCHITECTURAL SERVICES
BUSINESS AND INNOVATION CENTRE, WILTHORPE, BARNSLEY, S75 1JL TEL: 01226 200989 EMAIL: scott@nypas.co.uk stephen@nypas.co.uk

Project. 15 WARREN LANE
STAINCROSS
BARNSLEY

Client.

Drawing Title. PLAN AND ELEVATIONS AS PROPOSED

Date. JULY 2020

Scale. 1:50 & 1:100 @ A1

Ref. 101-19

Dwg. No. 101

Rev.

SHEET SIZE A1