


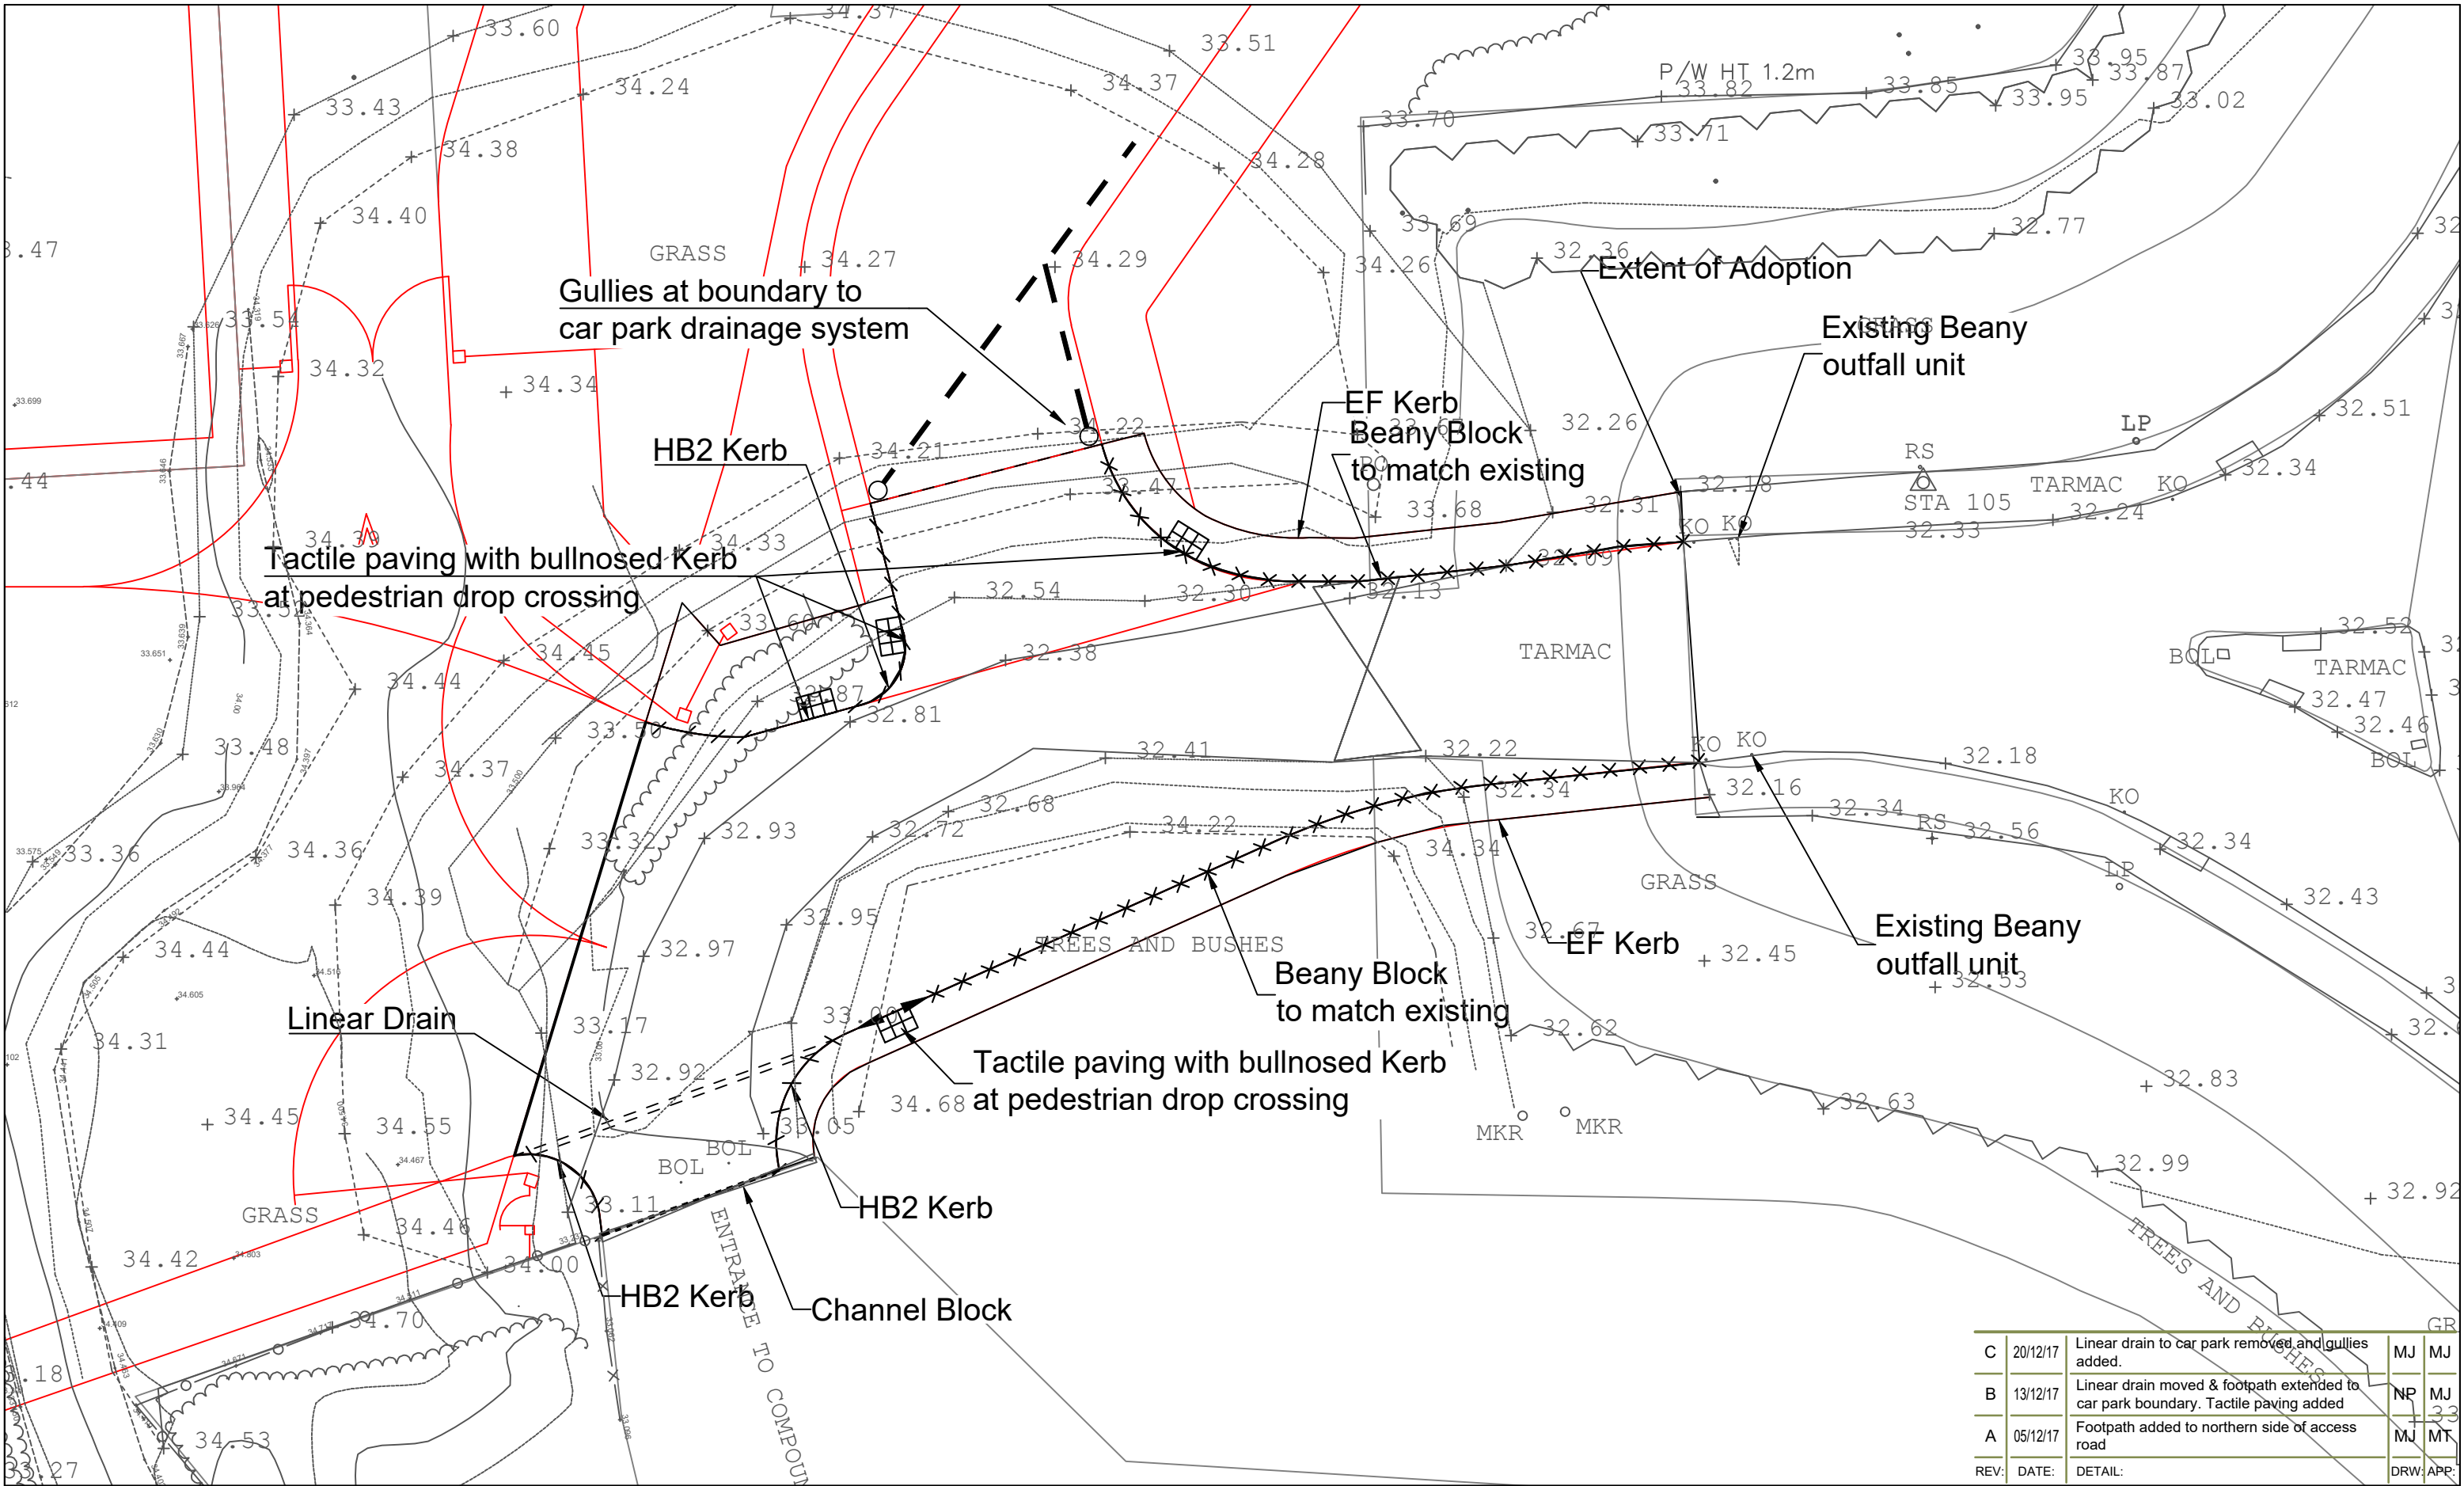

C	20/12/17	Linear drain to car park removed and gullies added.	MJ	MJ
B	13/12/17	Linear drain moved & footpath extended to car park boundary. Tactile paving added	NP	MJ
A	05/12/17	Footpath added to northern side of access road	MJ	MT
REV:	DATE:	DETAIL:	DRW:	APP:



Samuel House, 5 Fox Valley Way, Stocksbridge, Sheffield, S36 2AA

Key		Linear Drainage System		Channel Block
		Beany Block drainage system		
		HB2 Kerbing		

For all spec details see Dwg. CRM.066.006.T.D.004

SCALE	PROJECT NO.
1:200@A3	CRM.066.006
DATE	DRAWING NO.
Dec 2017	CRM.066.006.T.D.001.B
DRAWN	CHECKED
NP	BR

PROJECT	Houghton Main TRRC
DRAWING TITLE	Drainage and Kerbing Layout
CLIENT	Peel Environmental Ltd