


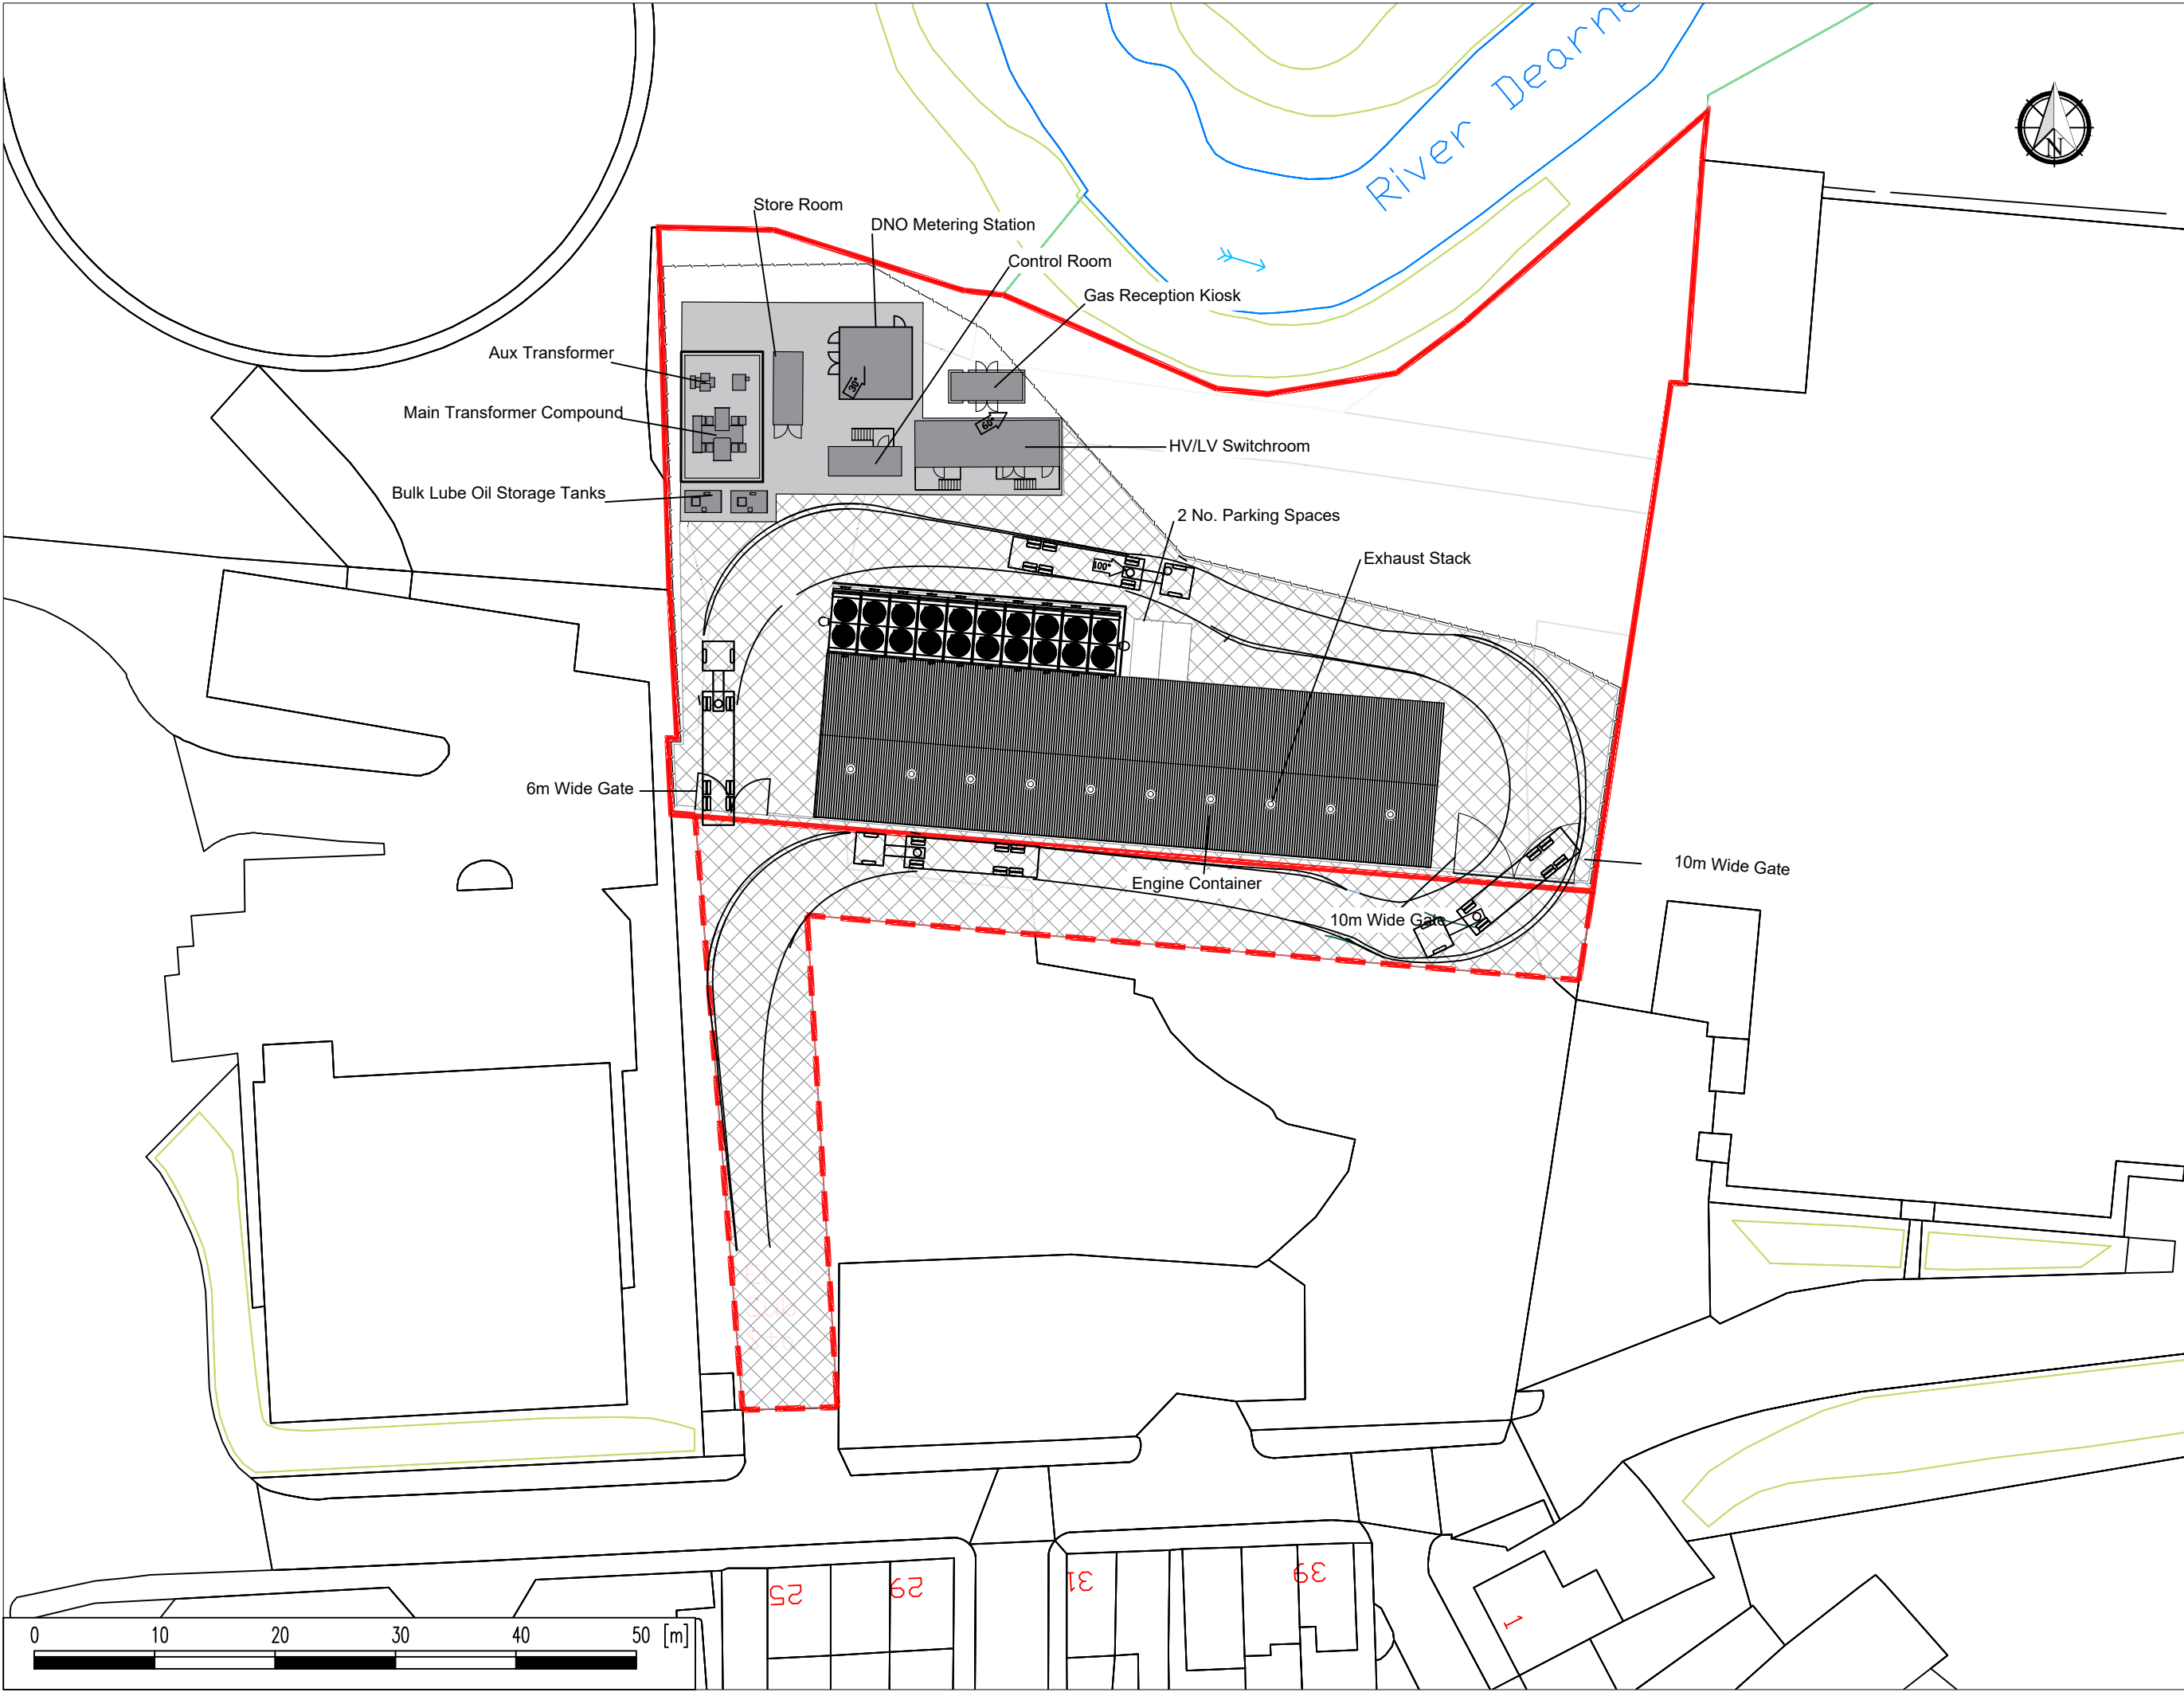

Twibell Street, Barnsley, S71 1JE
Description: Site Layout
Key: Development Area (0.38Ha): Site Access: 2.4m High Security Fence: 4.5m High Acoustic Fence: To be made suitable for commercial vehicles: Concrete Slab:
Revision: 2b
Scale: 1:500 @ A3
Drawing: [17260.105](Twibell Street) Traffic Plan (Rev.1)
Date: 27/06/2017
Drawn By: PH
Reviewed By:
Plan not to be used for construction
ukpowerreserve SUPPORTING A RENEWABLE FUTURE
6th Floor, Radcliffe House, Blenheim Court, Solihull, West Midlands, B91 2AA