


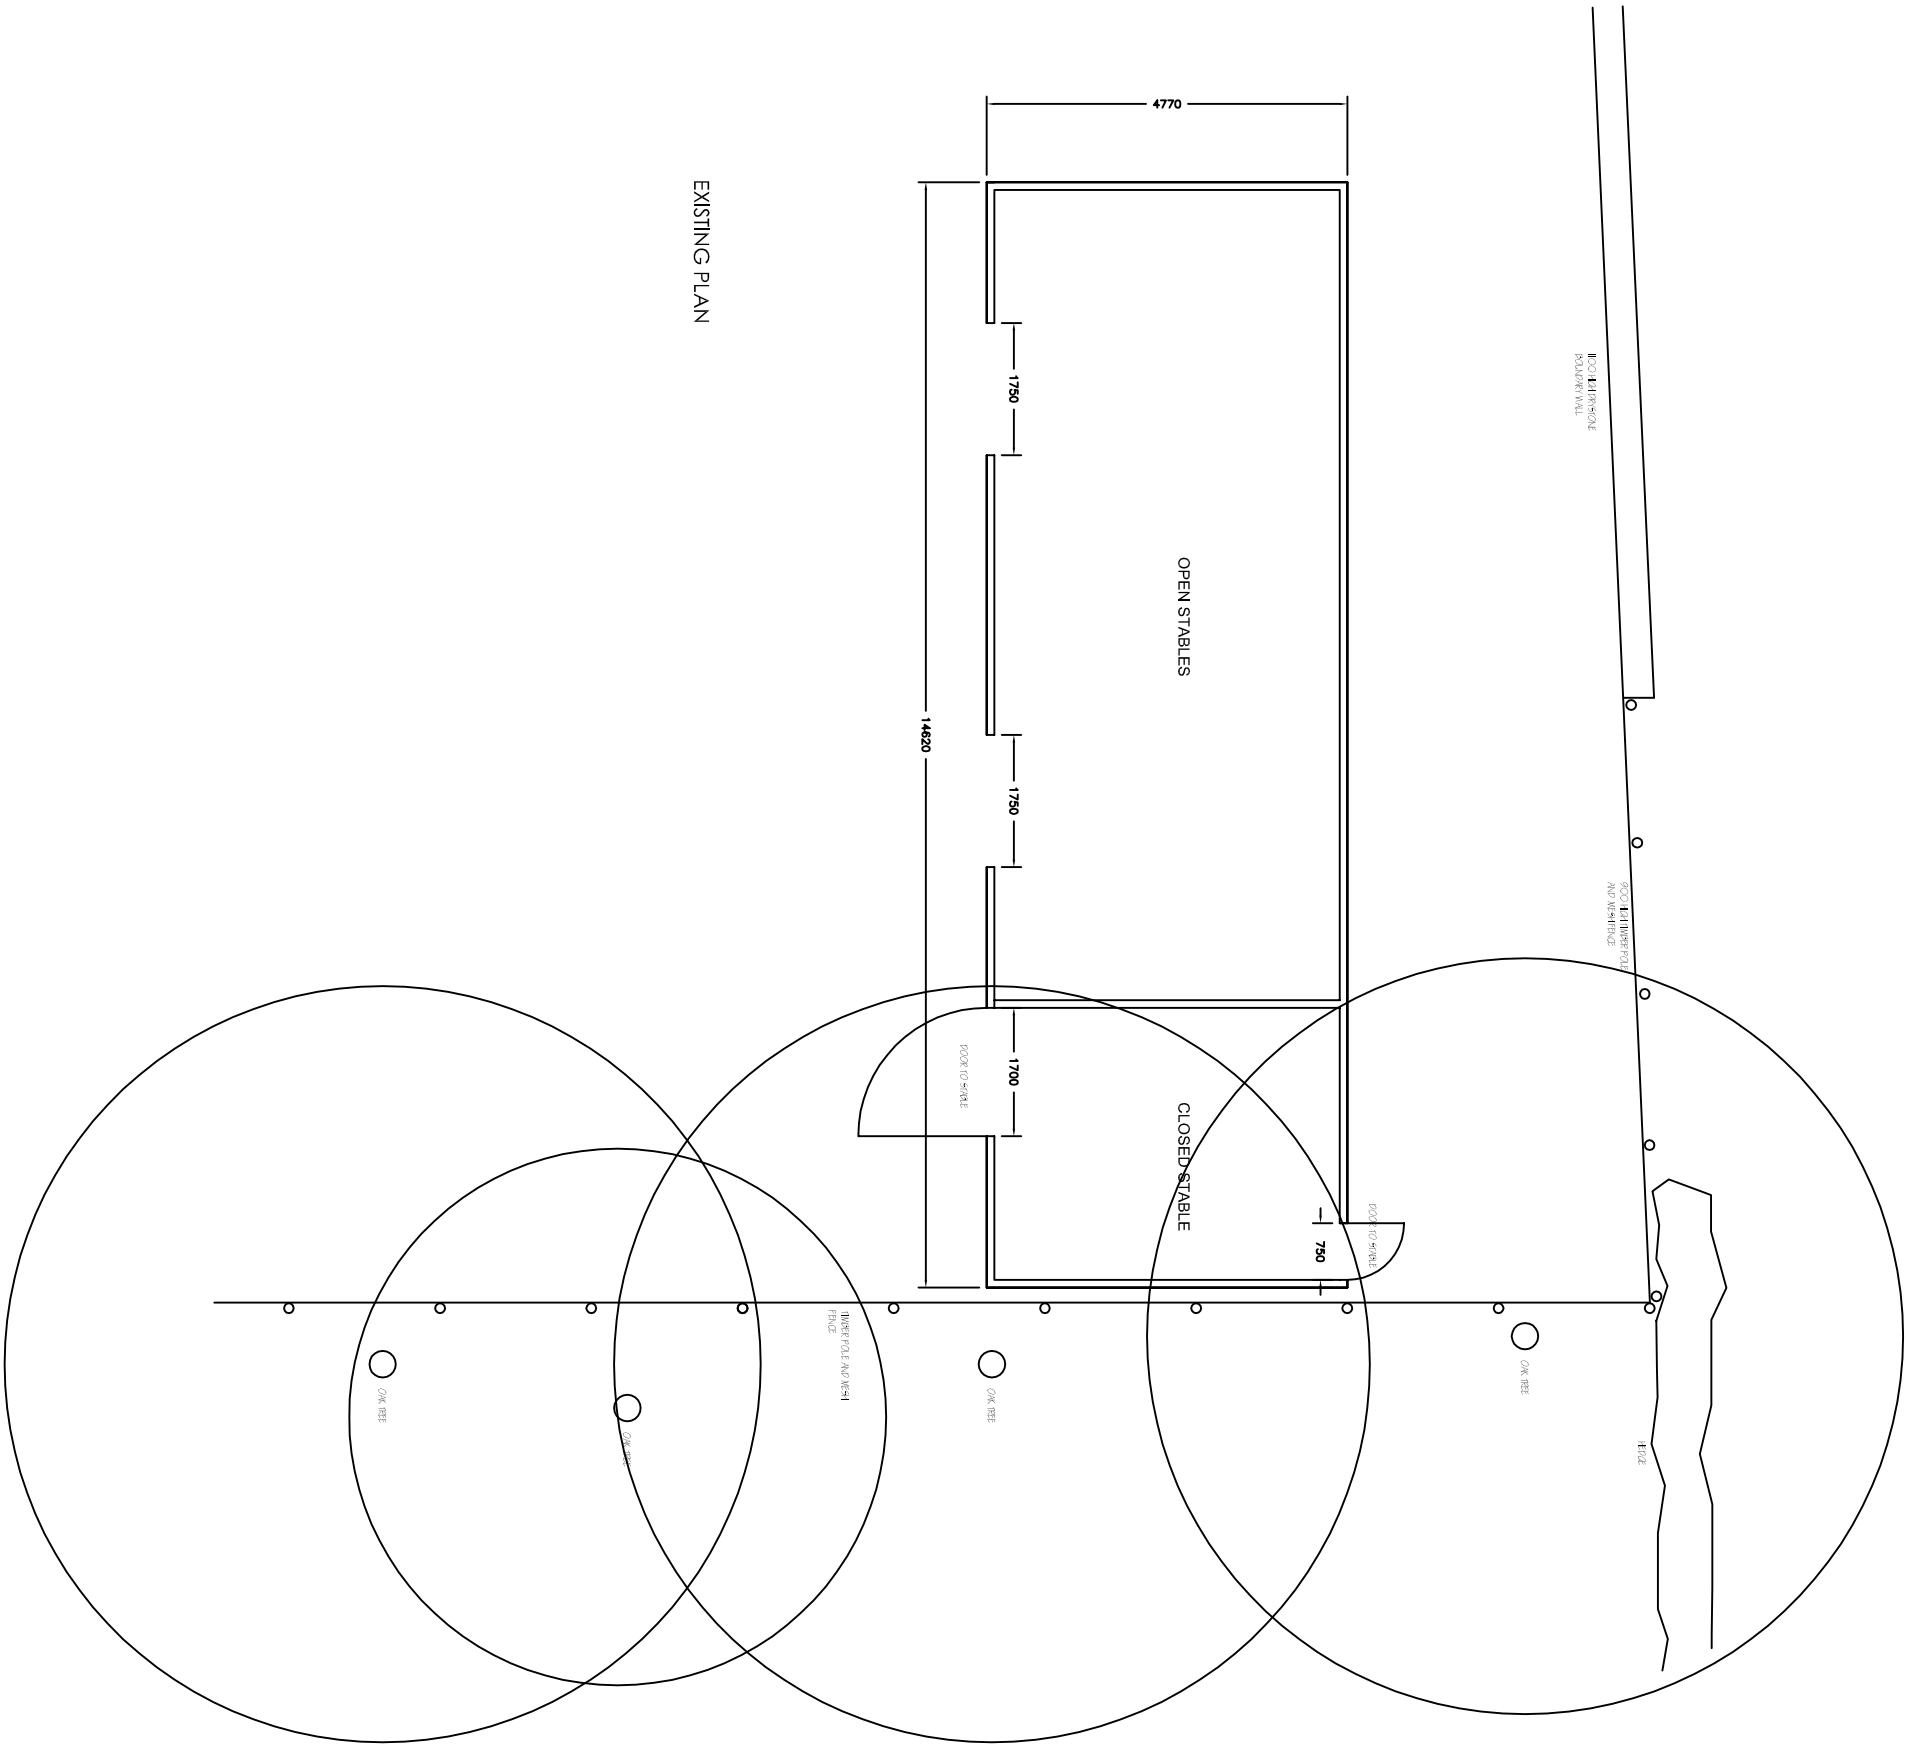

Revisions	A. A----	00-00-00
This drawing is for planning permission only and is not a construction drawing.		
Drawing Title	EXISTING-PLAN	
Job No. - Dwg No.	EC/SW/2014/1	-
Client:	ELAINE COPLEY & STEPHEN WINTERBOTTOM THURGOLOAND HALL LANE THURGOLOAND SHEFFIELD S71 1BS	
Scale.	1:100	