
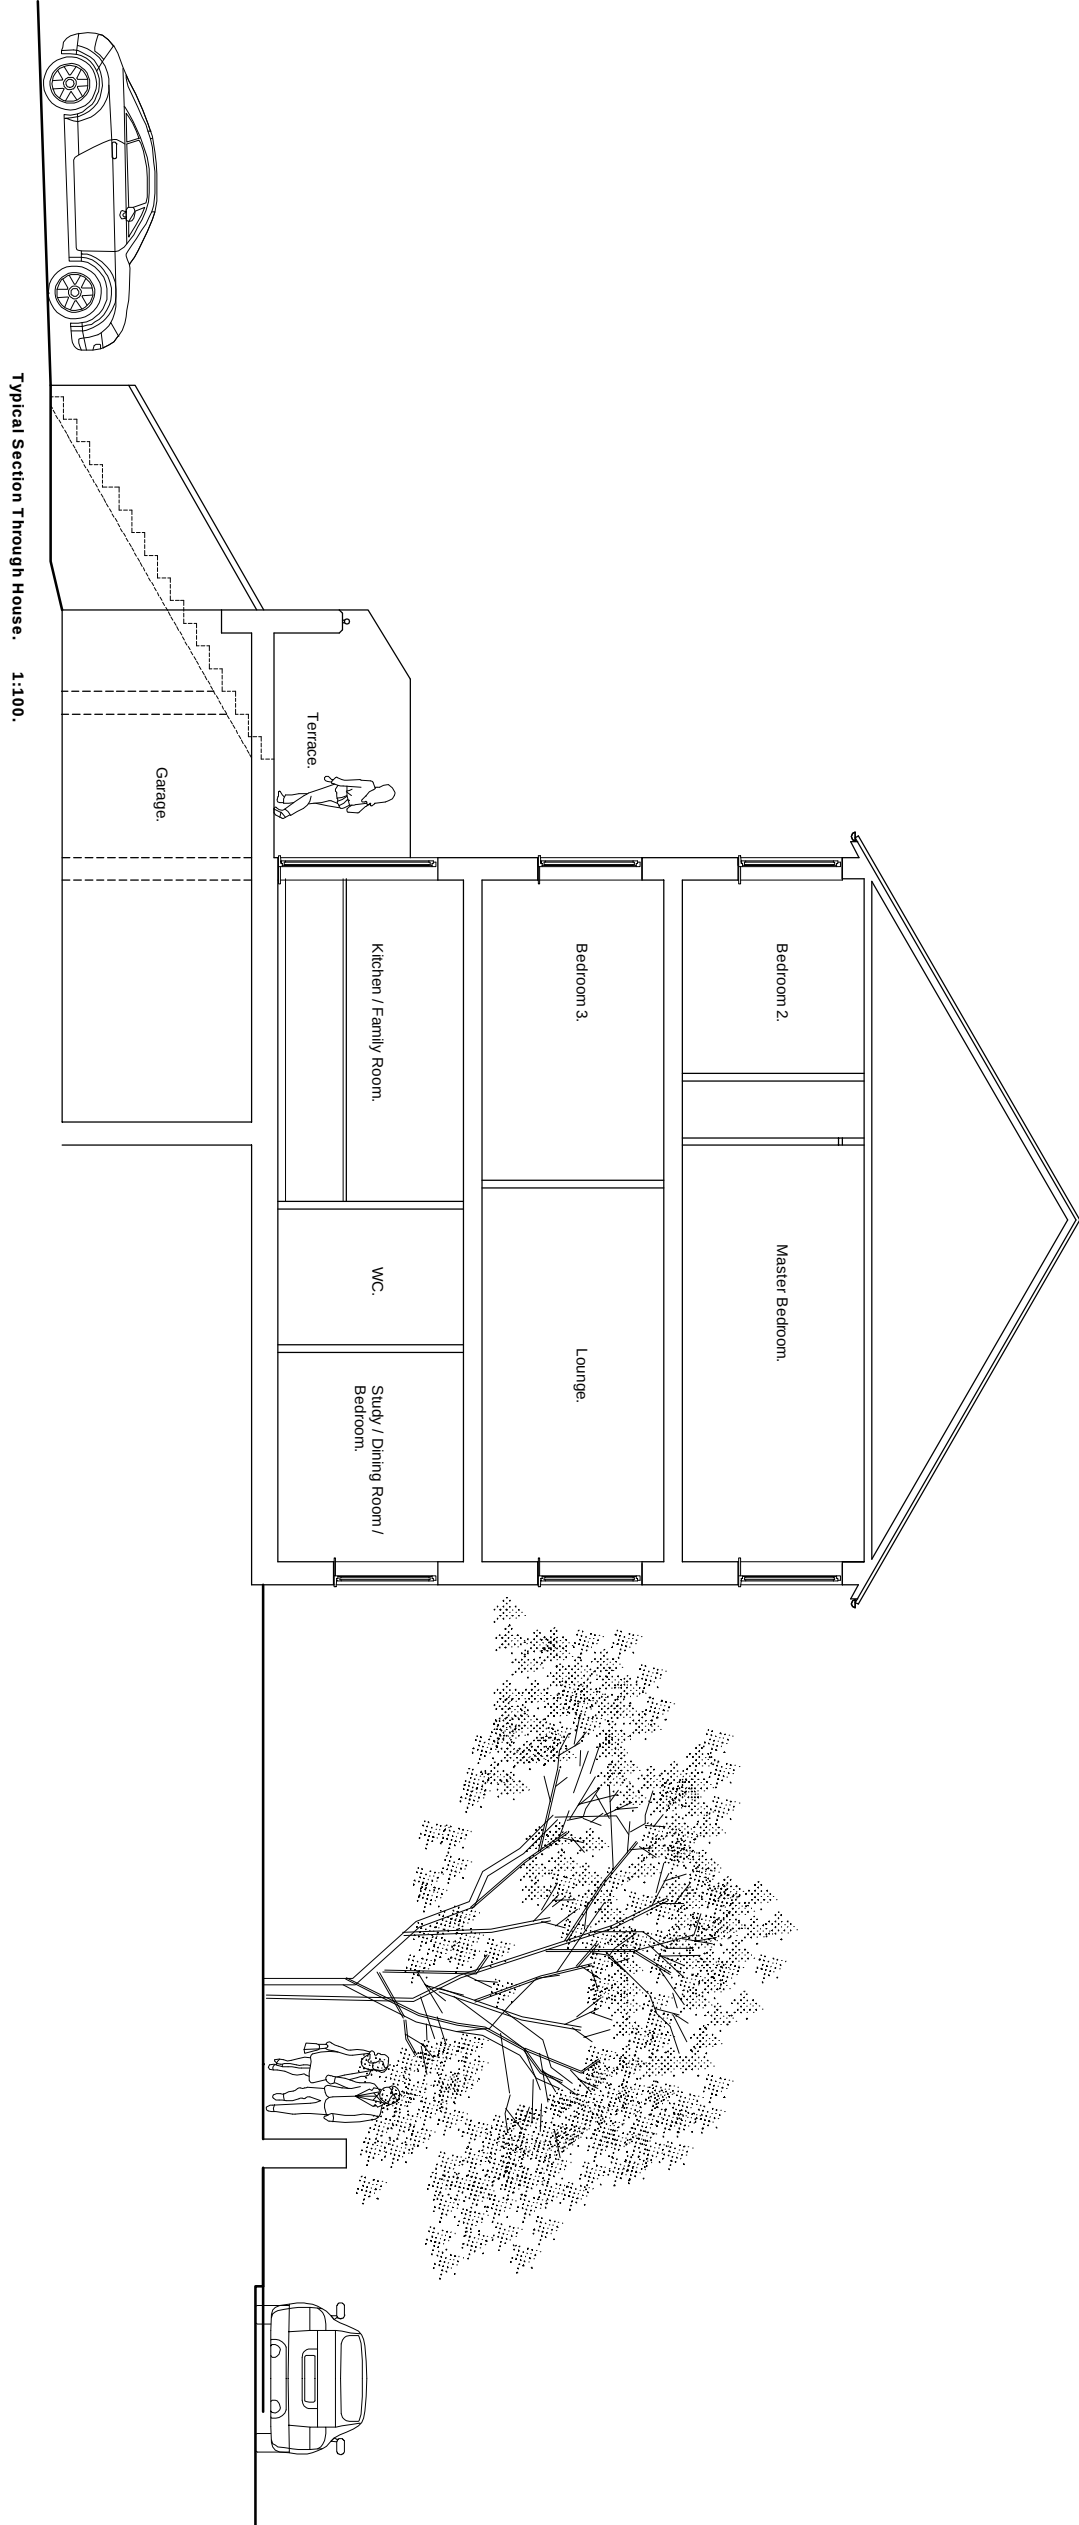
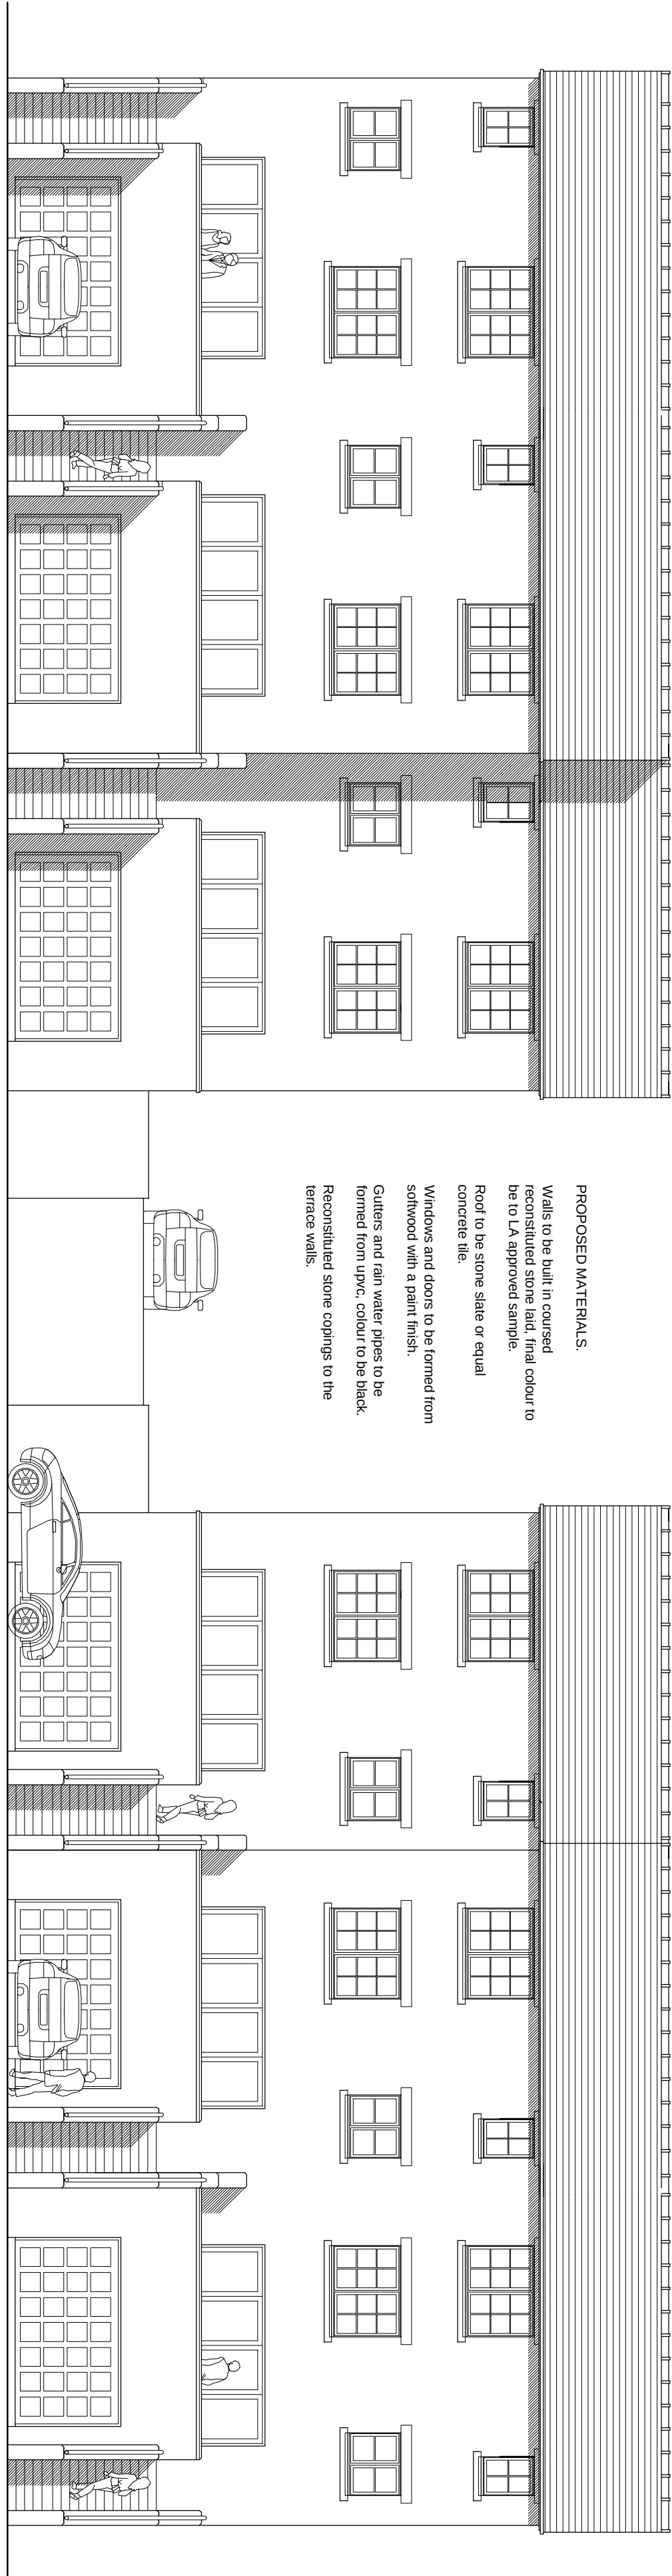


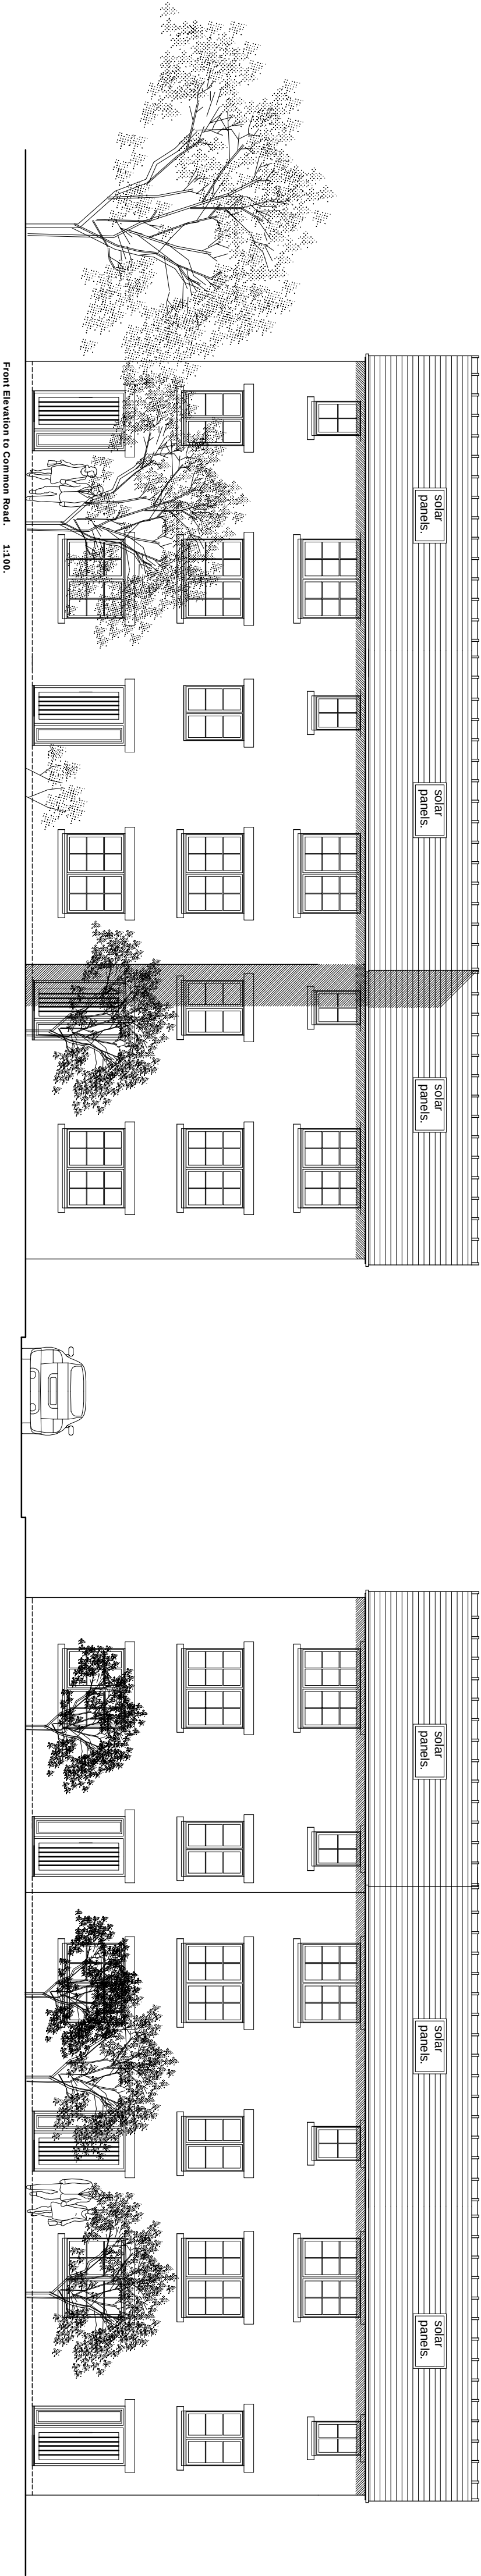

All dimensions to be checked and confirmed on site prior to any construction. Discrepancies to be reported to Miles Design immediately.
Figured dimensions to be taken in preference to those scaled.
Miles Designs Ltd accepts no responsibility for any unauthorised amendments / deviations to the drawing.
All materials/workmanship to be to current British Standards and Codes of Practice. All specified materials to be installed as manufacturers' written product instructions. Where necessary, the contractor shall be responsible for obtaining any necessary approvals from the relevant authorities. Where equal approval is noted as an alternative the contractor is to supply details as requested of alternatives proposed. All materials to be fit for purpose.

12

Proposed Erection of New Houses on land off Common Road, Brierley, Near Barnsley. S72. 9ES. Mrs. S. Wright.

Notes :

Revisions :

Rev A, 03/2011, Drawings as submitted with revised planning application.
Rev B, 11/2011, Site layout, house types and elevations amended.
Rev C, 03/2012, Site layout, house types and elevations amended.

MILES DESIGN

**7 CHAPEL STREET,
HOLT, WREXHAM,
LL13, 9DJ,
01829 270880.**

**Title :
PROPOSED ELEVATIONS.**

Scale : 1:100 @ A1.

Drawn : SHM.

Date: July 2010

Approved:

**Job. No: Dwg. No: Rev.
10/28. 03 C**

Drawing Prepared by Miles Designs Ltd.