


Viewport A
Scale 1:500

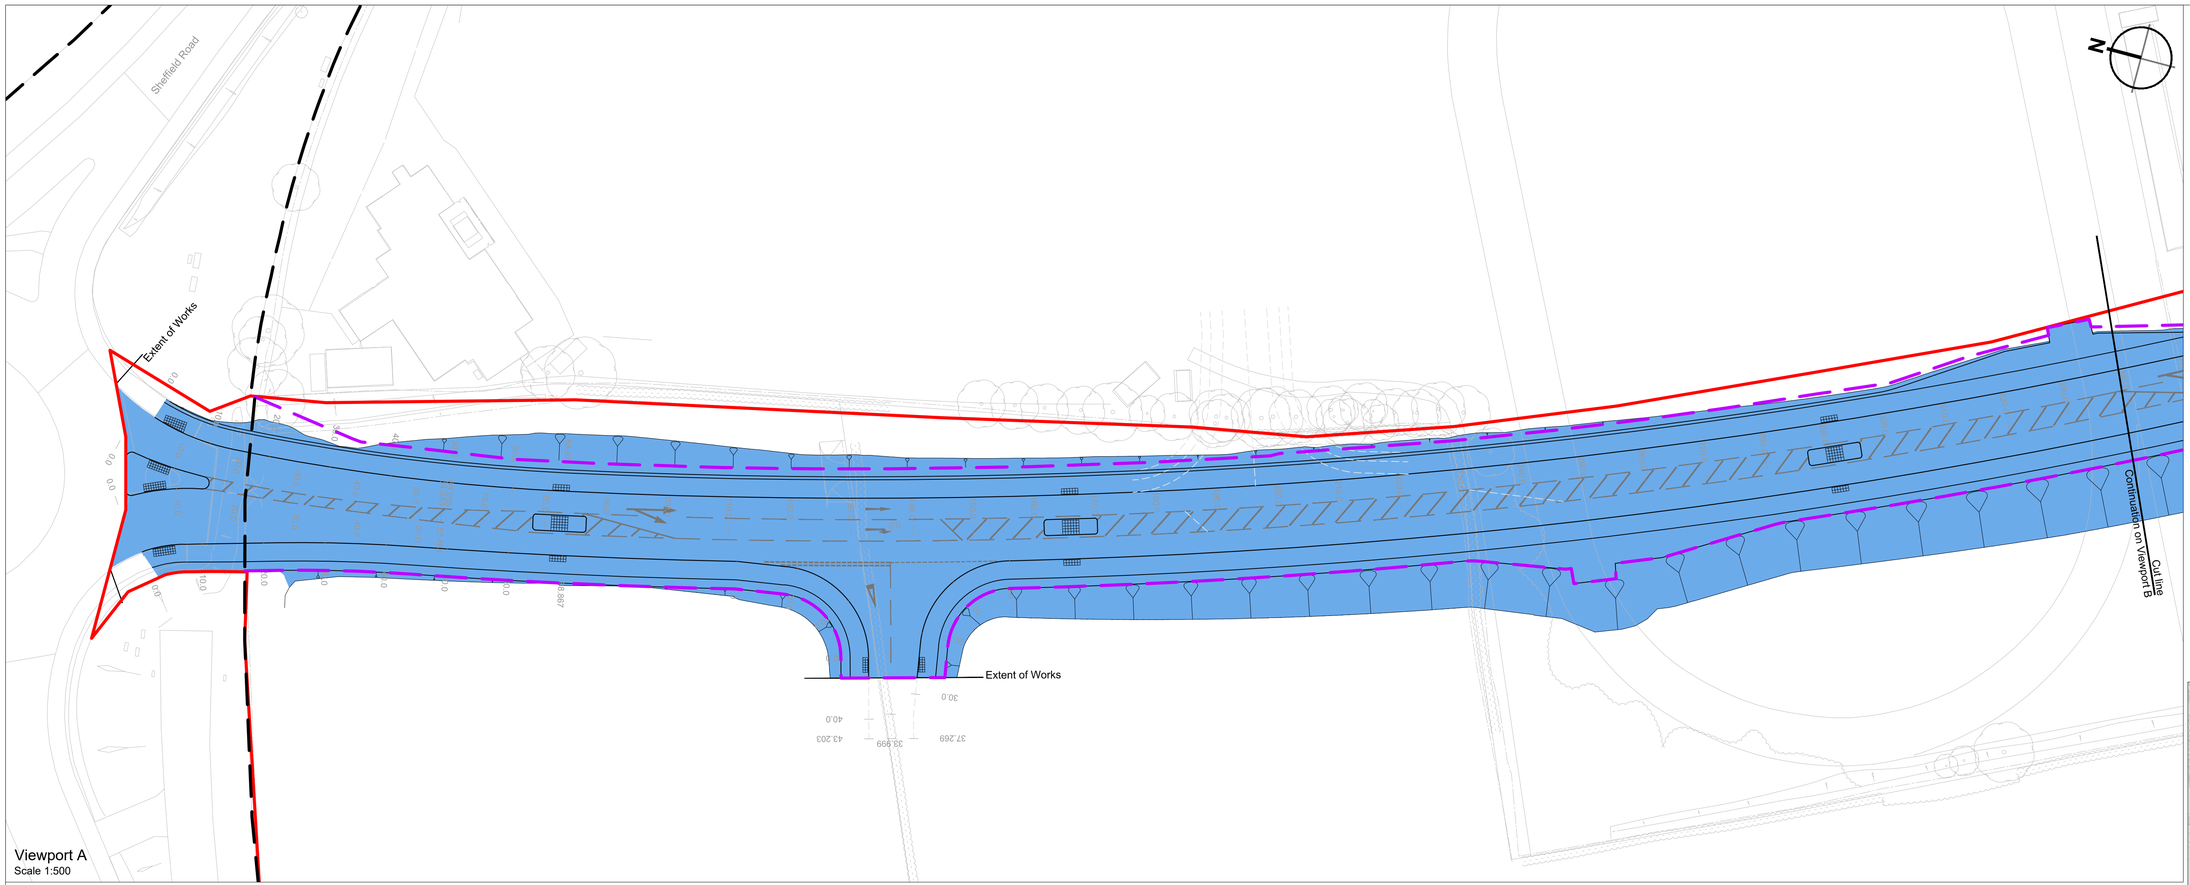

Viewport B
Scale 1:500


© 2020 RPS Group

Notes

1. This drawing has been prepared in accordance with the scope of RPS's appointment with its client and is subject to the terms and conditions of that appointment. RPS accepts no liability for any use of this document other than by its client and only for the purposes for which it was prepared and provided.
2. If received electronically it is the recipients responsibility to print to correct scale. Only written dimensions should be used.
3. This drawing should be read in conjunction with all other relevant drawings and specifications.
4. Masterplan taken from PHP drawing 4400-001 Rev P25, received 15/06/2020.
5. All works to be carried out in accordance with the Specification for Highway Works, the South Yorkshire Residential Design Guide and the requirements of Barnsley Metropolitan Borough Council.
6. All information shown on this drawing is subject to Technical Approval from BMBC.

Key

- Planning Boundary
- Existing Highway Boundary
- Proposed Highway Boundary
- Existing PROW
- Tankersley Lane S.278 Works
- Extent of S.38 Works

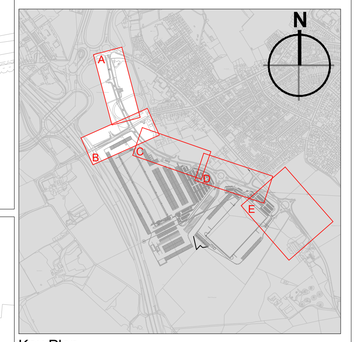

Key Plan
Not to Scale

Rev	Description	By	Ckd	Date
P04	BMBC comments received 26.11.20 incorporated	AB	ANT	01.12.20
P03	BMBC comments received 05.11.20 incorporated	AB	ANT	20.11.20
P02	The area of S.278 / S.38 works revised	AB	ANT	26.10.20
P01	First Issue	AB	ANT	24.08.20

MAKING COMPLEX EASY

Sherwood House, Sherwood Avenue,
Newark, Nottinghamshire, NG24 1QQ
T:01636 605 700 **E**: rpsnewark@rpsgroup.com

Client: newlands developments

Project: Hoyland

Title: Extent of Highway Works (Sheet 1 of 3)

RPS Project Number	Scale @ A1	Date Created
NK020040	1:500	24.08.20
Task Team Manager	**Information Author**	**Task Information Manager**
SG	AB	AE

Status: S2 (Suitable for Information)

Document Number: HOYLA-RPS-SI-XX-DR-CR-020 Revision: P04

Project Code - Originator - Zone - Level - Type - Role - Drawing Number

rpsgroup.com