0m 25m 50m 75m 100m 125m

VISUAL SCALE 1:1250 @ A1

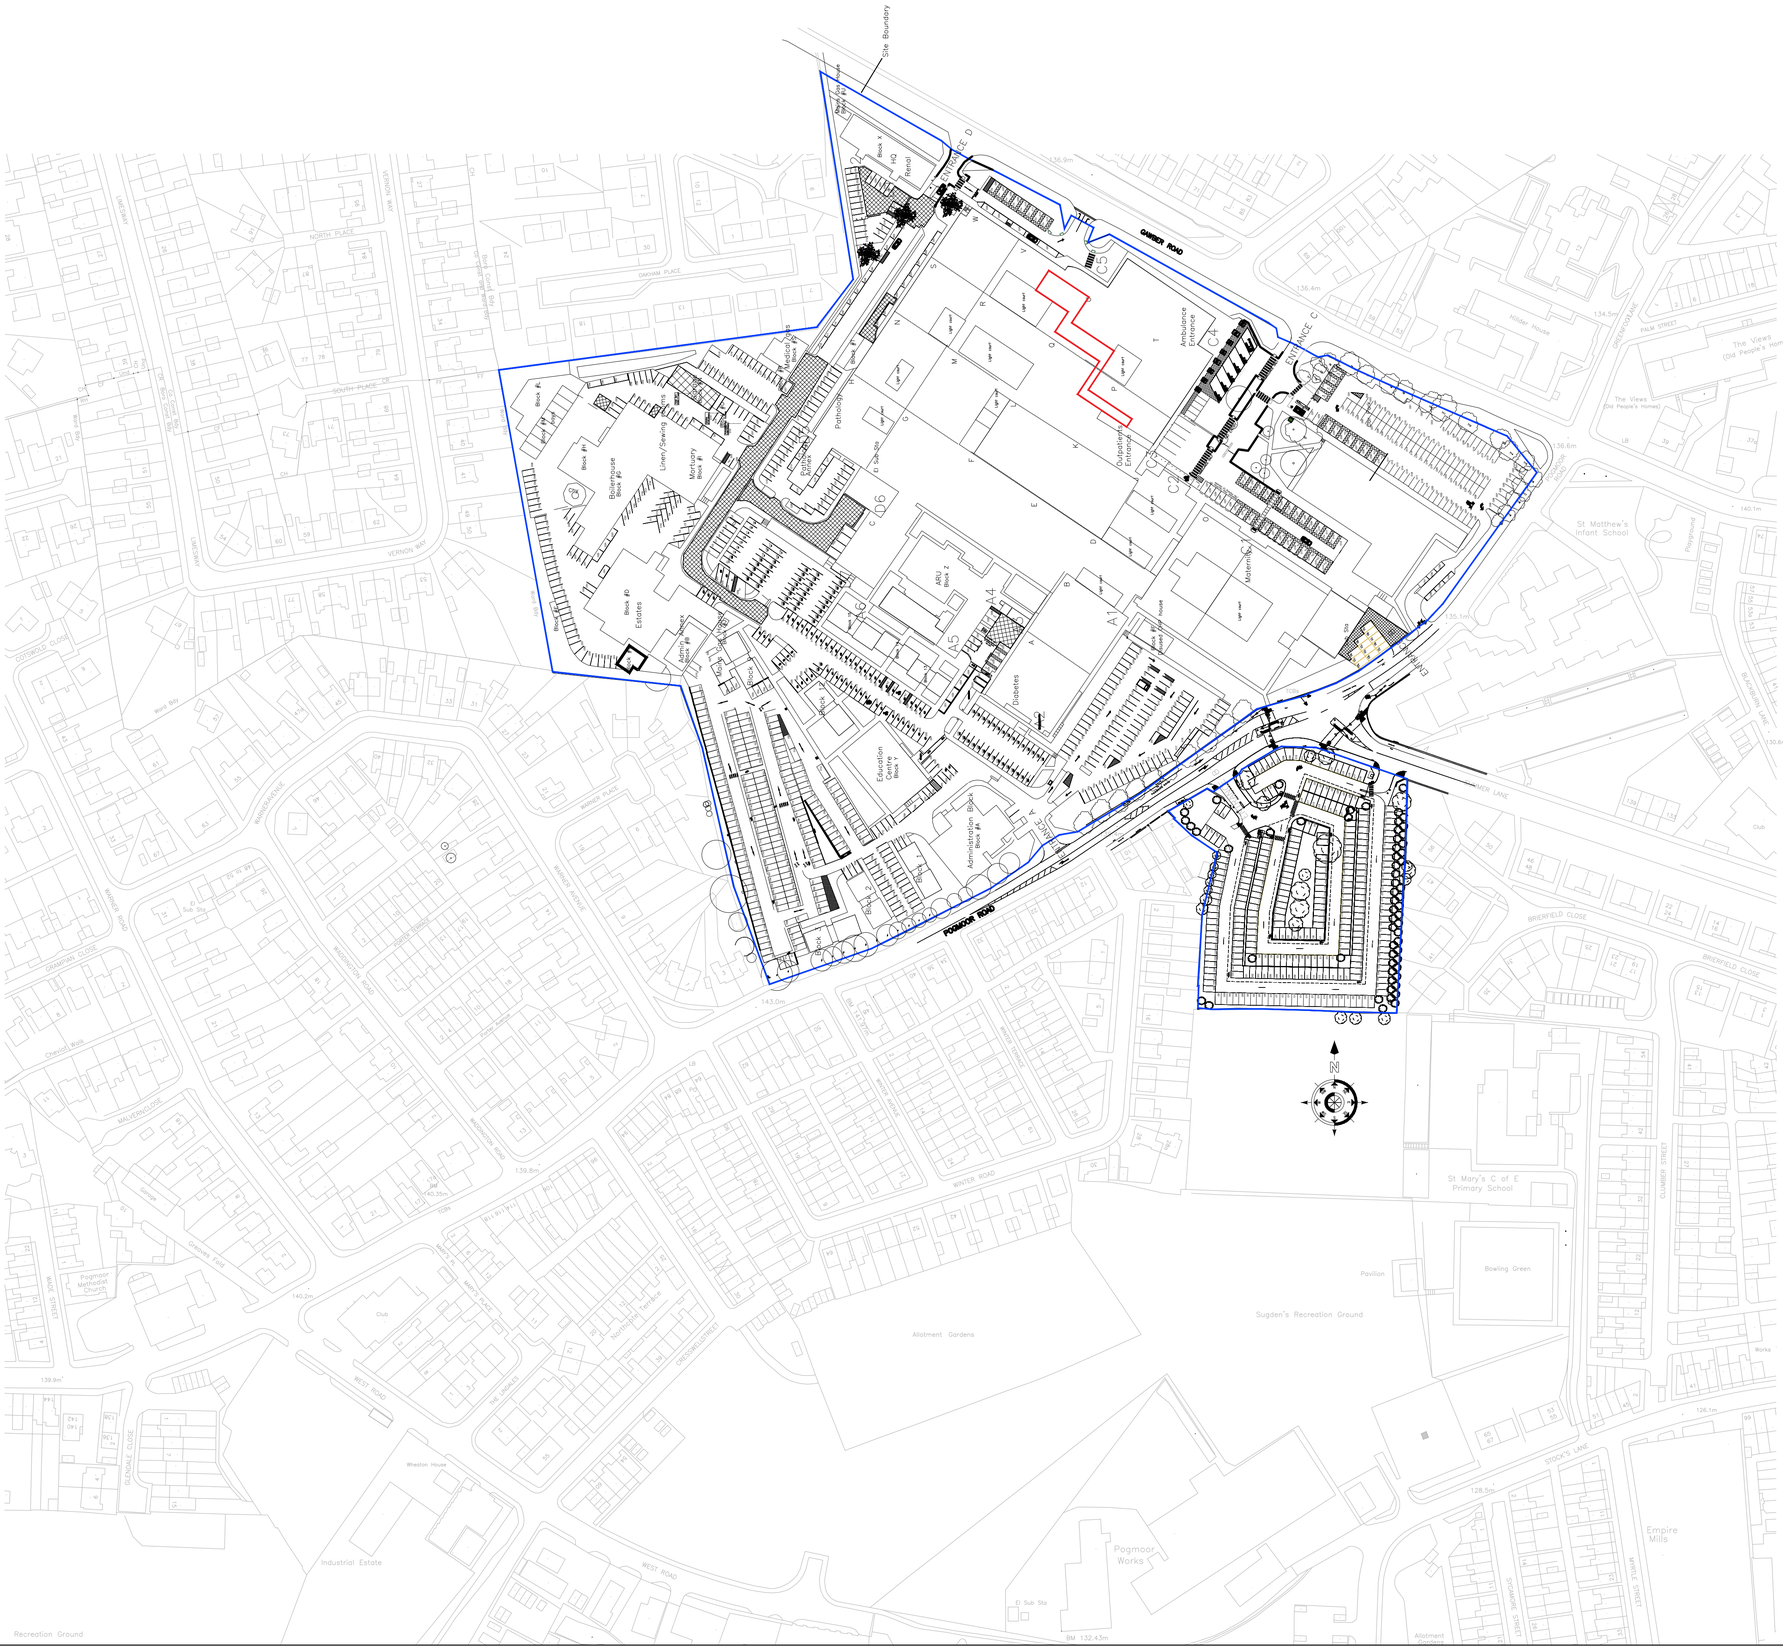

Do not scale from this drawing

The contractor is to check all dimensions on site and report any discrepancies to the architect

All rights described in chapter IV of the copyright, designs and patents act 1988 have been generally asserted

Notes

Rev	Description	Date	By	Chk
C2	Planning Submission - Rooftop Plant boundary added	22/12/25	CPJ	MTH
C1	Initial Issue	12/11/25	CPJ	MTH

106 Arundel Street
Sheffield
S1 4RE

Telephone +44(0)1142761651
Website www.jeffersonsheard.com

Jefferson Sheard Architects

Project

SDEC & Fracture Unit
Barnsley Hospital

Drawing

Site Location Plan

Scale	Drawn	Date
1:1250	CPJ	10/25

Drawing Purpose	Status
PLANNING SUBMISSION	S5

Ref	Rev.
2790-JSA-XX-XX-DR-A-01002 Job No. Origin. Zone Level Type Dis. Number	C2

A1