


SECTION B-B 1/50

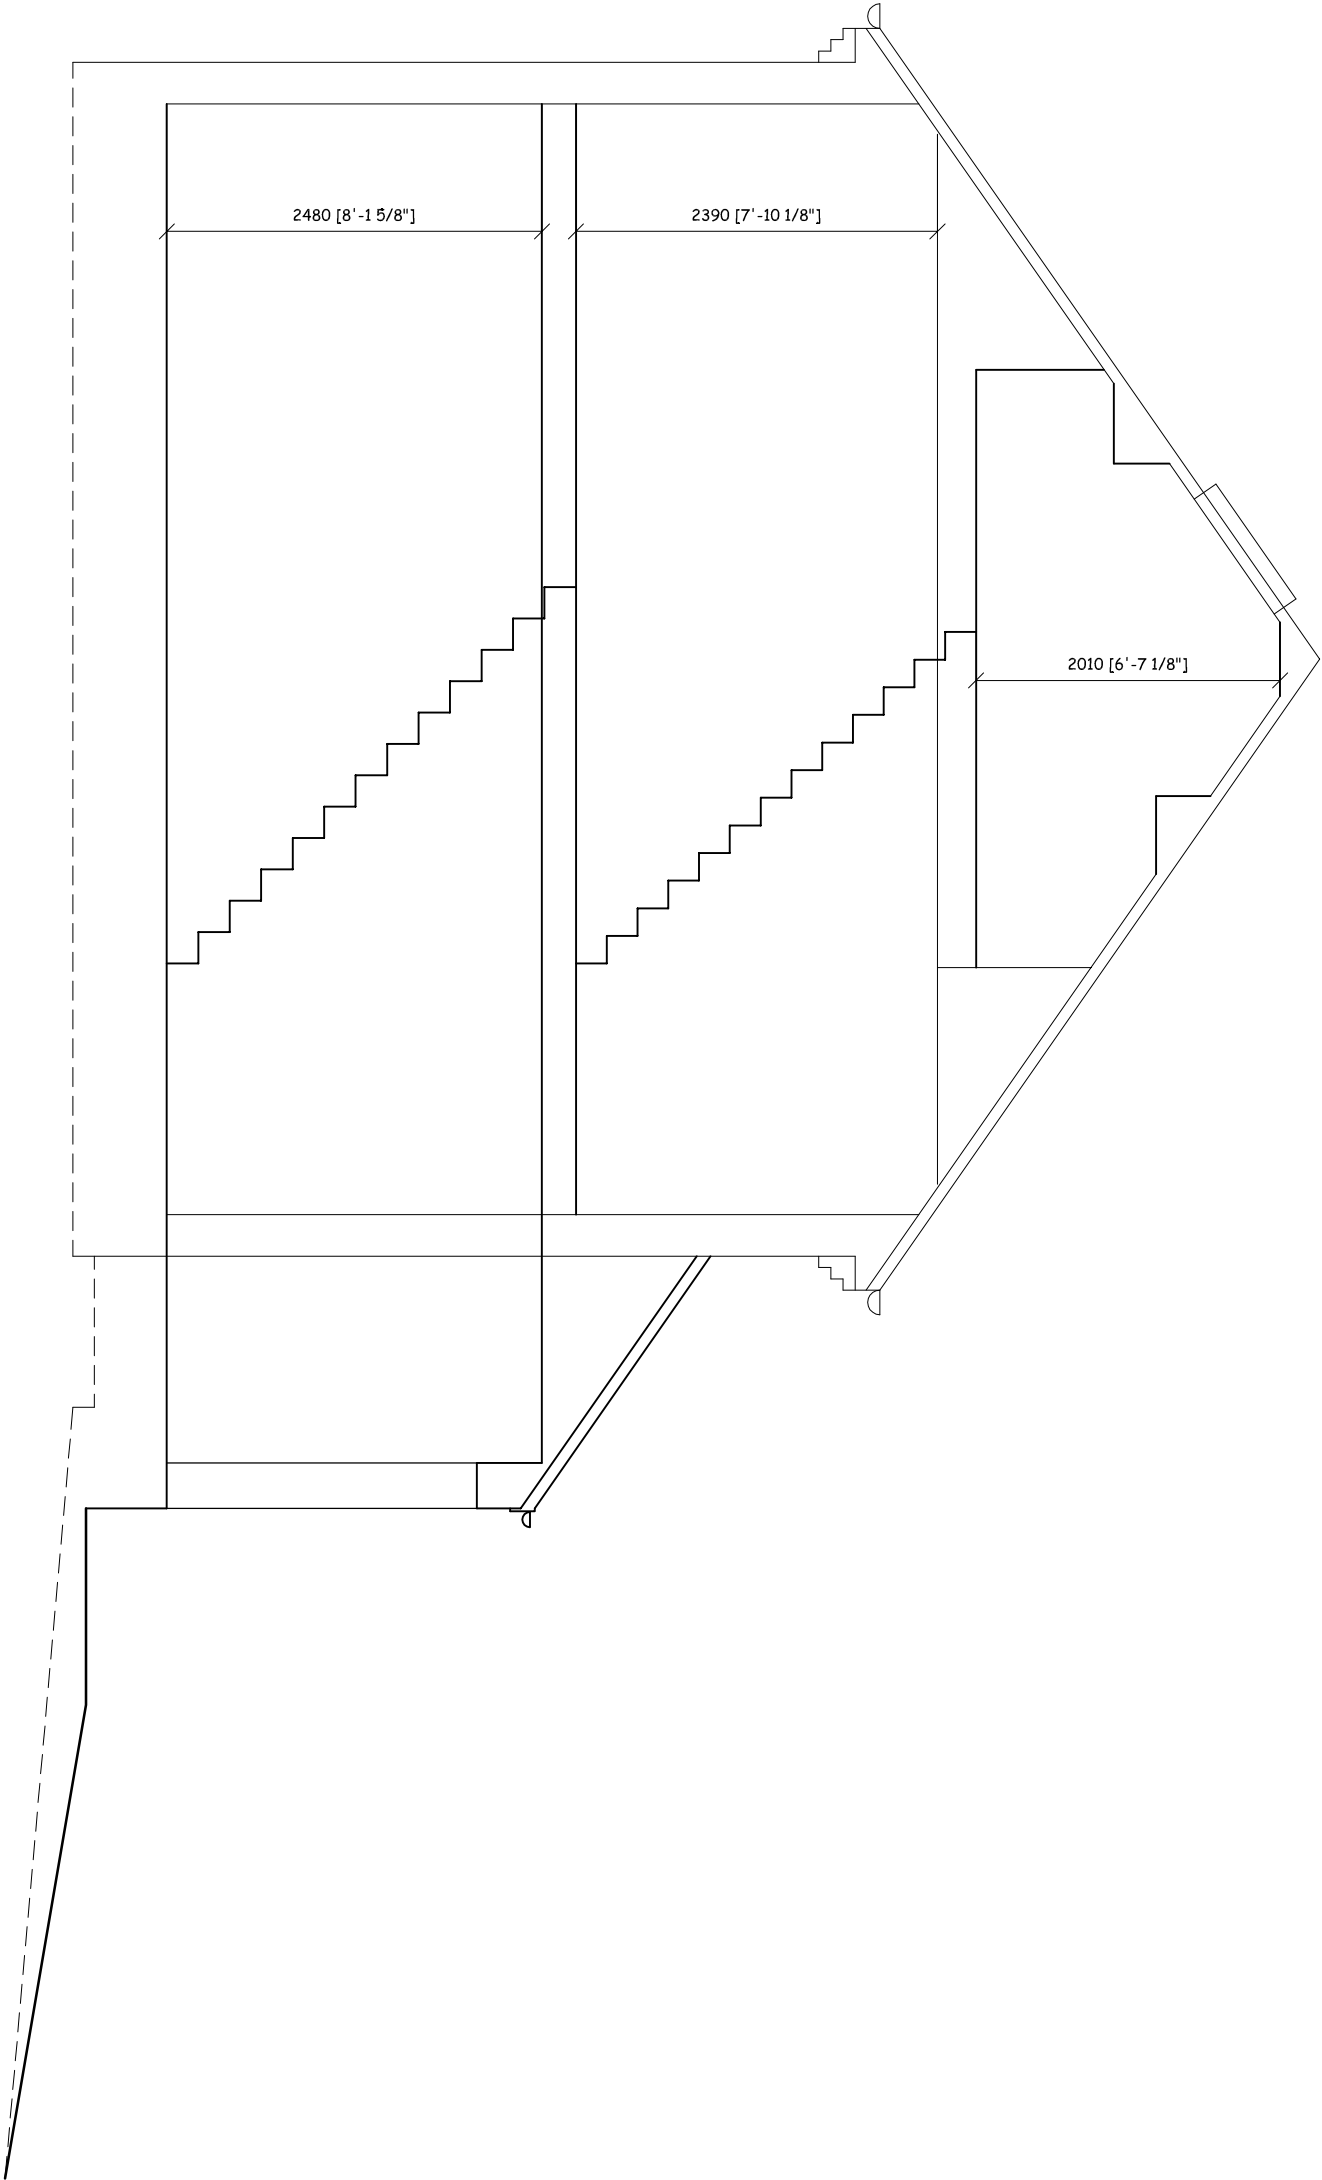

Andromeda ARCHITECTURE 686 STANNINGTON ROAD SHEFFIELD S6 6AJ Tel: (0114) 2854 207	MS. A LITTLER & MR. N. WOOLLEY, 37 SCHOLE AV., PENISTONE, S36 6DW		
	EXTENSIONS & ALTERATIONS TO DWELLINGHOUSE		
SECTION B-B	1/50	NOV.'10	01/1110/SK2.8