
COPYRIGHT

THIS DRAWING IS THE SOLE COPYRIGHT OF KILMARTIN PLOWMAN & PARTNERS LTD AND REPRODUCTION IN ANY FORM IS FORBIDDEN UNLESS PERMISSION IS OBTAINED IN VIRTING.

DO NOT SCALE FROM THIS DRAWING ANY DISCREPANCIES ON SITE SHOULD BE BROUGHT TO THE ATTENTION OF KILMARTIN PLOWMAN & PARTNERS LTD.

WORK AND MATERIALS MUST COMPLY WITH THE CURRENT BUILDING REGULATIONS AND CODES OF PRACTICE AND BE READ IN CONJUNCTION WITH BUILDING SPECIFICATIONS AND OTHER SUB CONTRACTORS INFORMATION.

KPP ARCHITECTS
KILMARTIN PLOWMAN & PARTNERS LIMITED

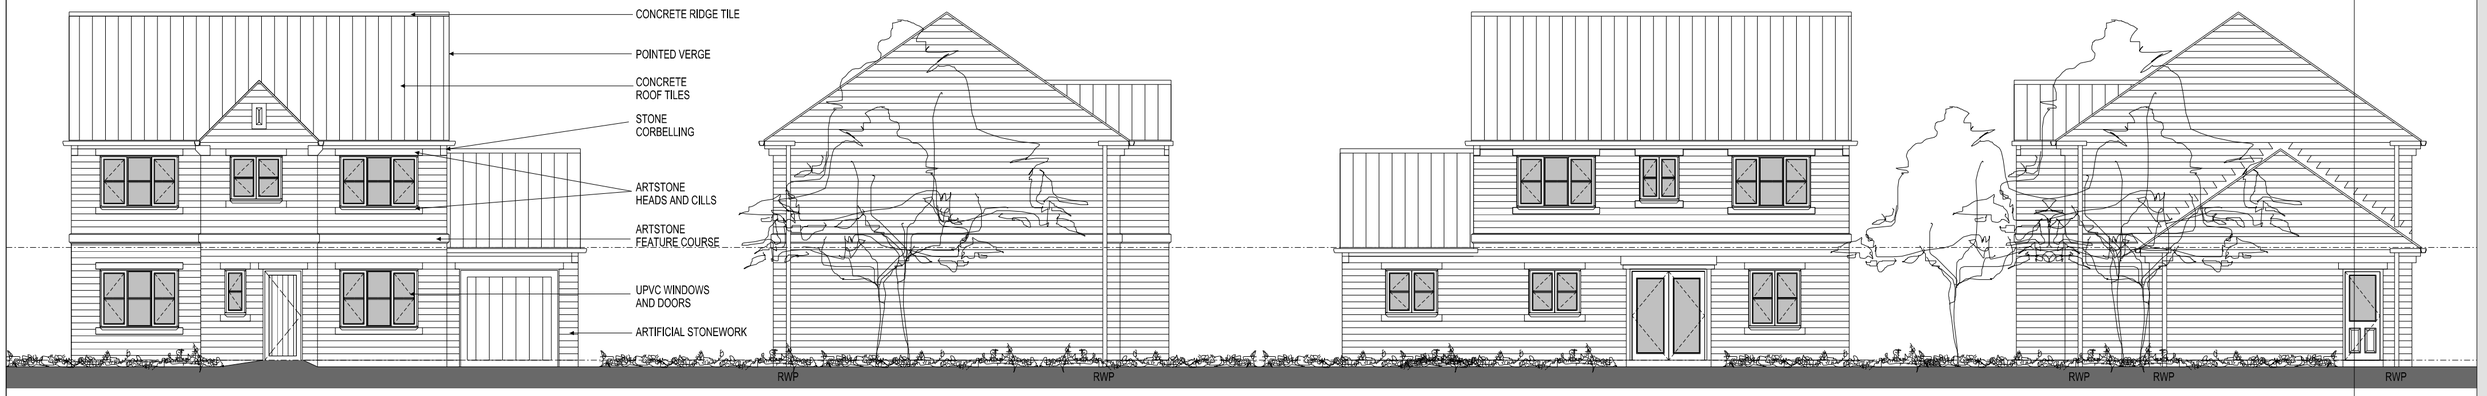


FRONT ELEVATION


SIDE ELEVATION

REAR ELEVATION

SIDE ELEVATION

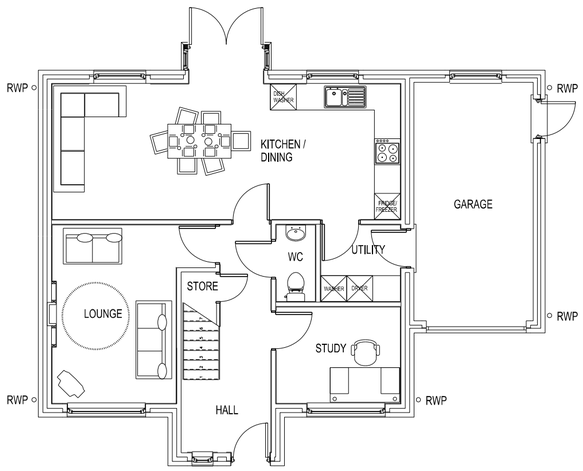

GROUND FLOOR PLAN

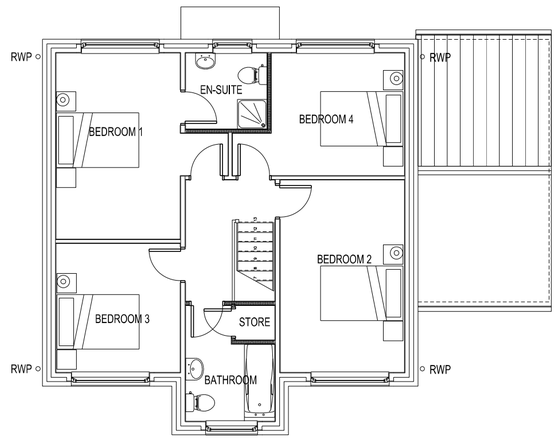

FIRST FLOOR PLAN

REV	DRAWN	DATE	DESCRIPTION
A	JM	APR '14	GENERAL UPDATES TO LAYOUTS

KPP ARCHITECTS
KILMARTIN PLOWMAN & PARTNERS LIMITED

LODGE HOUSE 12 TOWN STREET
HORSFORTH LEEDS LS18 4RJ
T : 0113 239 0460 F : 0113 239 0475
E : architects@kpp-leeds.co.uk
W : www.kpp-leeds.co.uk

PROJECT TITLE
PROPOSED HOUSING DEVELOPMENT
BANK END ROAD
BARNSLEY

TITLE
HOUSE TYPE B - STONE
PROPOSED PLANS AND ELEVATIONS

STATUS	PLANNING	SCALE	1:100 @ A2	DRAWN	JM
FILE	P:\PROJECTS2\			DATE	JAN '11
PROJECT	1613	DRAWING	222	REVISION	A